



Existing plan for:
The Lodge, School Road, Barkham RG41 4TP

Scale:- 1:50 @ A4
Jun 24

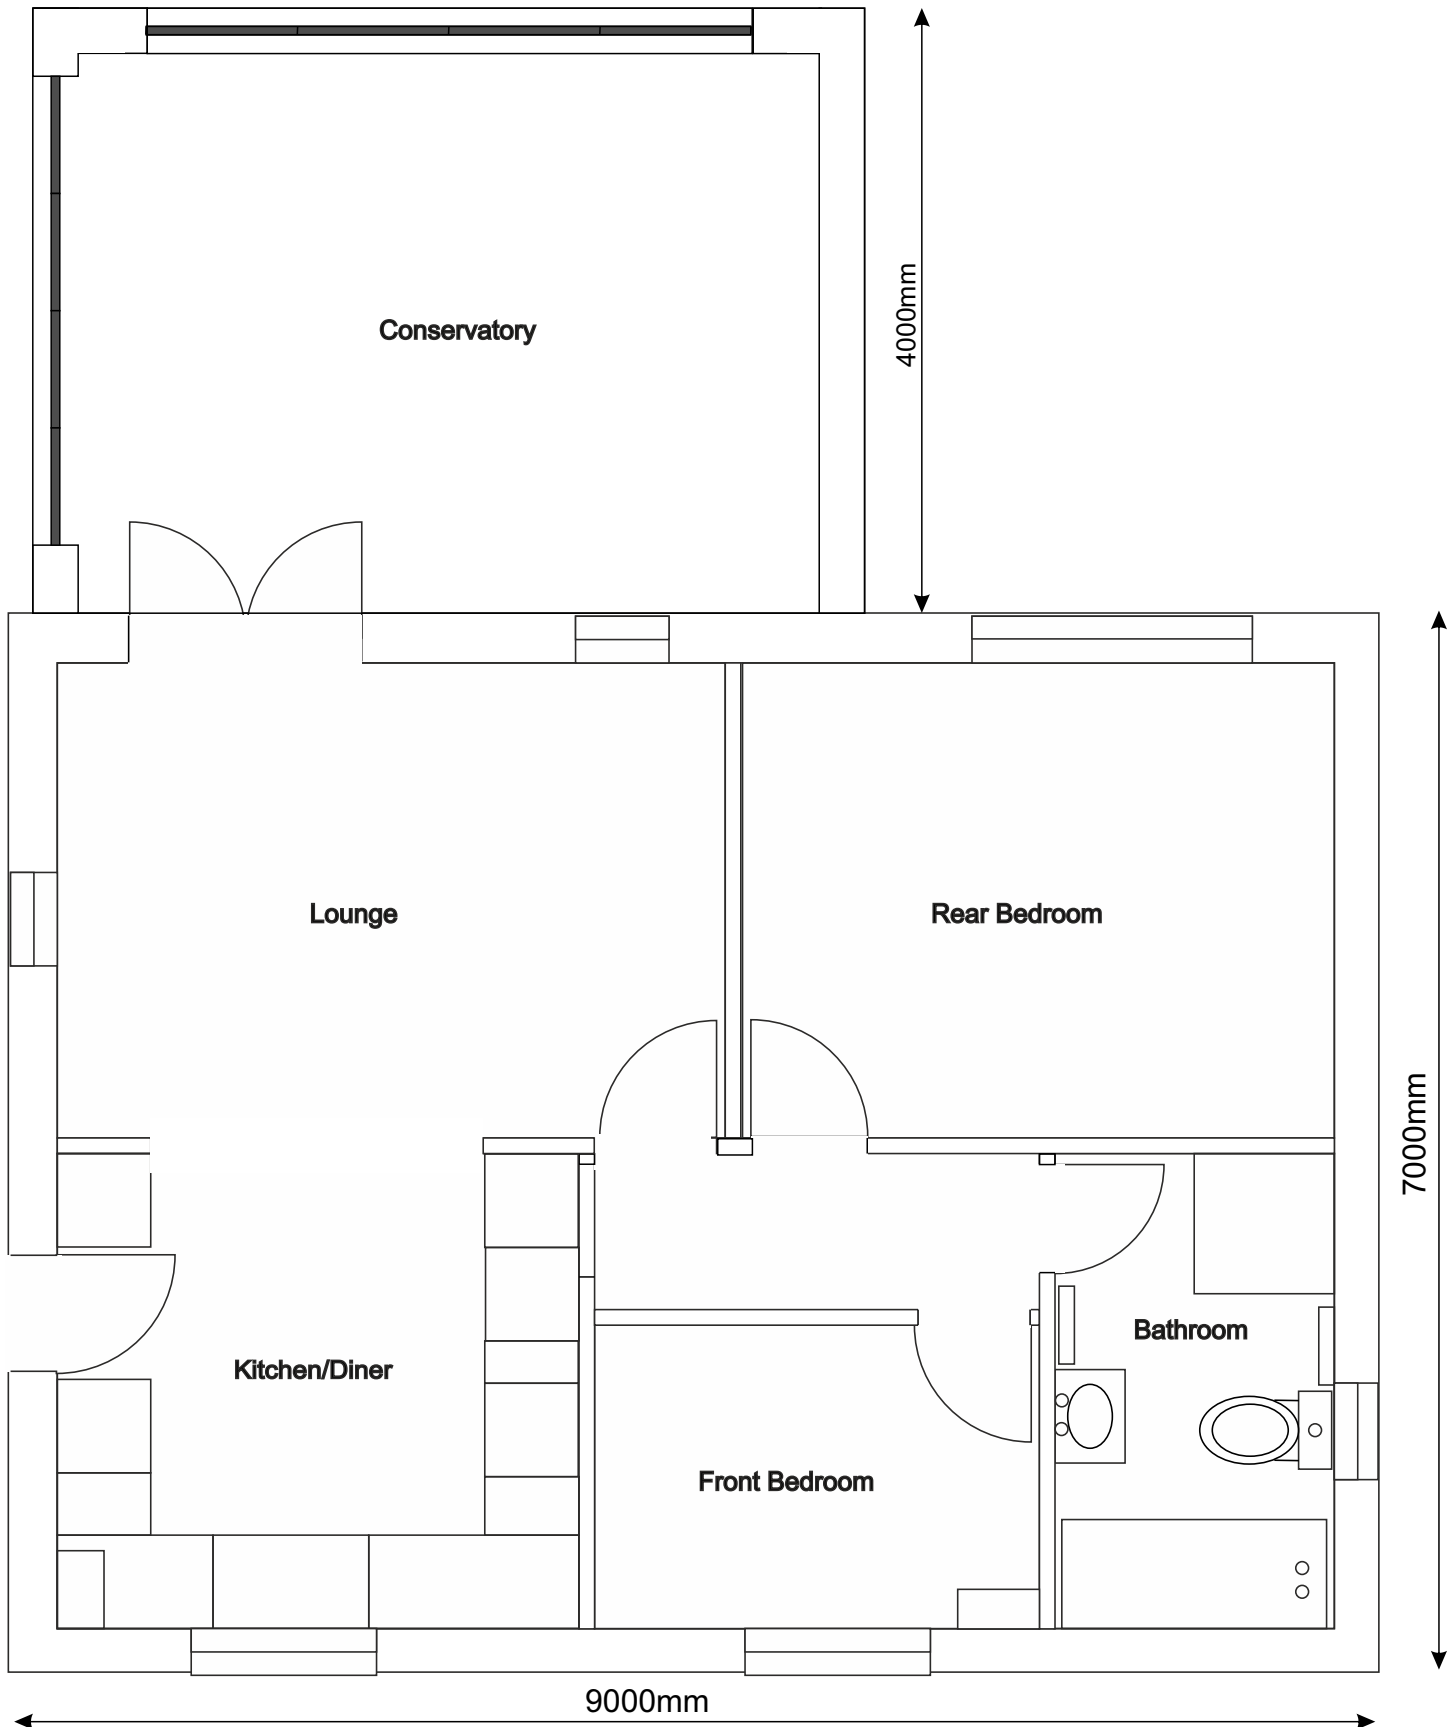

Existing plan for:
The Lodge, School Road, Barkham RG41 4TP


Scale:- 1:50 @ A4
Jun 24

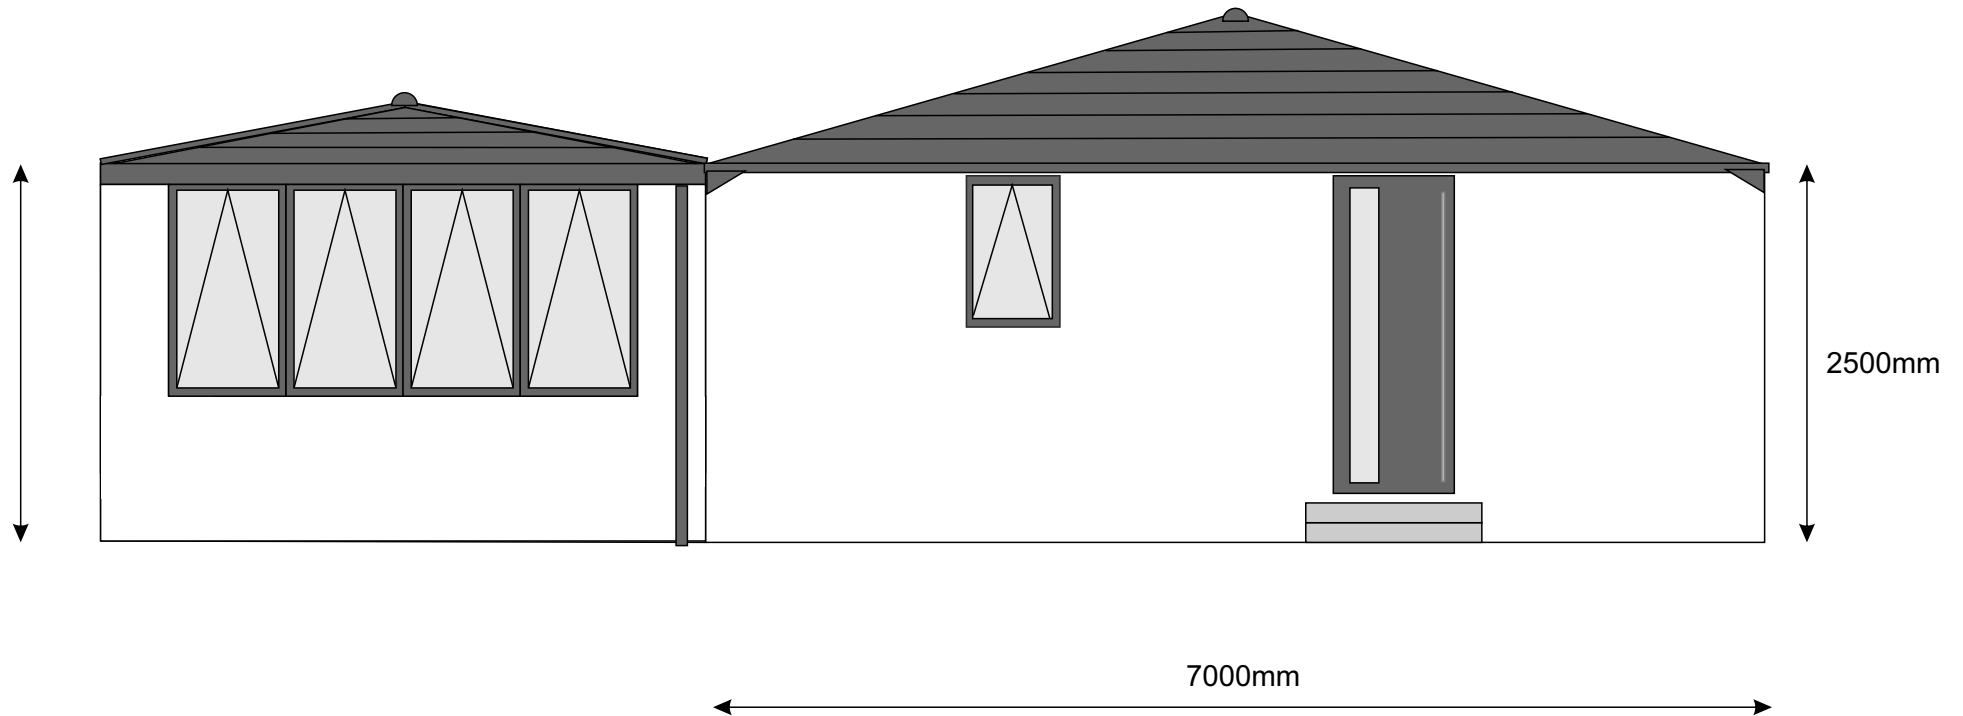

Side (North) Elevation


Existing plan for:
The Lodge, School Road, Barkham RG41 4TP

Scale:- 1:50 @ A4
Jun 24

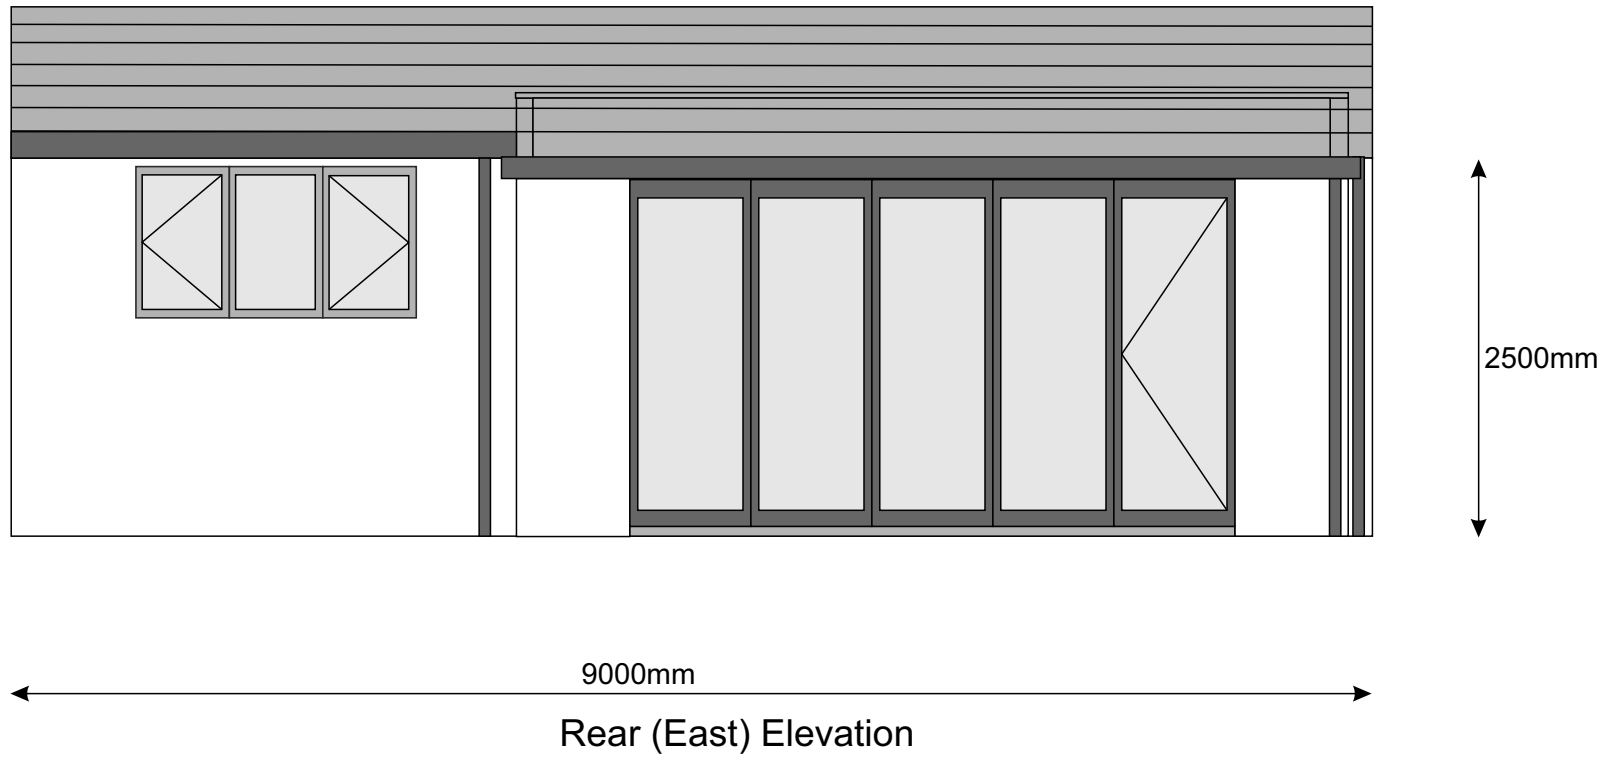

Existing plan for:
The Lodge, School Road, Barkham RG41 4TP


Scale:- 1:50 @ A4
Jun 24

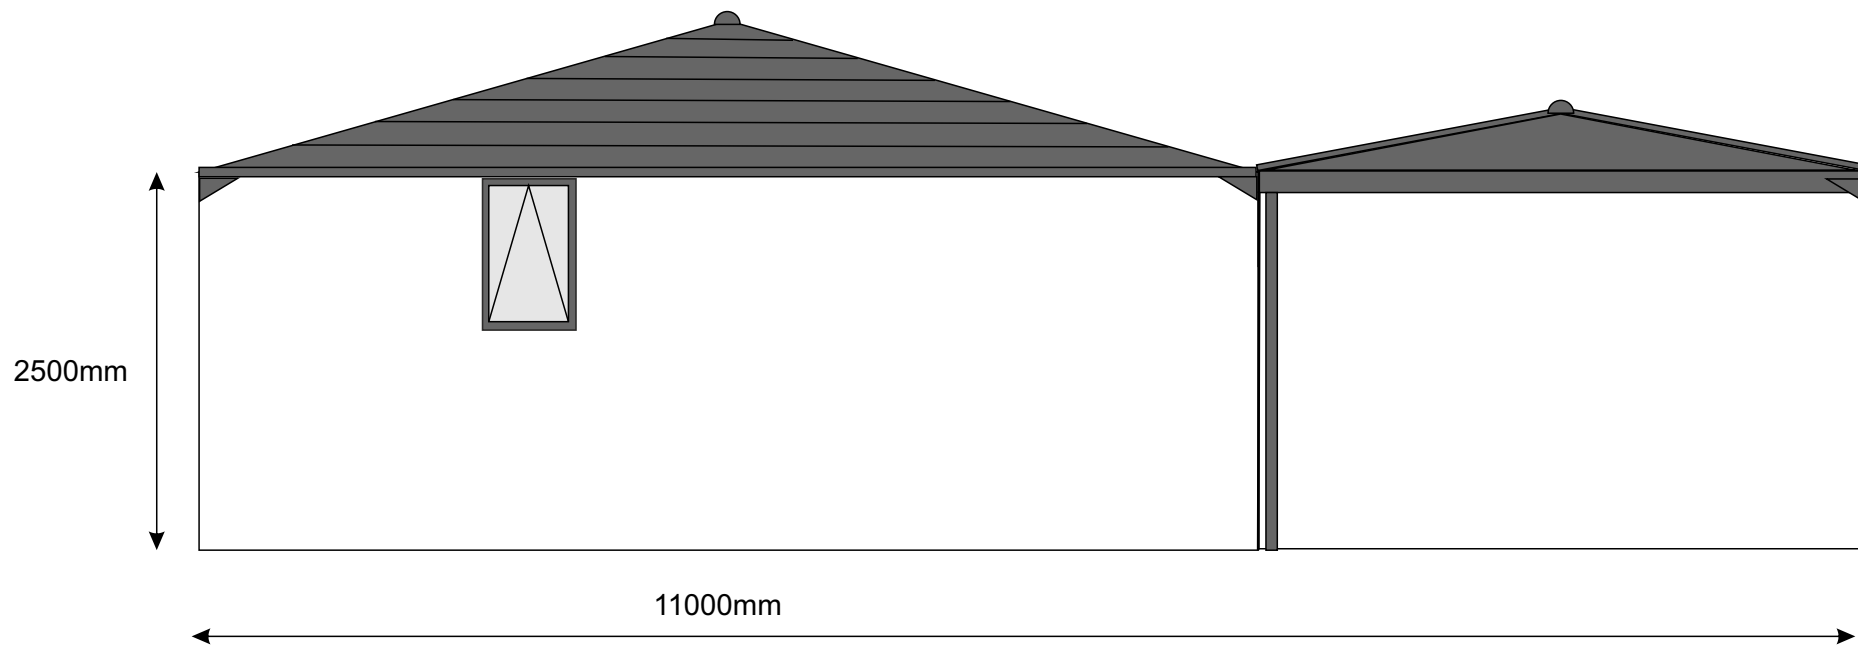

Side (South) Elevation

Existing plan for:
The Lodge, School Road, Barkham RG41 4TP

Scale:- 1:50 @ A4
Jun 24

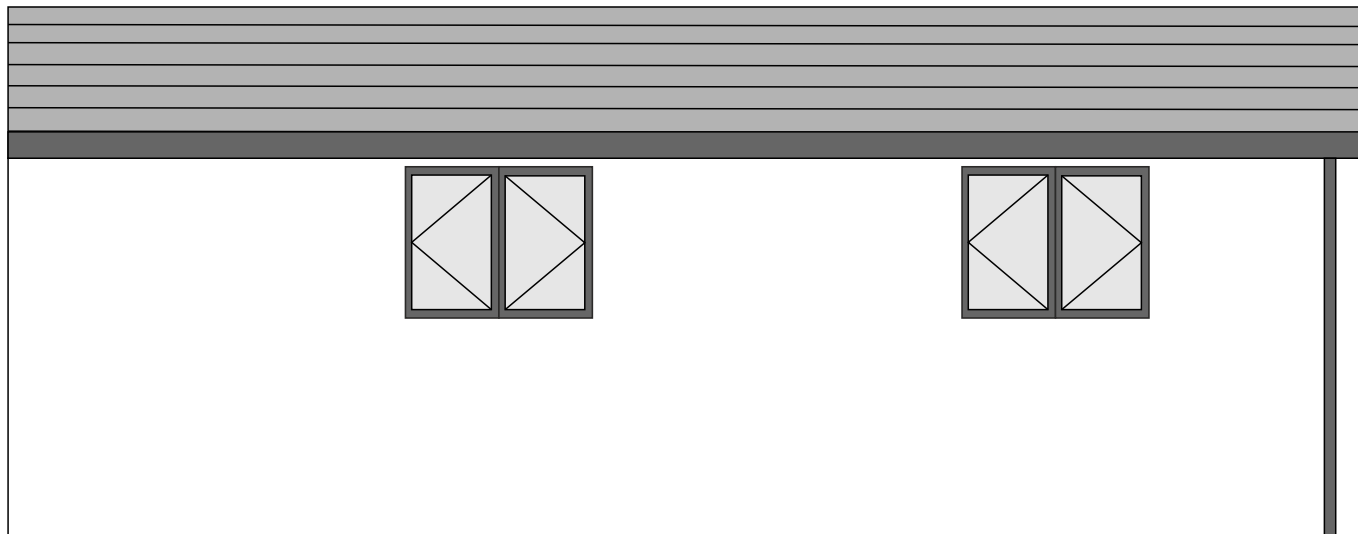

9000mm
Front (West) Elevation