
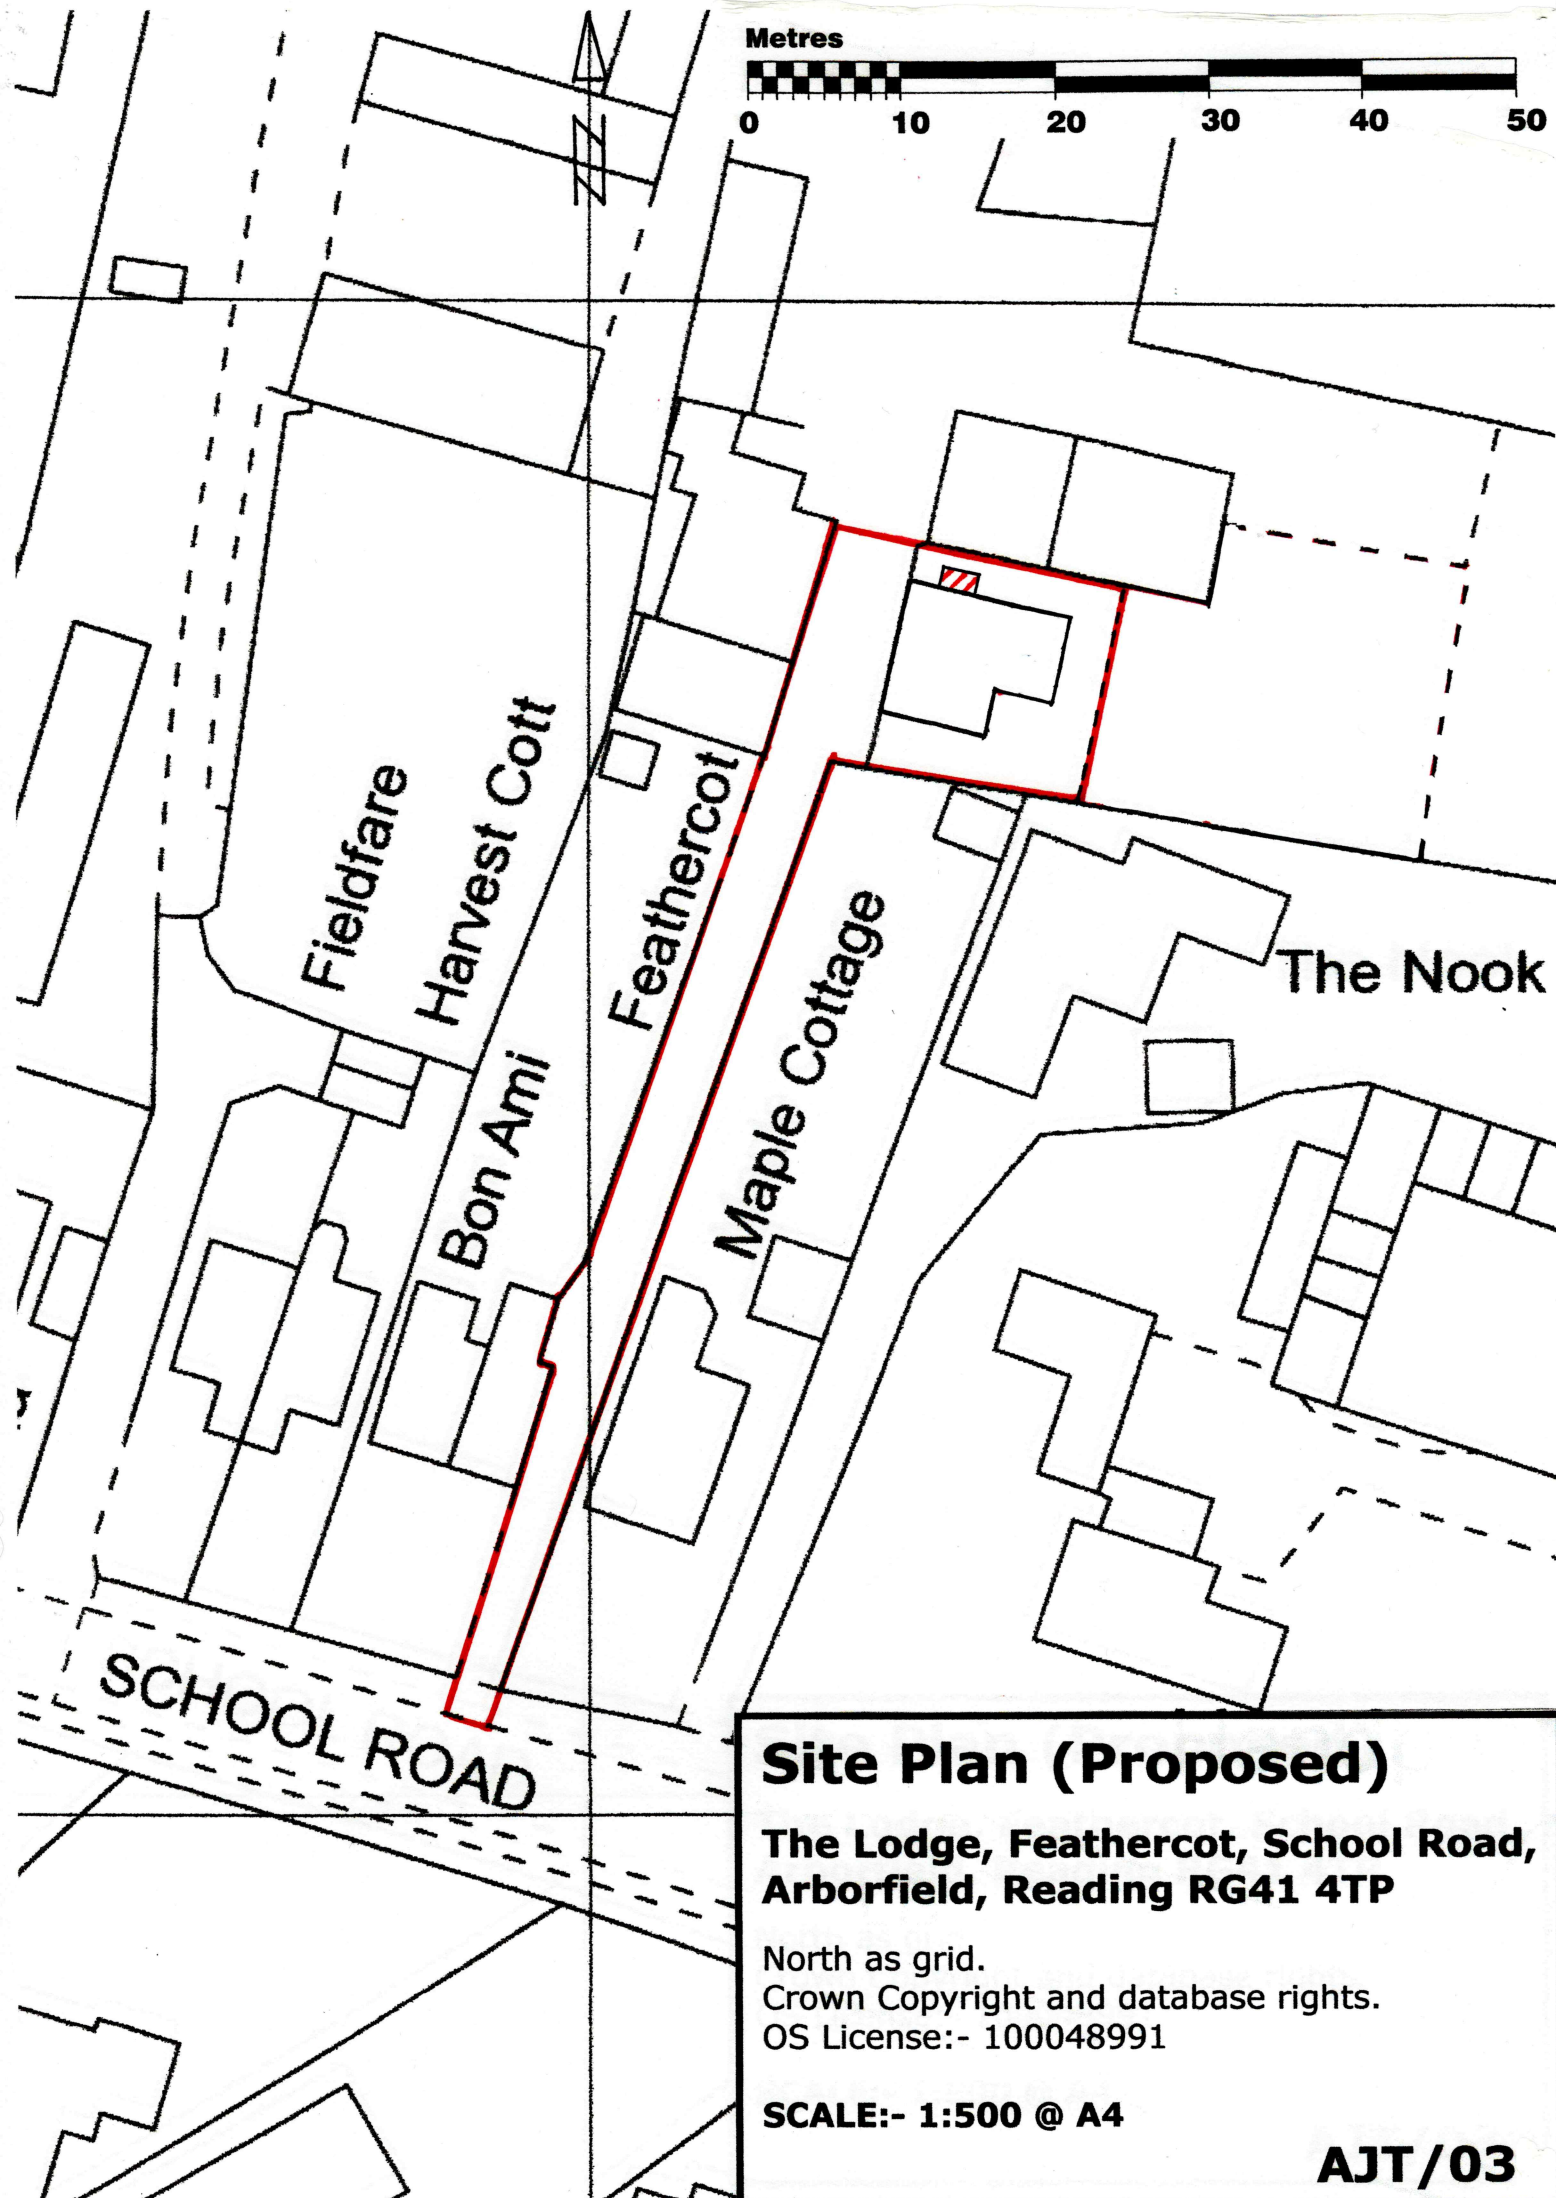


Metres

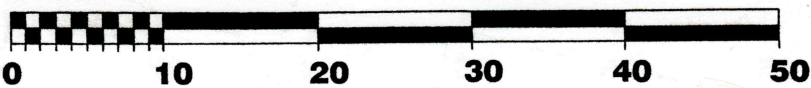

Site Plan (Proposed)

**The Lodge, Feathercot, School Road,
Arborfield, Reading RG41 4TP**

North as grid.

Crown Copyright and database rights.

OS License:- 100048991

SCALE:- 1:500 @ A4

AJT/03