

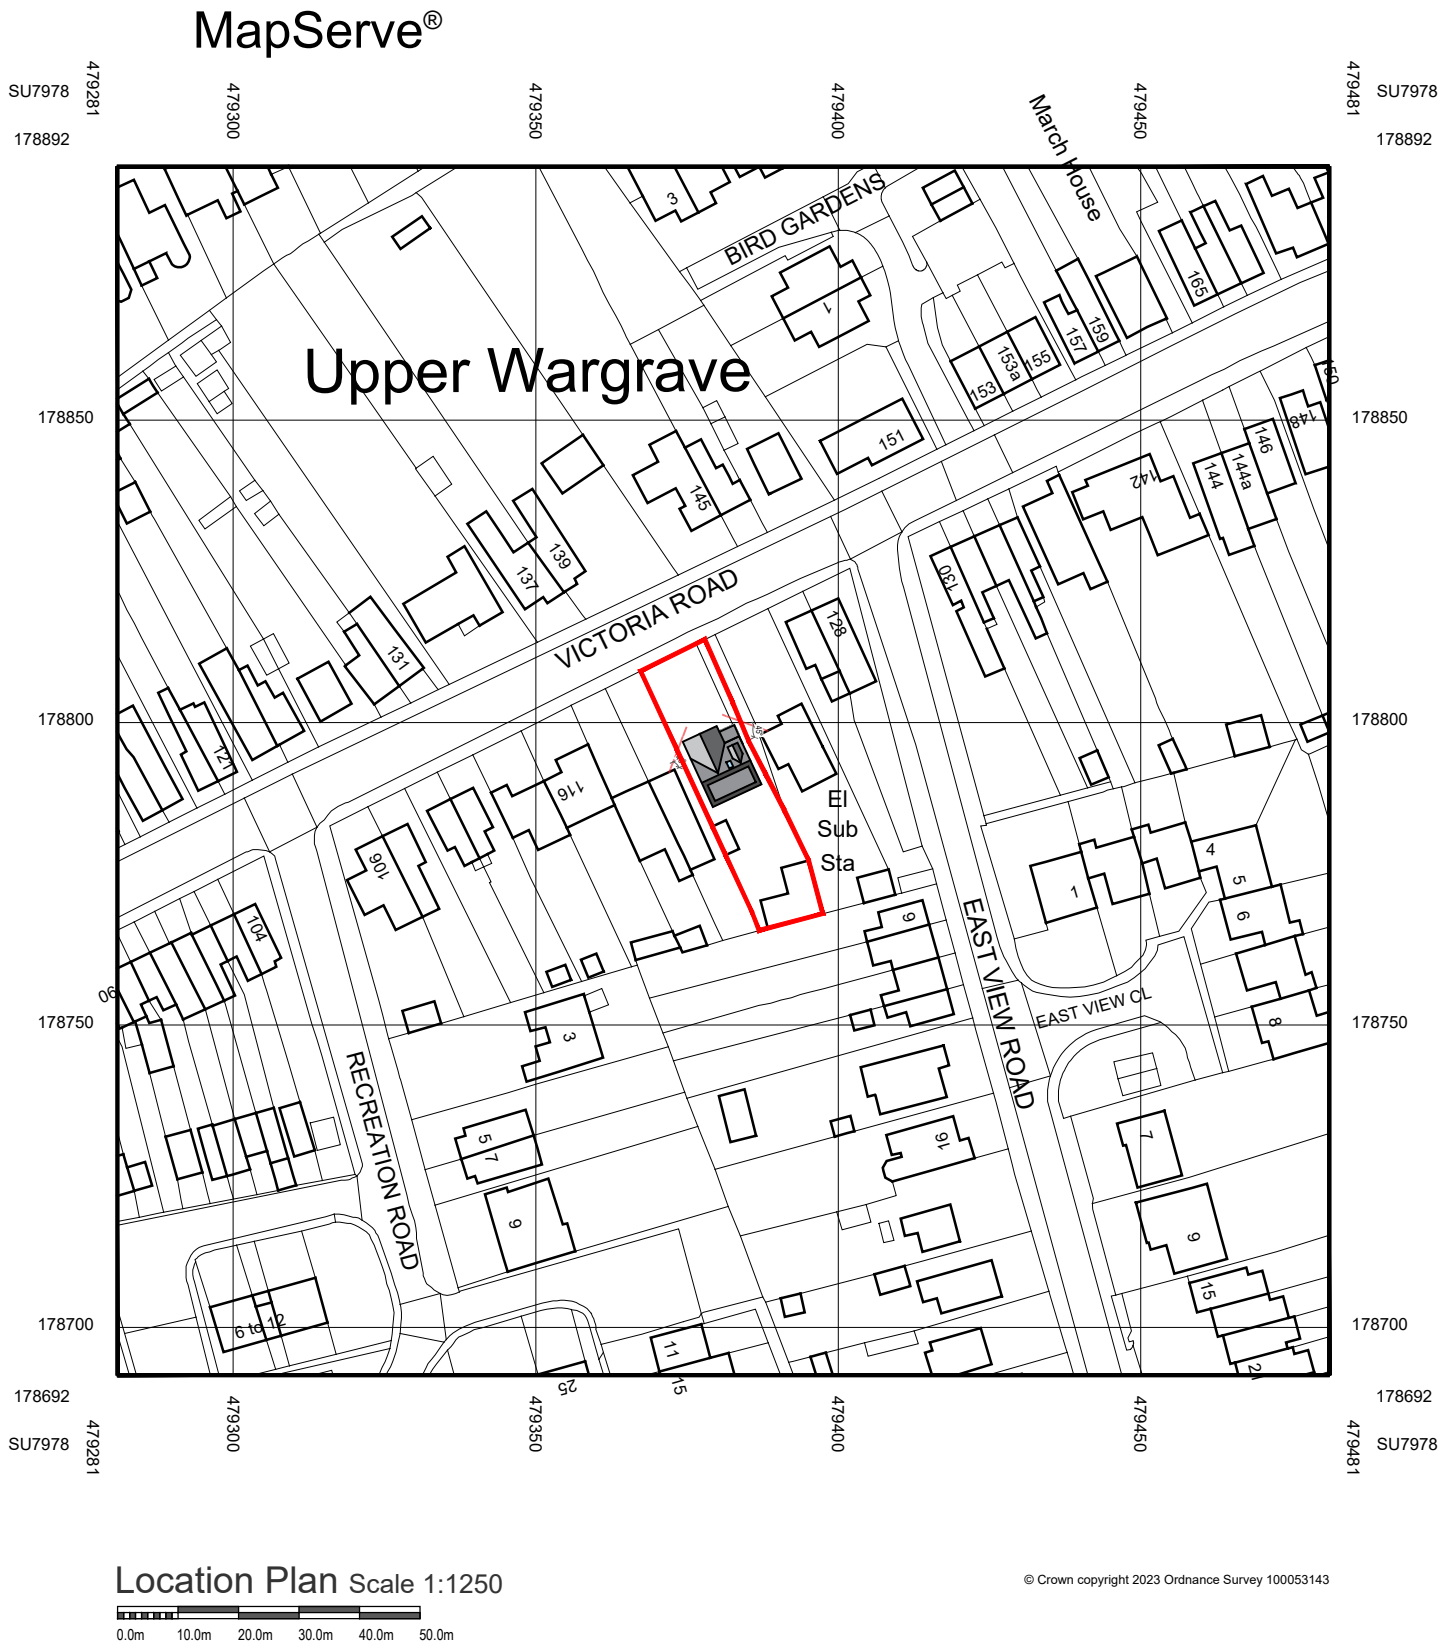


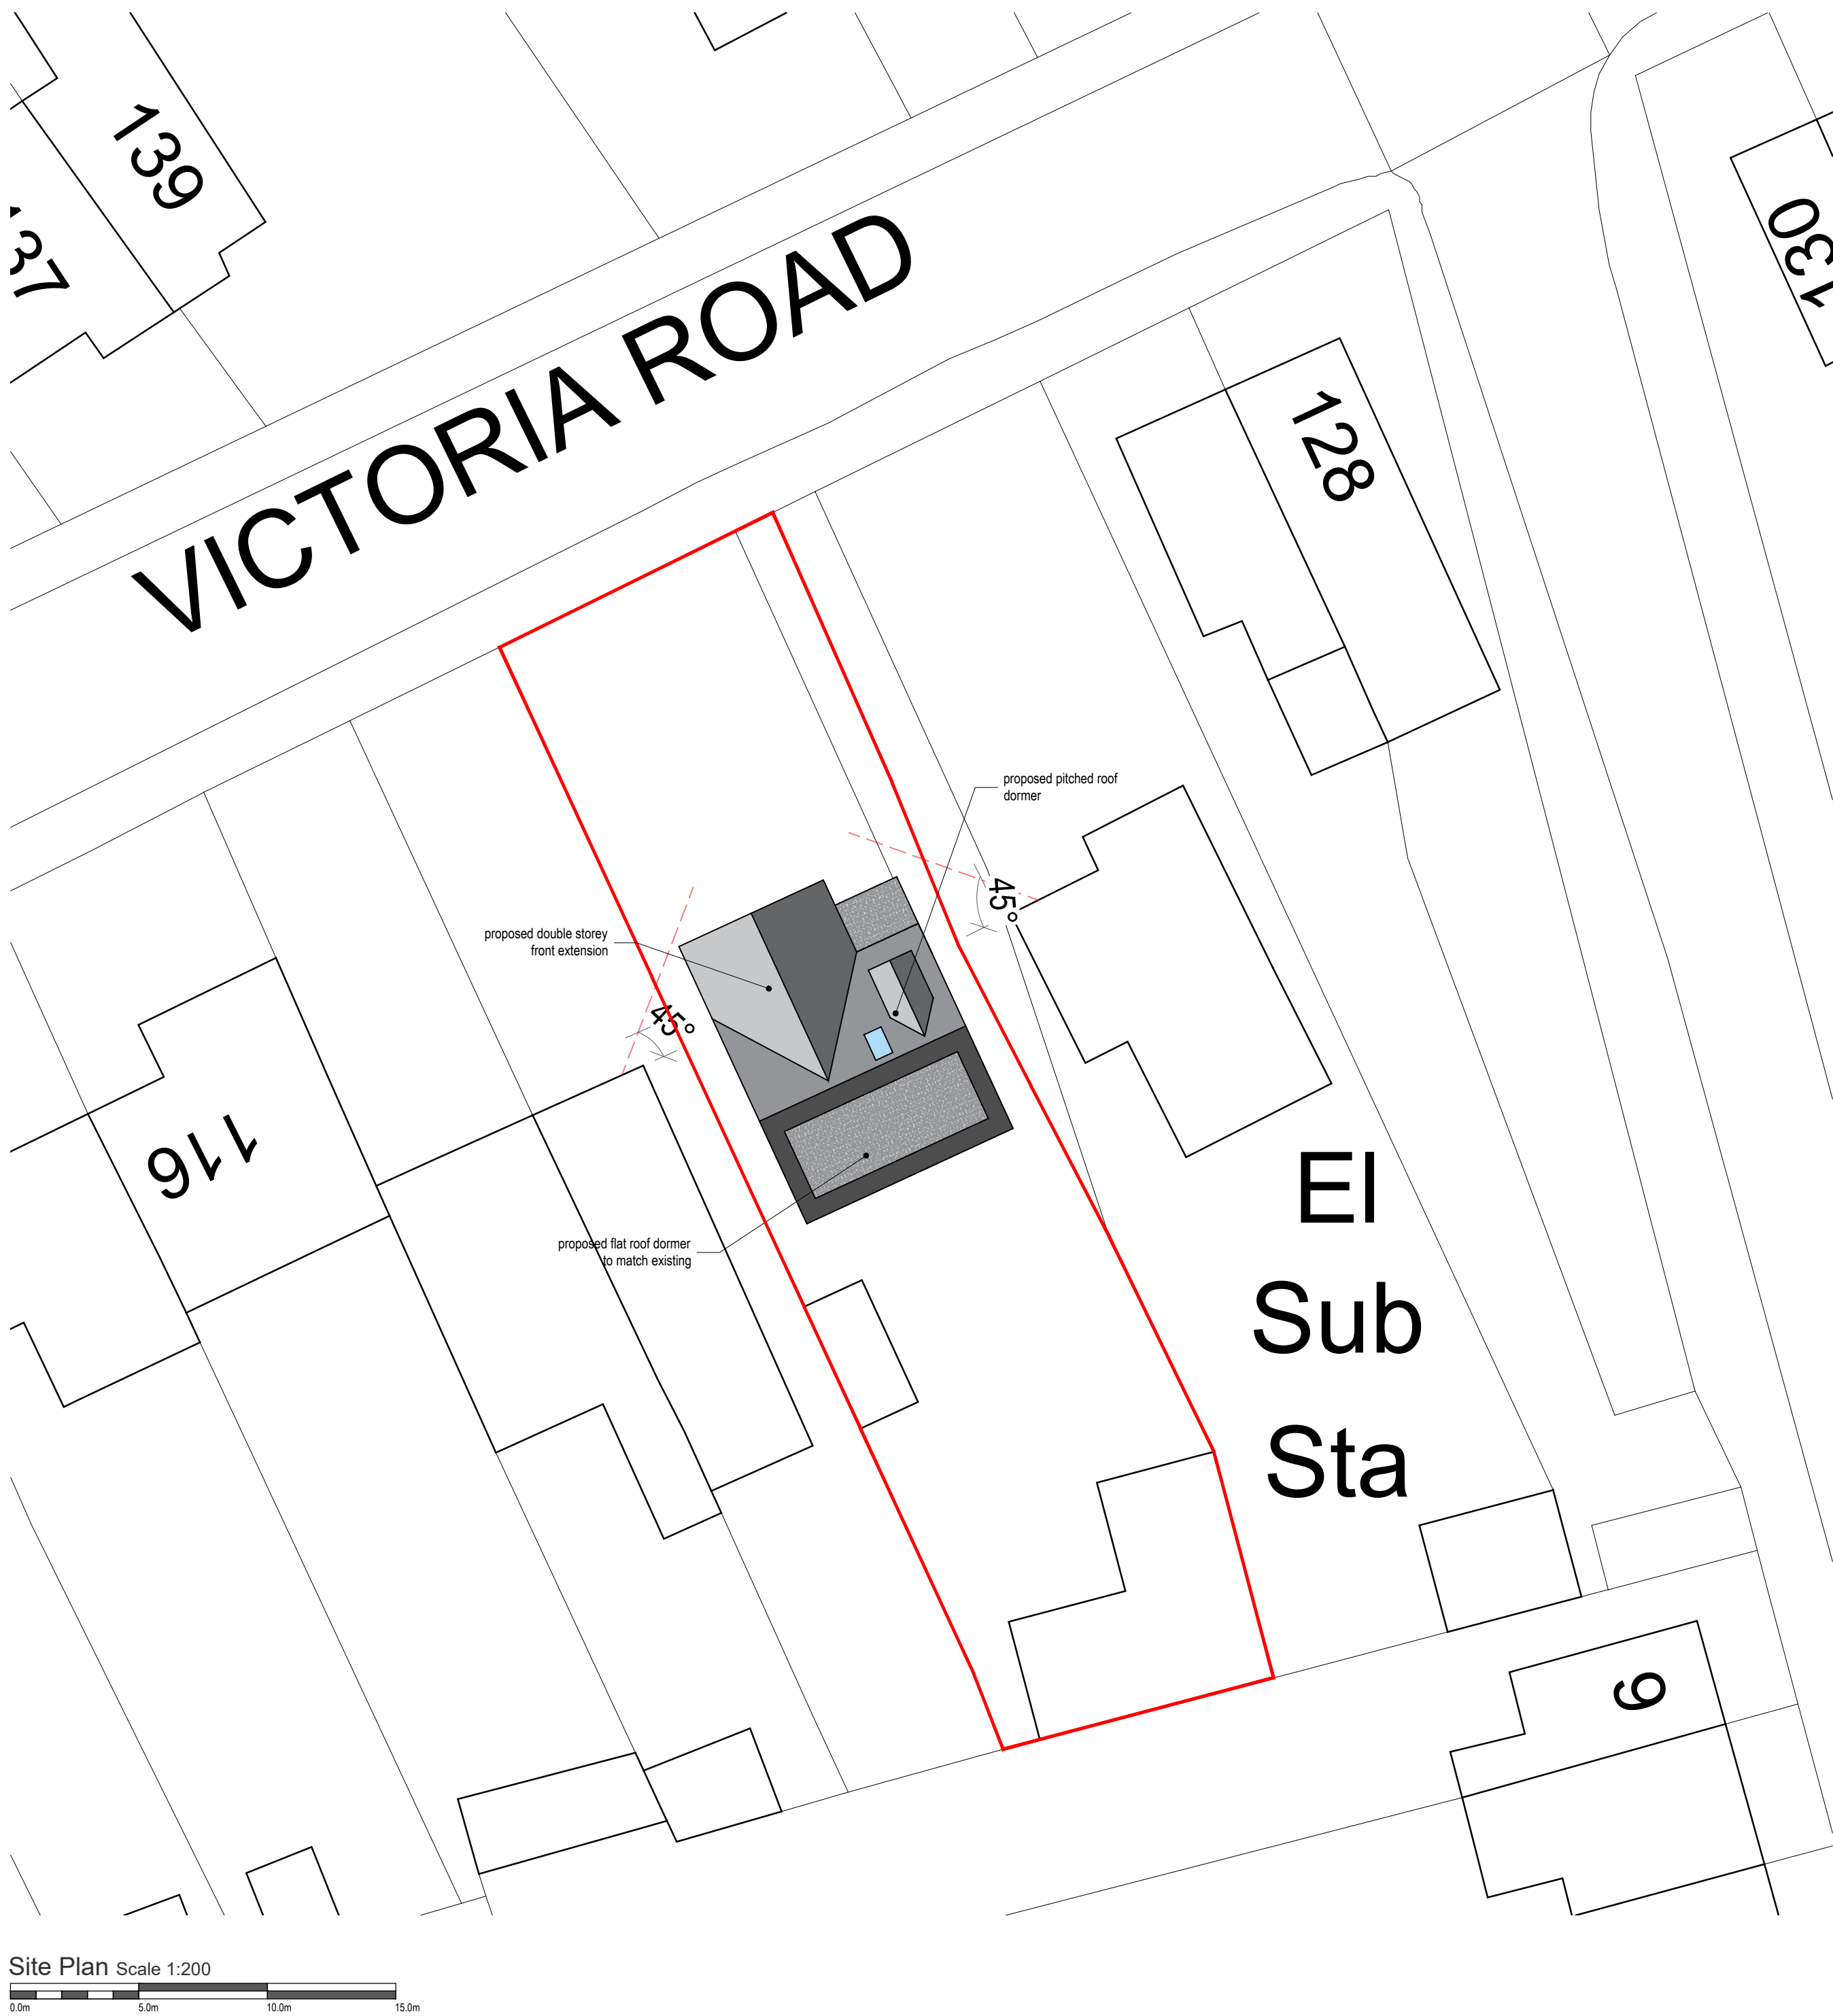

PLEASE CHECK ALL DIMENSIONS ON SITE PRIOR TO COMMENCING PROJECT

NOTES

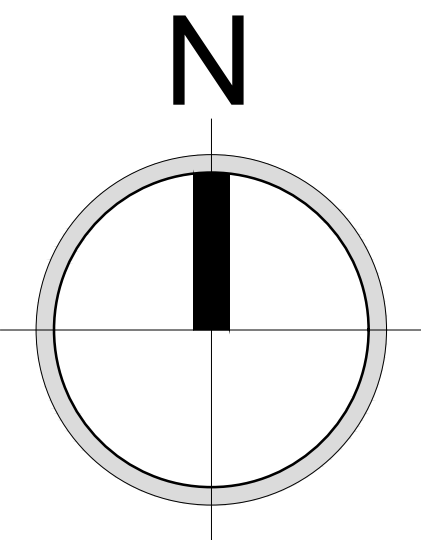

Revisions

retsofdesign

Architectural Services & Interior Design

M: +44 (0)7985 478563
http://www.retsofdesign.com

Client

Mr and Mrs Sly

Project

122 Victoria Road
Wargrave
RG10 8AE

Drawing

Site and Location Plans

Project Ref	Date	Drawing Number
EJ02081	December 2023	003A
Scale	Sheet Size	
AS SHOWN	A1	

CIAT

affiliate