

EXISTING PARKING PLAN



Map number: TQRQM25104225908208

Title: Existing Parking Plan


Map Produced for: 19 Woodward Cl, Winnersh, Wokingham RG41

© Crown copyright and database rights 2025 OS 100042766

Project ID: 2025-02-RG41

Date of Purchase: 14-04-2025

1 Years subscription from 14-04-2025 for 1 workstation.

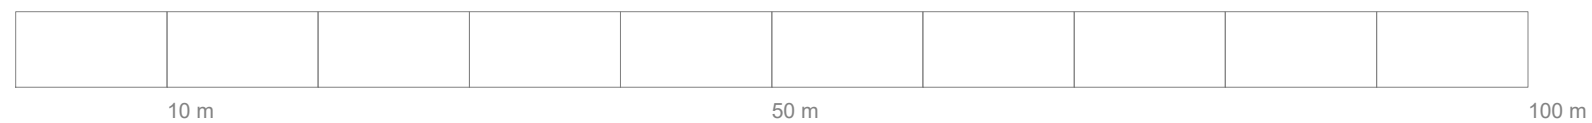

© 2023 1 Stop Design & Build.
All dimensions to be checked on site by the contractor and such dimensions to be their responsibility. All construction works must comply with the relevant British Standards and Building Regulations requirements. Any drawing errors and omissions to be reported to 1 Stop Design & Build.

Client Name

BG

Project Address

19 Woodward Cl, Winnersh,
Wokingham RG41

Section

LOFT CONVERSION AND INTERNAL REMODELING

Stage

PLANNING

Drawing Title

EXISTING PARKING PLAN

Drawing Status

For Approval

Revisions and Notes

EXISTING STRUCTURE

STRUCTURE TO BE DEMOLISHED

PROPOSED STRUCTURE

 SHARED WALL

Project No. 2025-02-RG41

Drawing No. P-001

Revision 00

Scale at A3 1:500

Date 15/04/2025

Designed	MI	Checked	MH
----------	-----------	---------	-----------

Drawn	MI	Approved	MH
-------	-----------	----------	-----------



1 STOP DESIGN & BUILD
128 CITY ROAD LONDON,
EC1V 2NX, UK

Email: info@1stopdesignandbuild.co.uk


Web: www.1stopdesignandbuild.co.uk

Phone No.: 0208 0512780

Existing Parking spaces to be remained same.



1 Years subscription from 14-04-2025 for 1 workstation.

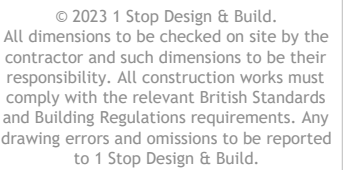

LEGEND

-  EXISTING STRUCTURE
-  STRUCTURE TO BE DEMOLISHED
-  PROPOSED STRUCTURE
-  SHARED WALL

Project No.	2025-02-RG41		
Drawing No.	P-002		
Revision	00		
Scale at A3	1:500		
Date	15/04/2025		
Designed	MI	Checked	MH
Drawn	MI	Approved	MH

