


Single storey back extension

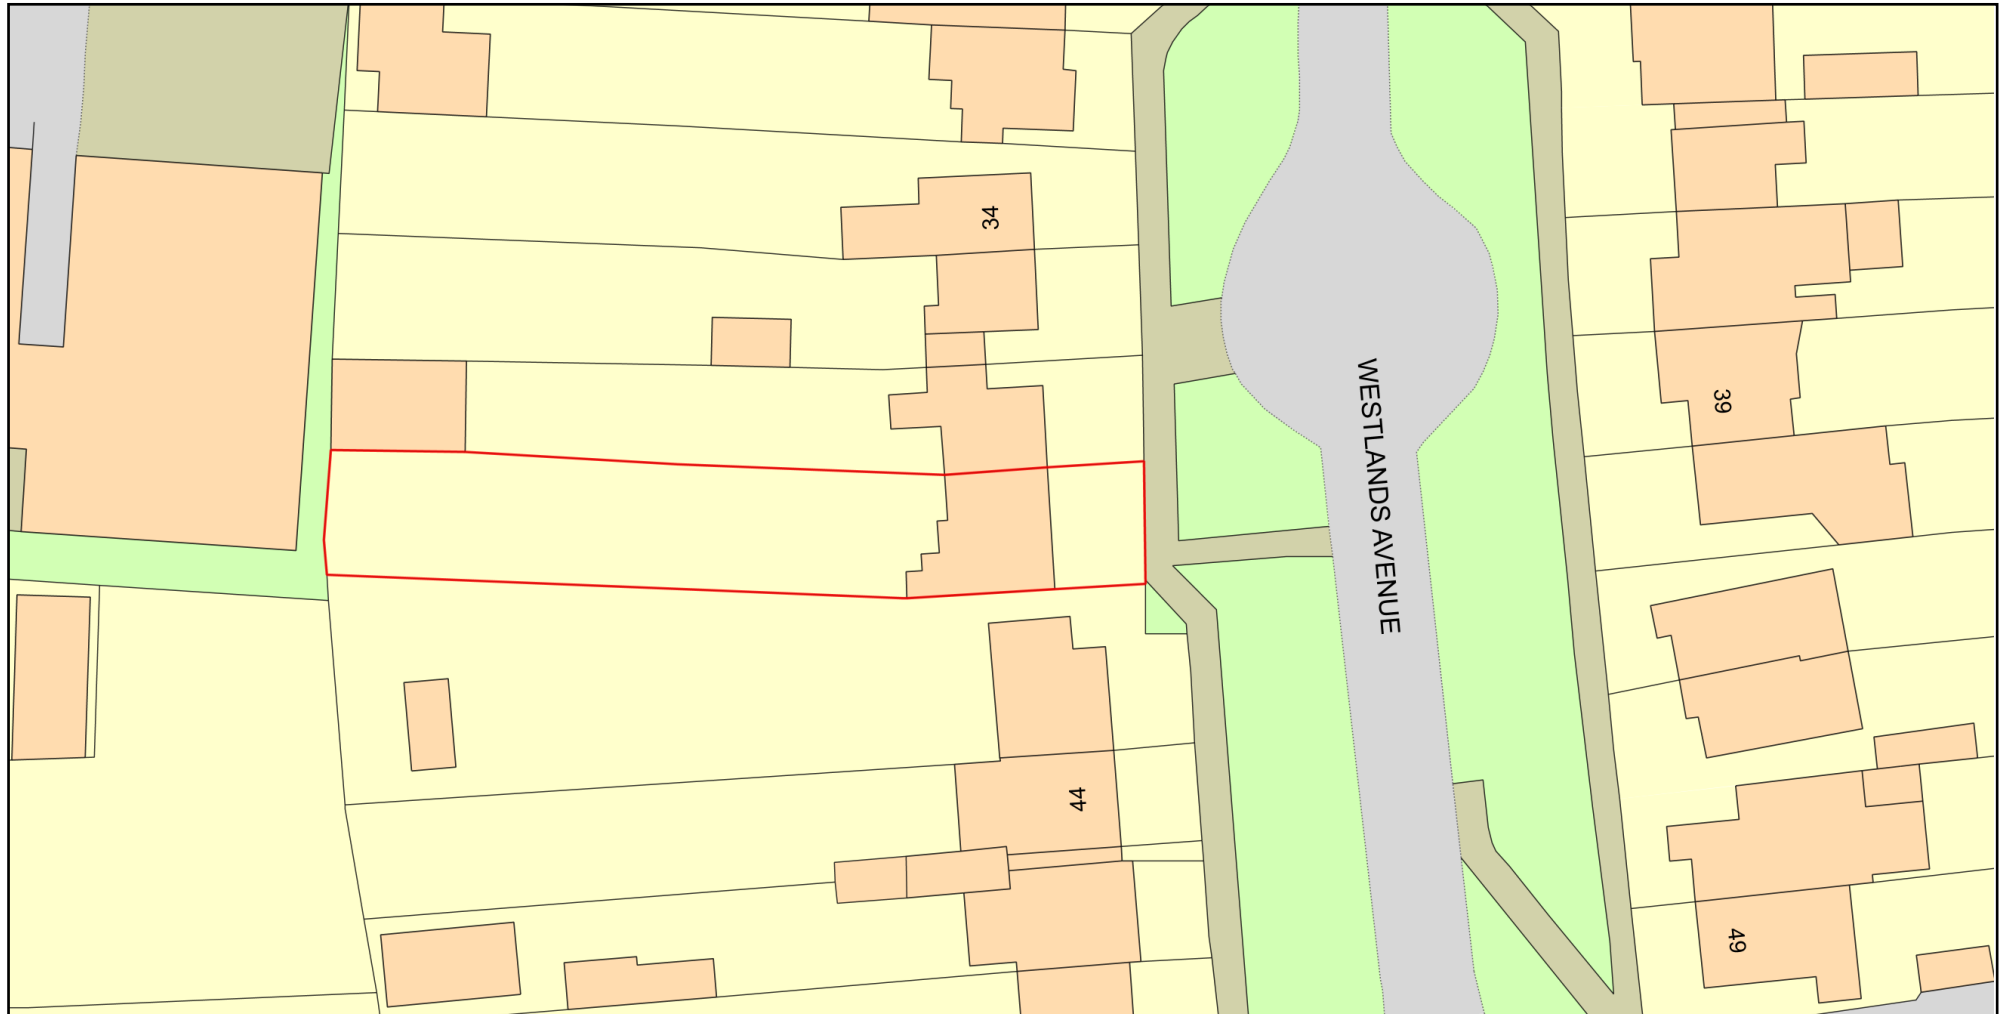

0 20
Metres



Plan Produced for: Cristian Furdui

Date Produced: 03 Mar 2025

Plan Reference Number: TQRQM25062124345678

Scale: 1:500 @ A4

© Crown copyright and database rights 2025 OS 100042766

