


29 Woodcock court
PARKING PLAT.

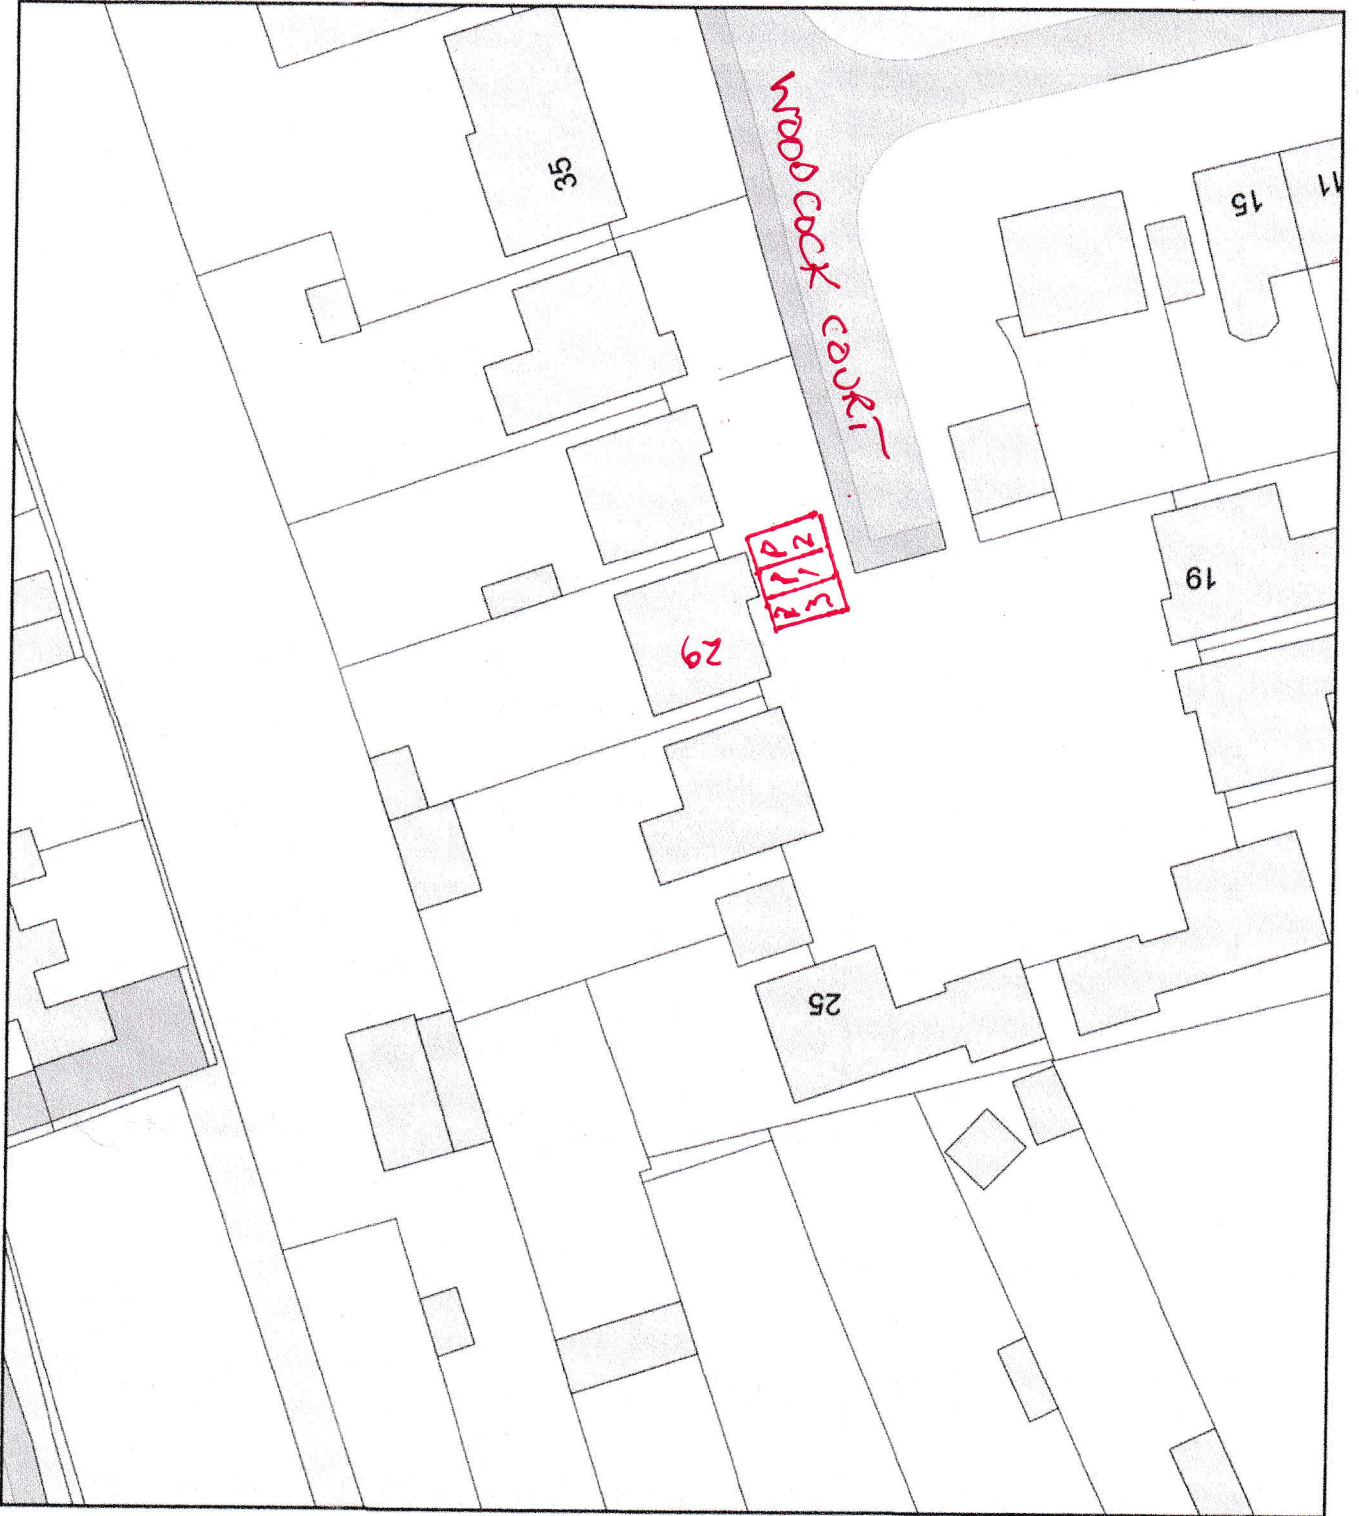

Plan Produced for: WBC

Date Produced: 24 Sep 2025

Plan Reference Number: TORQM25267162249348

Scale: 1:500 @ A4

