


29 Woodcock court

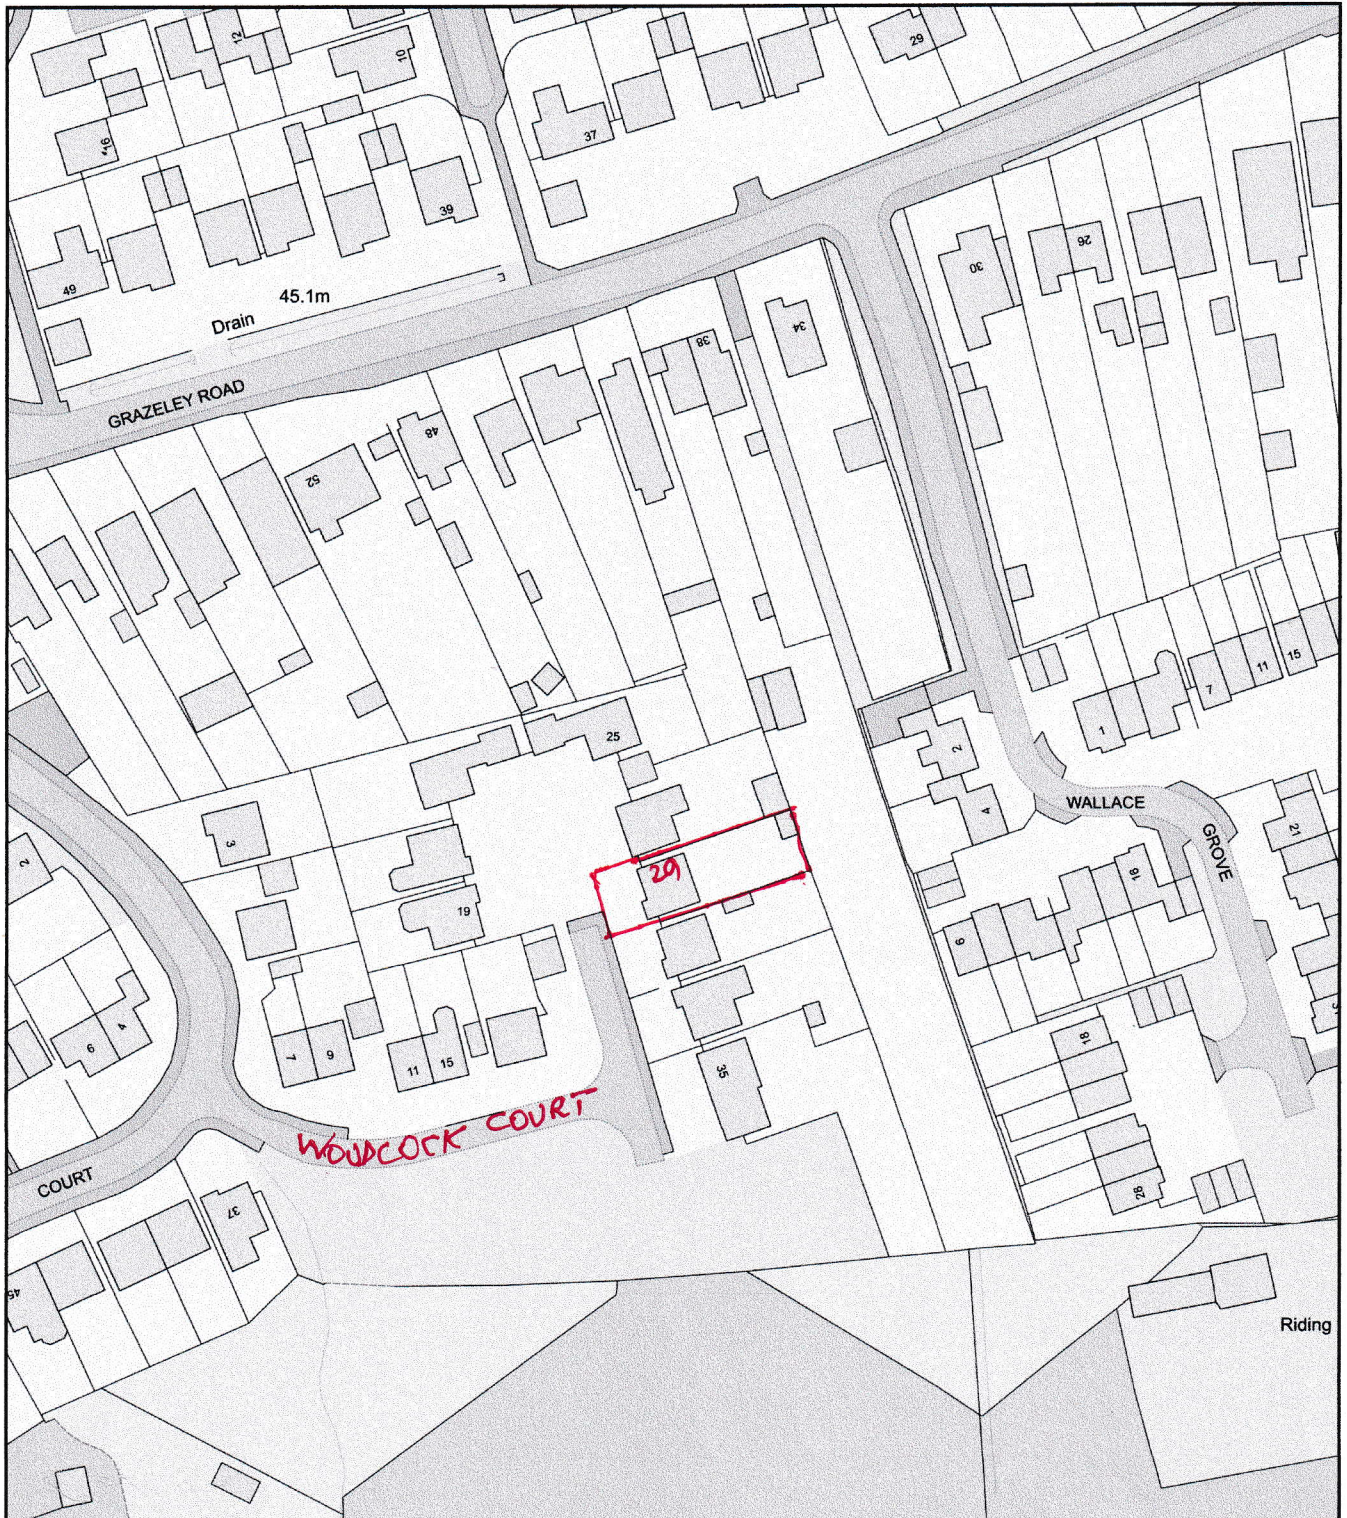

0 50
Metres



Plan Produced for: WBC

Date Produced: 24 Sep 2025

Plan Reference Number: TQRQM25267162917816

Scale: 1:1250 @ A4