
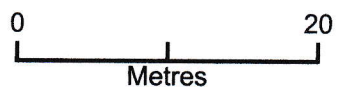


29 Woodcock court

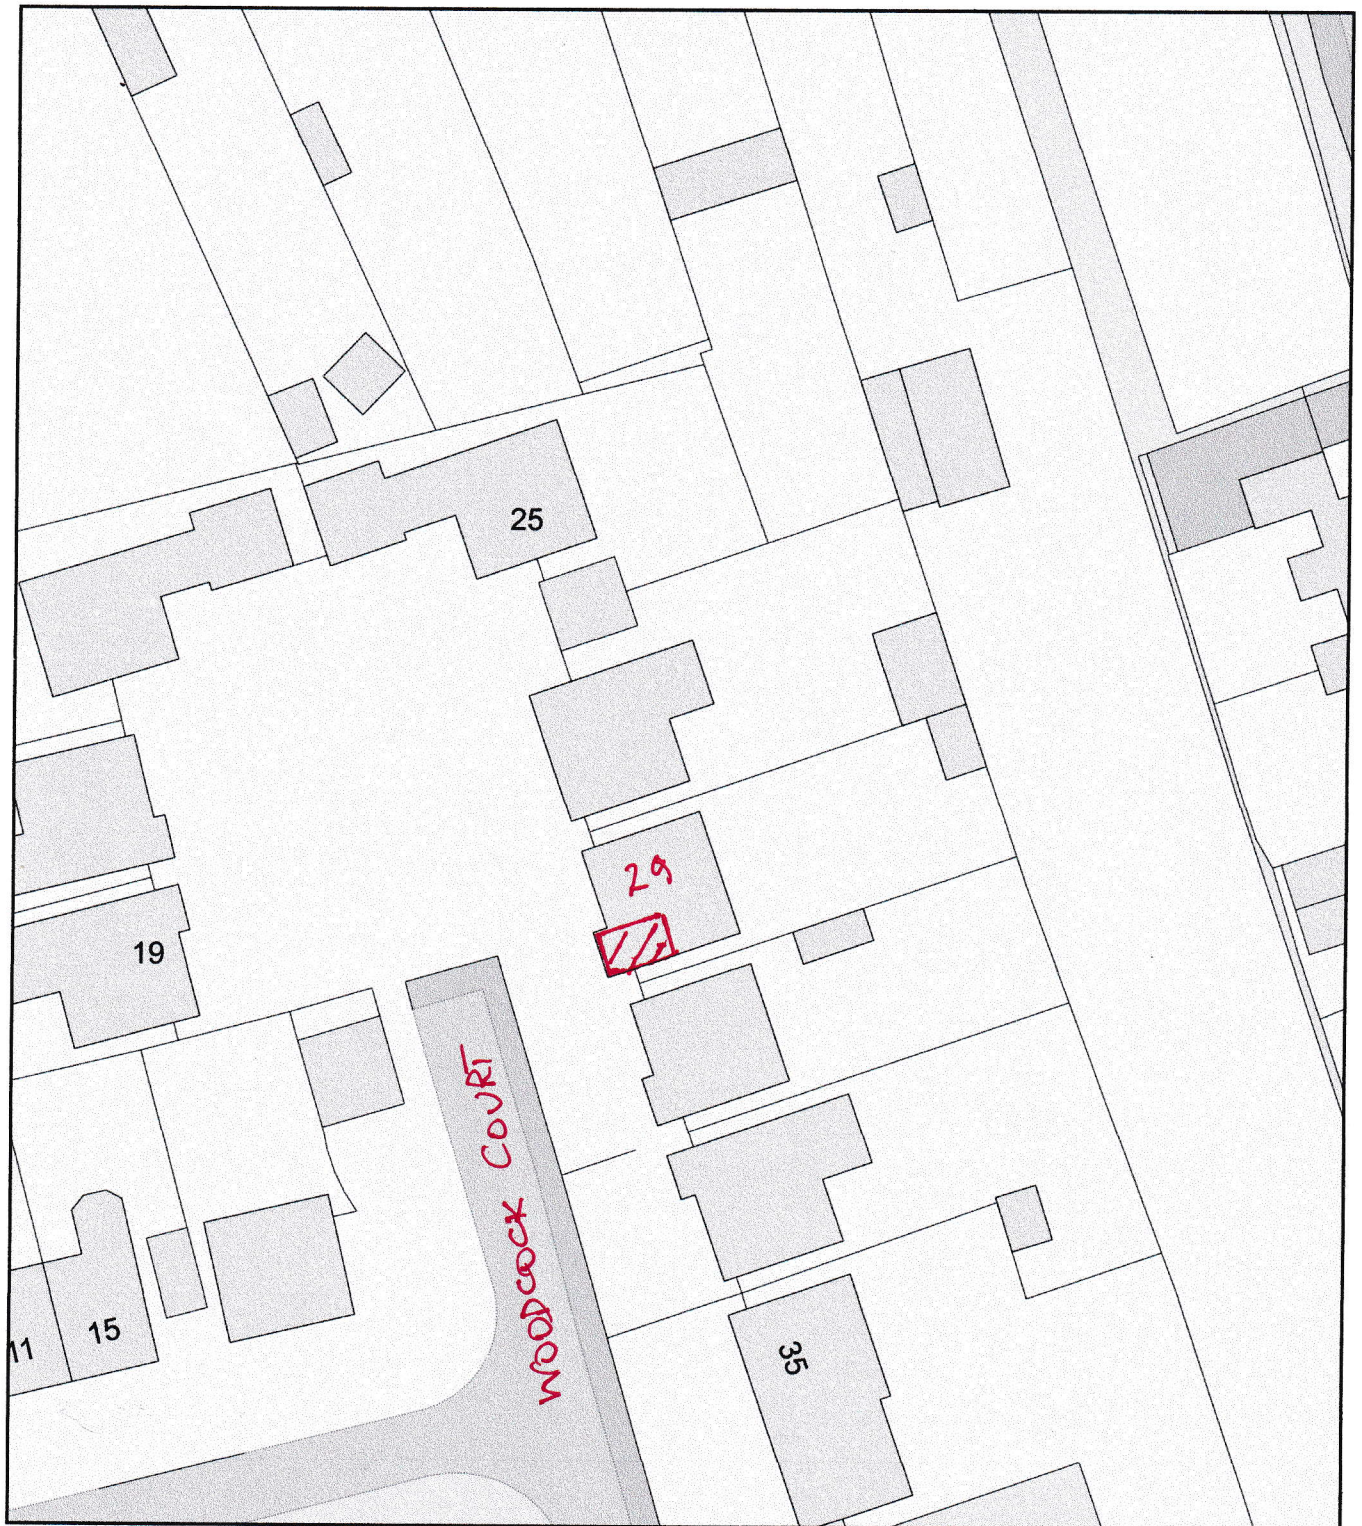

Plan Produced for: WBC
Date Produced: 24 Sep 2025
Plan Reference Number: TQRQM25267162249348
Scale: 1:500 @ A4