



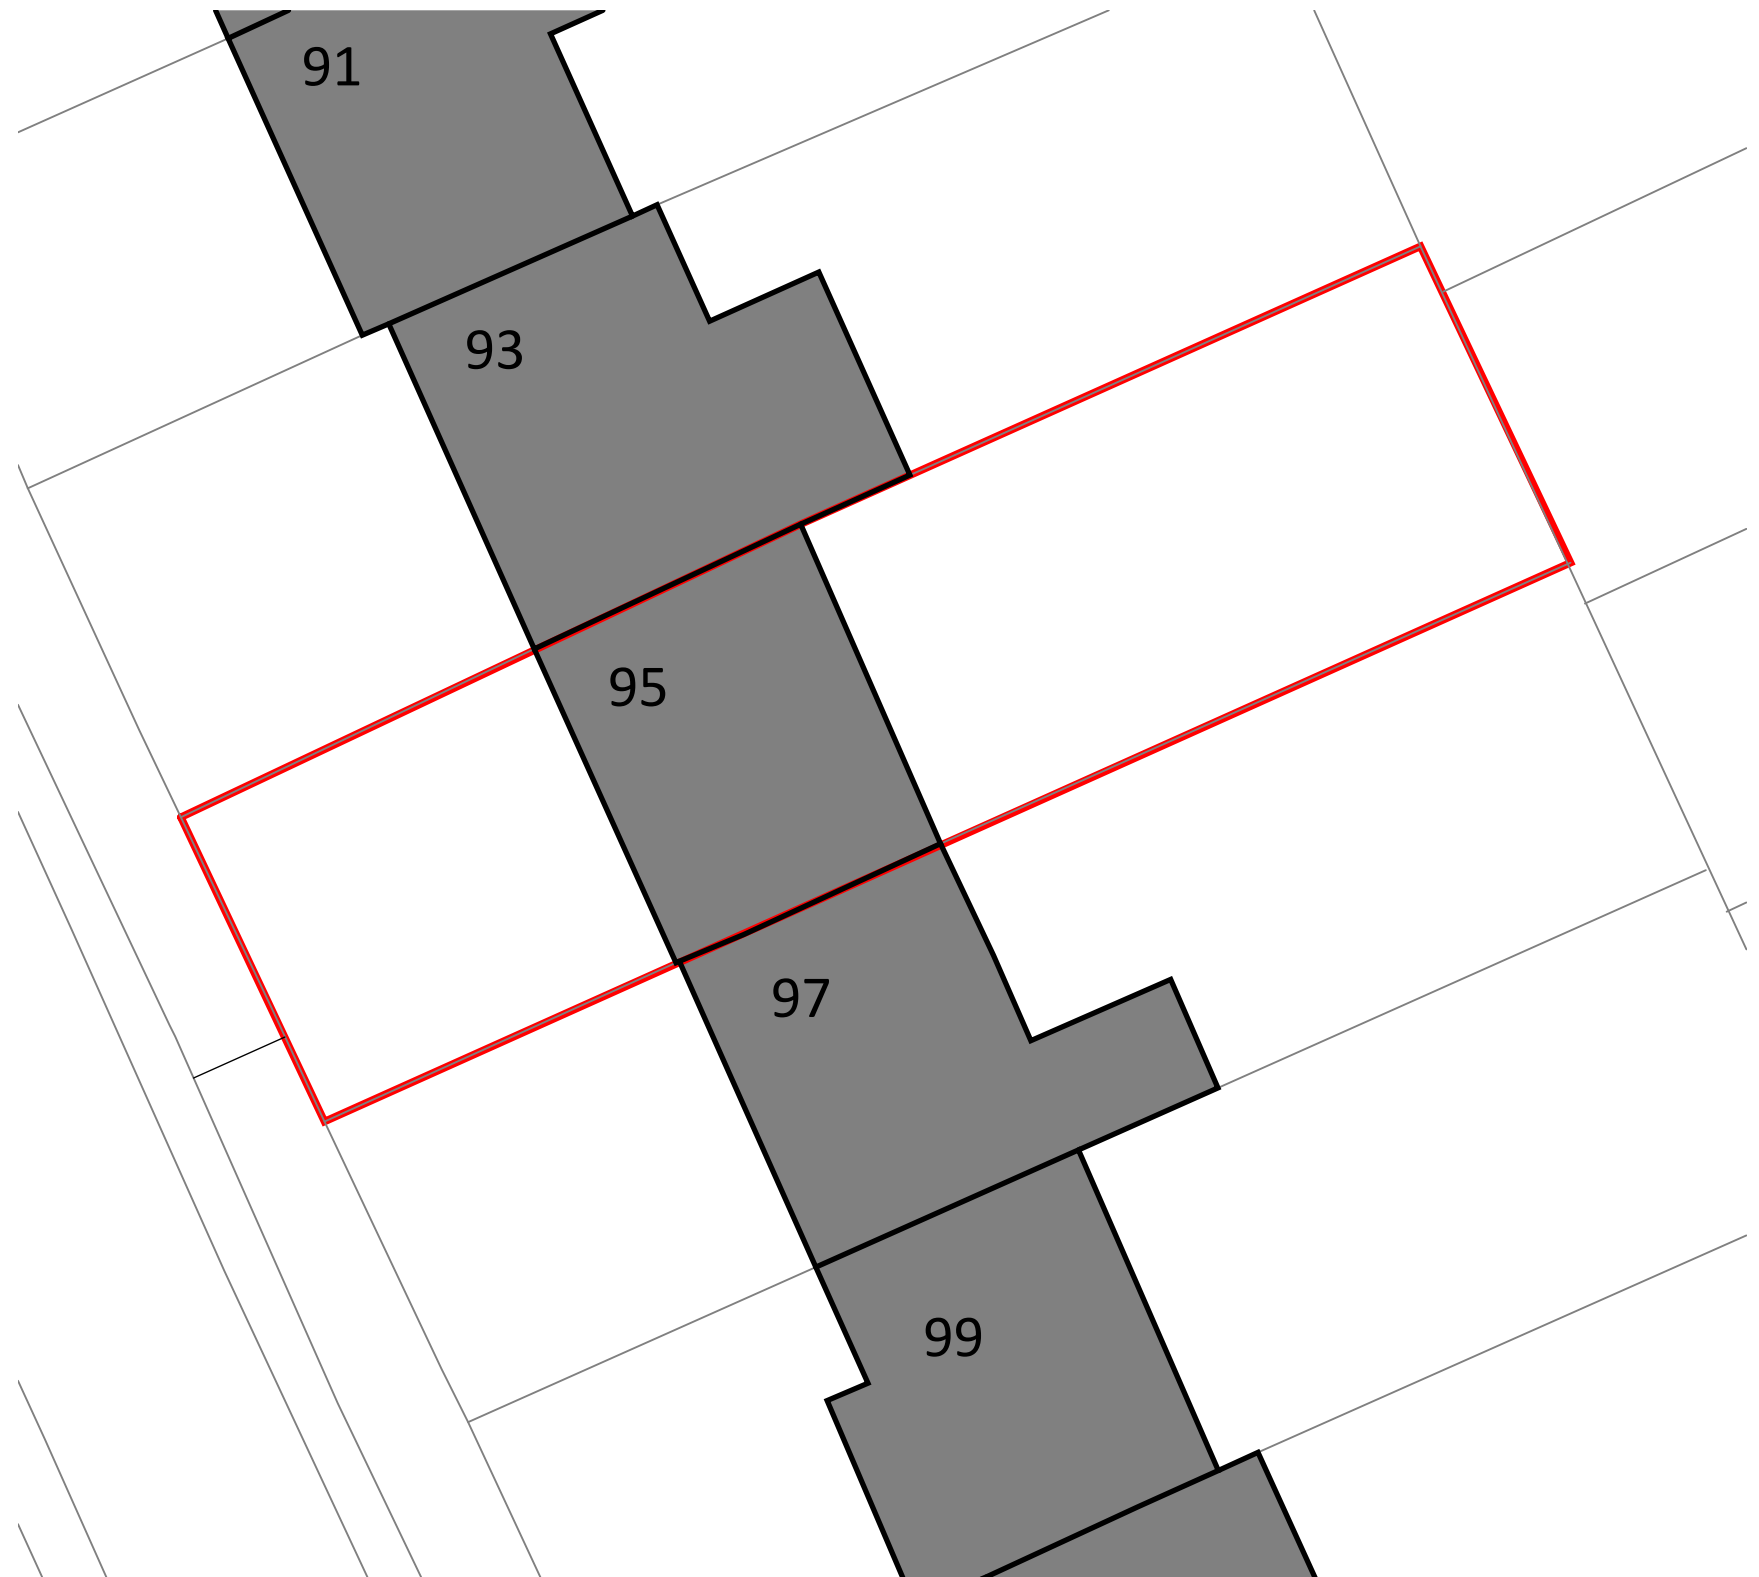



Location Plan

1 : 1250

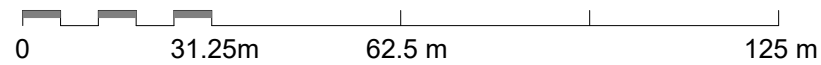

Block Plan

1 : 200

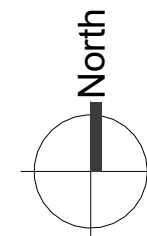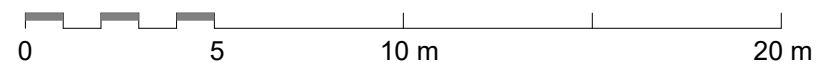

A	Planning	Feb 26
REV	COMMENTS	DATE

DJK ARCHITECTURE
www.djka.co.uk info@djka.co.uk 07986 869 332

PROJECT 95 Butts Hill Road
DRAWING Existing Location & Block Plan
STATUS Planning
SCALE As indicated

NO 20059/ 190 REV A

THIS DRAWING MUST NOT BE SCALED UNLESS ISSUED FOR PLANNING PURPOSES. ALL DIMENSIONS ARE TO BE VERIFIED PRIOR TO SETTING OUT, COMMENCING WORK, OR PRODUCTION OF FABRICATION DRAWINGS. REPORT ANY DISCREPANCIES TO THE SUPERVISING OFFICER IMMEDIATELY. ©