



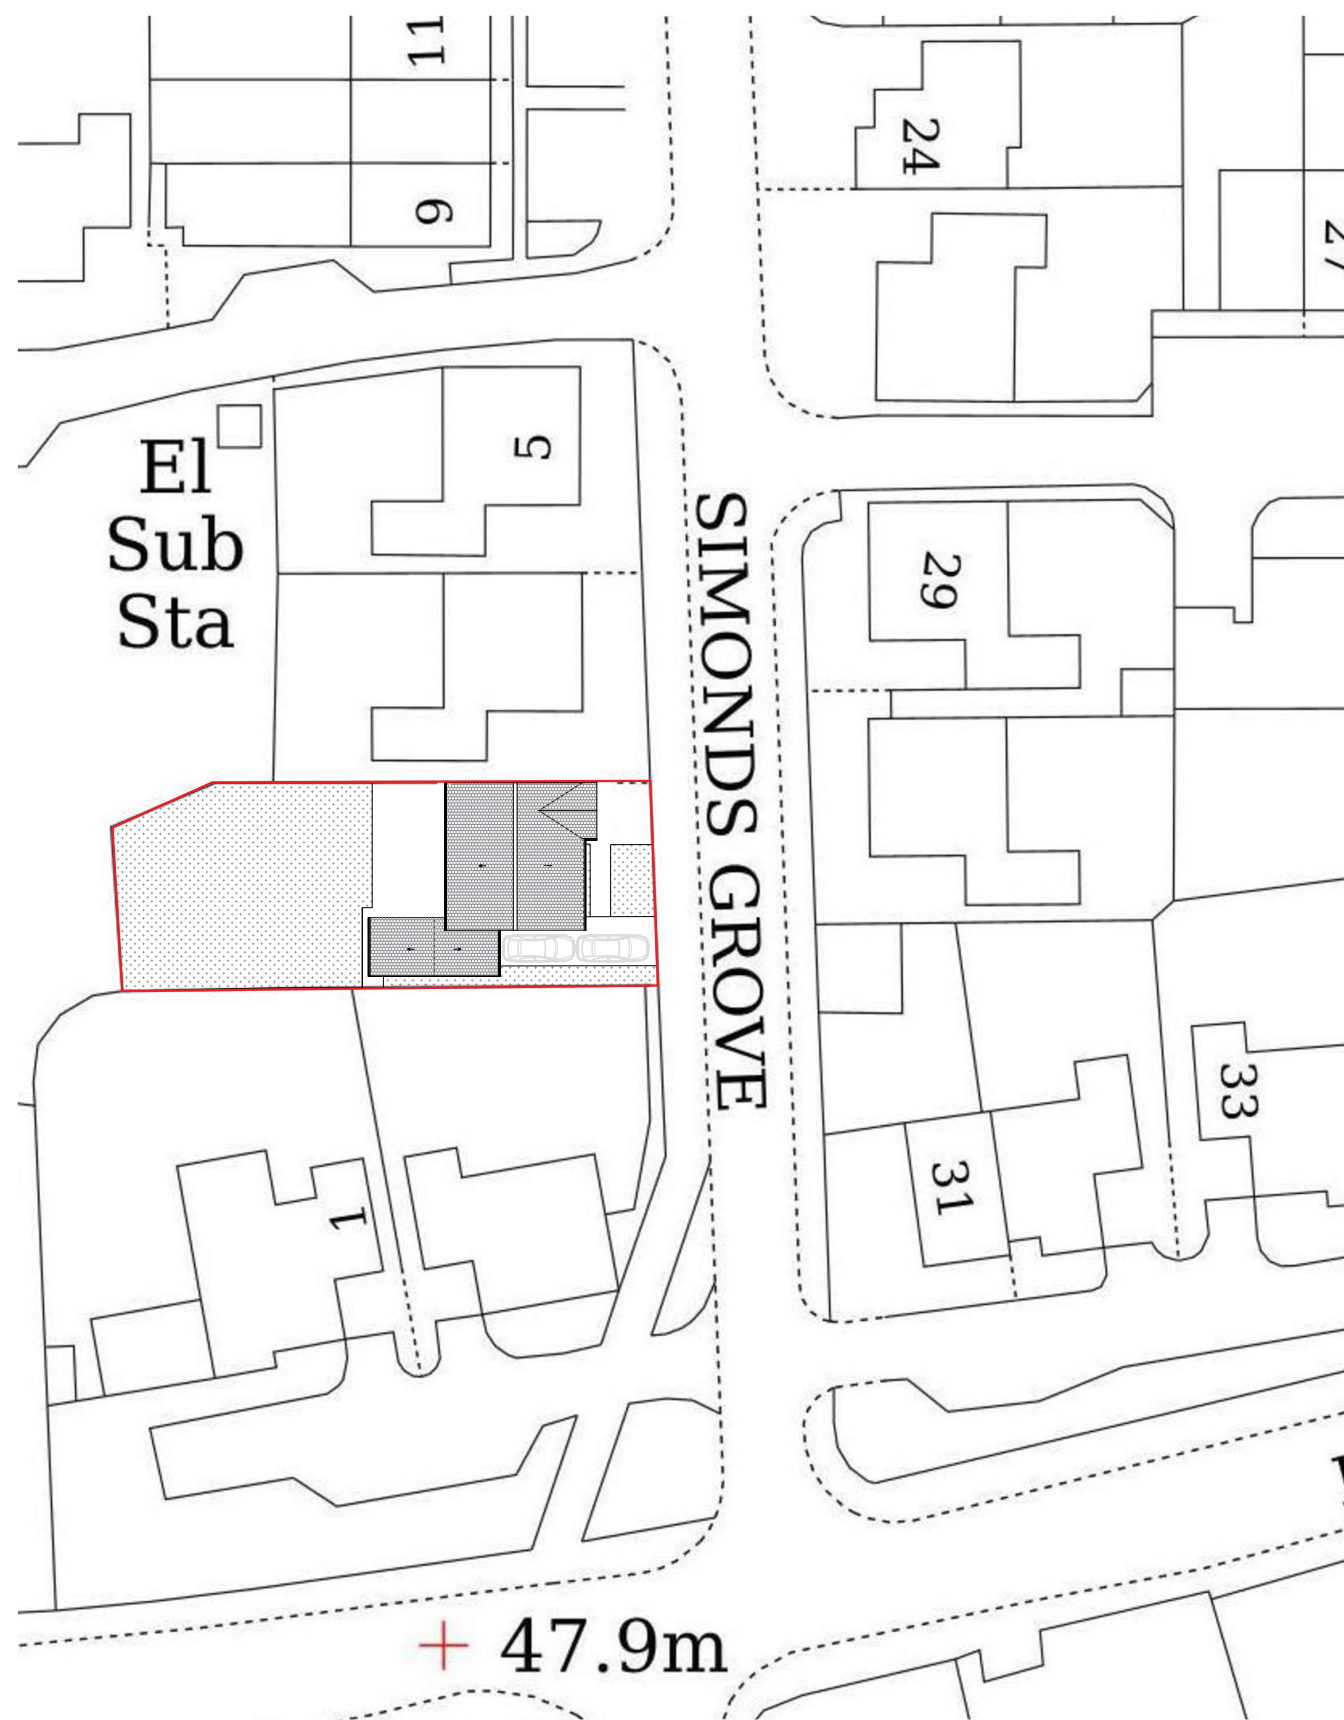

Any dimensions shown should be checked on site.
Designs are not coordinated with engineer projects.
Not for construction purposes.

Block Plans are scaled from the Ordnance Survey Location Maps.
Please see the licence number for the Os Maps in the Location Plans

Scale Bar

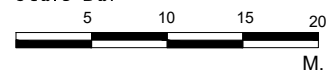

HOMZ

DESIGN | PLAN | BUILD

www.homz.uk / 0 330 818 3001

Drawing Title:Existing Block Plan

Drawing:H-0560-03_3 Simonds Grove_ExistingBlockPlan_V2

Drawing Number:H-0560

Site Address:3 Simonds Grove, Spencers Wood RG7 IBH

Scale : 1/500 at A3

Revision : V2

Date : 22.01.2026