This drawing is the property of
Alan Barnes Consulting Engineers
Copying/redistribution by consent only

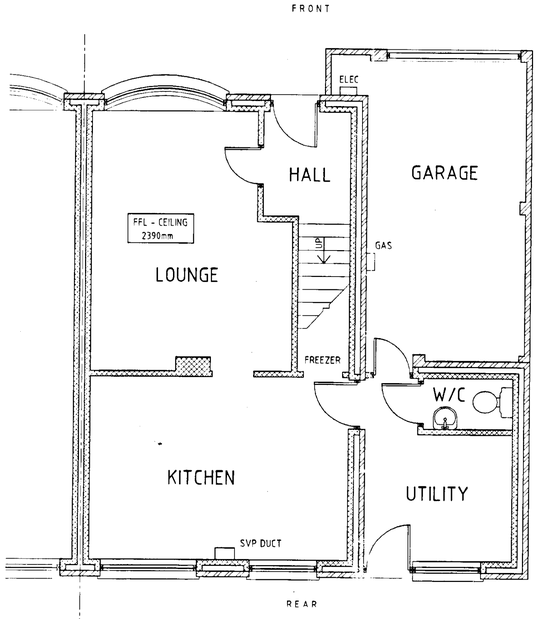

GROUND FLOOR PLAN (EXISTING)
SCALE 1:50

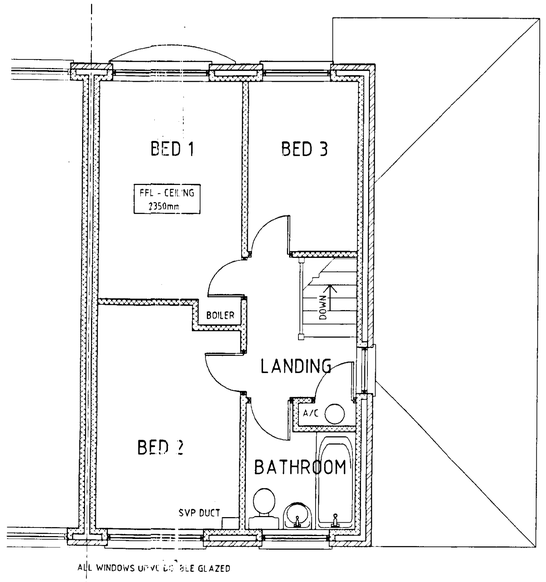

FIRST FLOOR PLAN (EXISTING)
SCALE 1:50

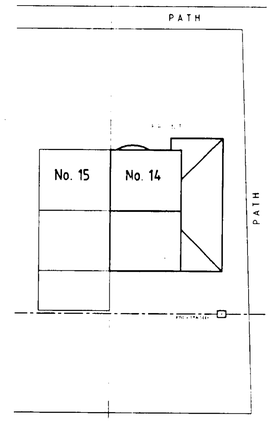

SITE PLAN (EXISTING)
SCALE 1:200



REAR ELEVATION (EXISTING)
SCALE 1:100



FRONT ELEVATION (EXISTING)
SCALE 1:100

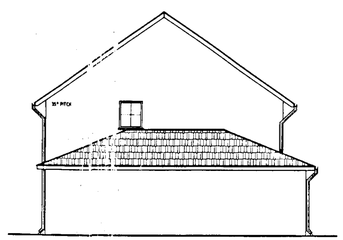

SIDE ELEVATION (EXISTING)
SCALE 1:100

Rev	Date	Amendment
A		

Client
MR. R. SHARMA

Job Title
14 BUCKDEN CLOSE,
WOODLEY,
READING, BERKS.
RG5 4HB

Drawing Title
GENERAL ARRANGEMENT
(EXISTING)

Scale 1:200 1:100 1:50

Date	Drawn by	Checked by
JULY 2000	MGN	

APPROVED
24 DEC 2001 5821

Drg. No.	Rev.
1892000/01	

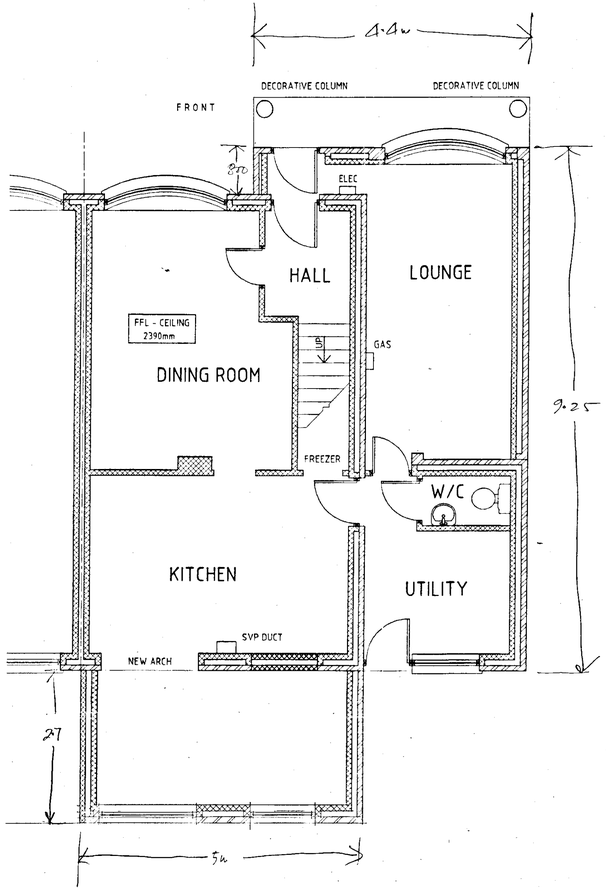

GROUND FLOOR PLAN (PROPOSED)
SCALE 1:50

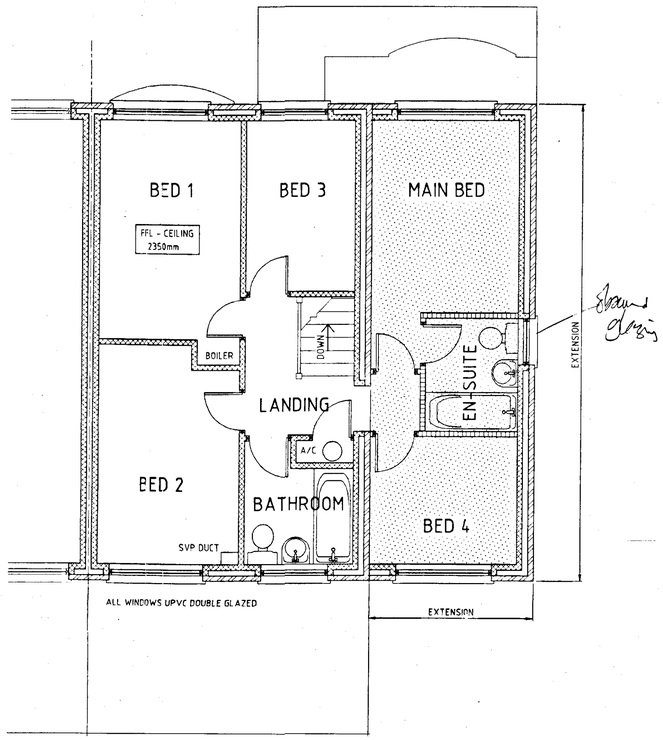

FIRST FLOOR PLAN (PROPOSED)
SCALE 1:50

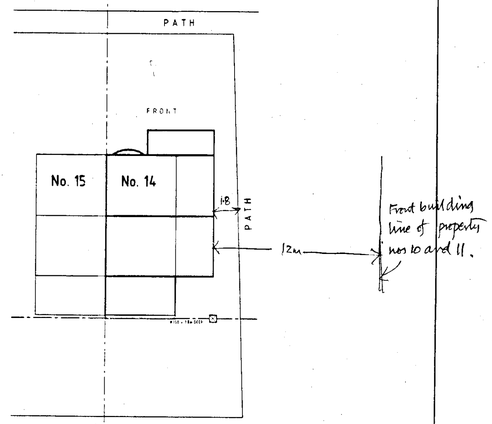

SITE PLAN (PROPOSED)
SCALE 1:200



REAR ELEVATION (proposed)



FRONT ELEVATION (proposed)

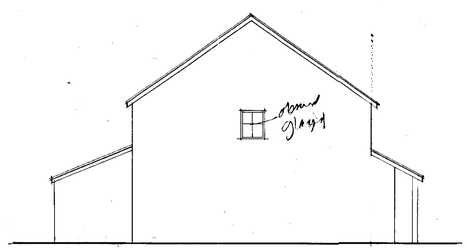

SIDE ELEVATION (facing 9-12)

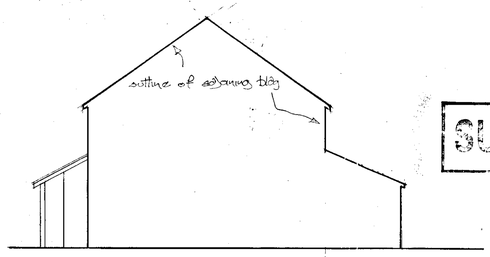

SIDE ELEVATION (no 15)

Rev	Date	Amendment
A	20-12	additional elevation

Client
MR. R. SHARMA

Job Title
14 BUCKDEN CLOSE,
WOODLEY,
READING, BERKS.
RG5 4HB

Drawing Title
GENERAL ARRANGEMENT
(PROPOSED)
PHASE 2

Scale 1:200 1:100 1:50

Date JULY 2000 | Drawn by MGN | Checked by

SUPERSEDED 24.DEC.2001 5621

Superseded

SUPERSEDED

Drg. No. 1892000/03 | Rev. A

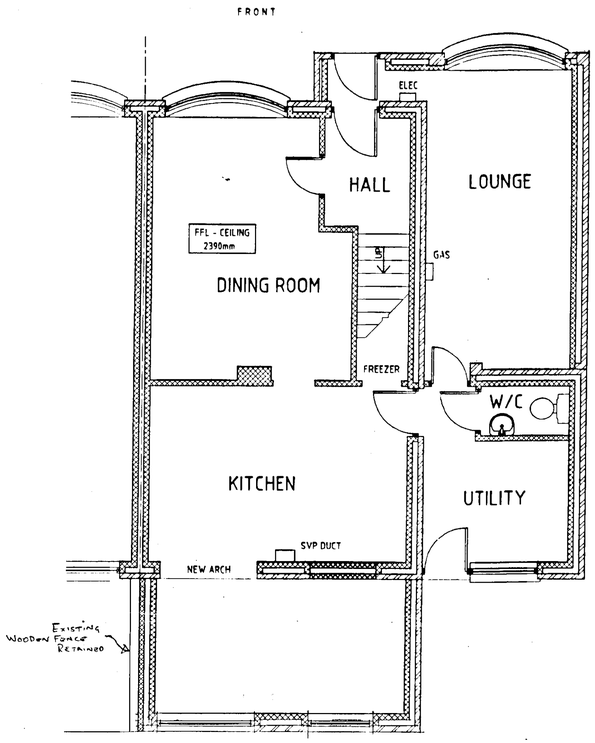

GROUND FLOOR PLAN (PROPOSED)
SCALE 1:50

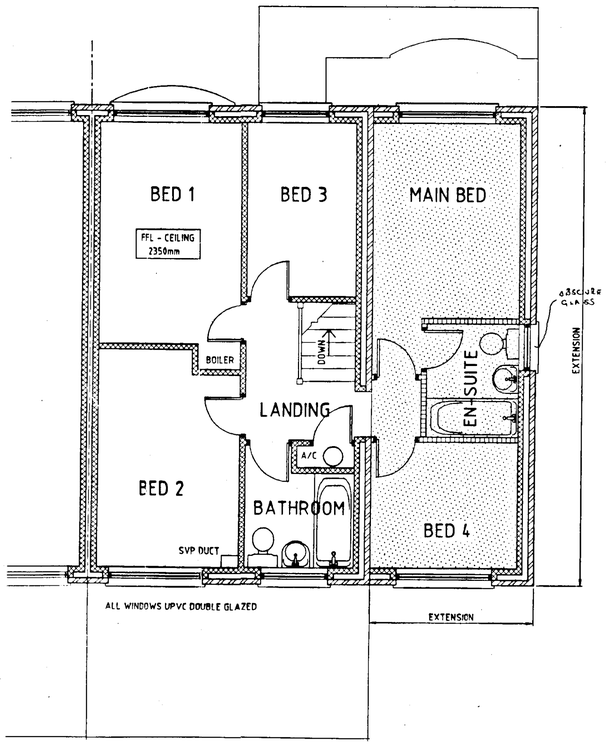

FIRST FLOOR PLAN (PROPOSED)
SCALE 1:50

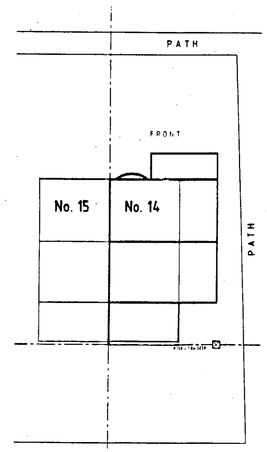

SITE PLAN (PROPOSED)
SCALE 1:200



REAR ELEVATION (proposed)



FRONT ELEVATION (proposed)

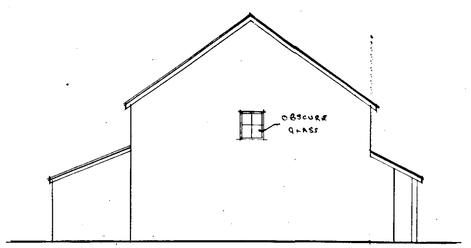

SIDE ELEVATION (facing 9-12)

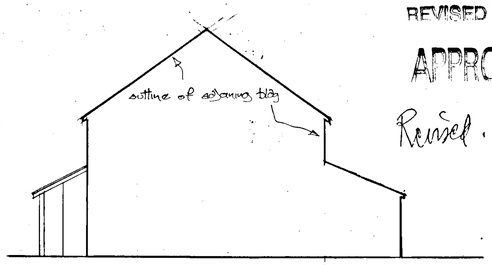

SIDE ELEVATION (no 15)

REVISED PLAN
APPROVED
Revised.

Rev.	Date	Amendment
A	20-12	additional elevation

Client
MR. R. SHARMA

Job Title
14 BUCKDEN CLOSE,
WOODLEY,
READING, BERKS.
RG5 4HB

Drawing Title
AMENDED
GENERAL ARRANGEMENT
(PROPOSED)
PHASE 2

Scale 1:200 1:100 1:50

Date	Drawn by	Checked by
JULY 2000	MGN	

PLANNING SERVICES	HPT
POL	TLS
DC	ENF
ARO	
CS	

18 FEB 2002

COPIES TO: ADK, FILE

Drg. No. 1892000/03 Rev. A

