ADDITIONAL PLAN

4851

Outline Specification

Copse Planting

Copse planting shall consist of trees to be planted as feathered whips (1200-1500 mm) at 3 metre spacings and shrubs and small trees to be planted as transplants (Size 450-600 mm) planted at 1.5 metre spacings. Entire plot to be fenced with stock and rabbit proof fencing.

		Type	Size	%
Ash	*Fraxinus excelsior*	BR	1200-1500 mm	10
Gean	*Prunus avium*	BR	1200-1500 mm	15
Oak	*Quercus robur*	BR	1200-1500 mm	15
Wild Service Tree	*Sorbus torminalis*	BR	1200-1500 mm	10
Dogwood	*Cornus sanguinea*	BR	450-600 mm	10
Blackthorn	*Prunus spinosa*	BR	450-600 mm	15
Hazel	*Corylus avellana*	BR	450-600 mm	15
Holly	*Ilex aquifolium*	CG	3 l pot	5

Maintenance

Maintenance shall be in accordance with the New Woodland Planting Management Strategy dated November 2001.

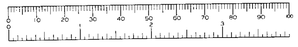

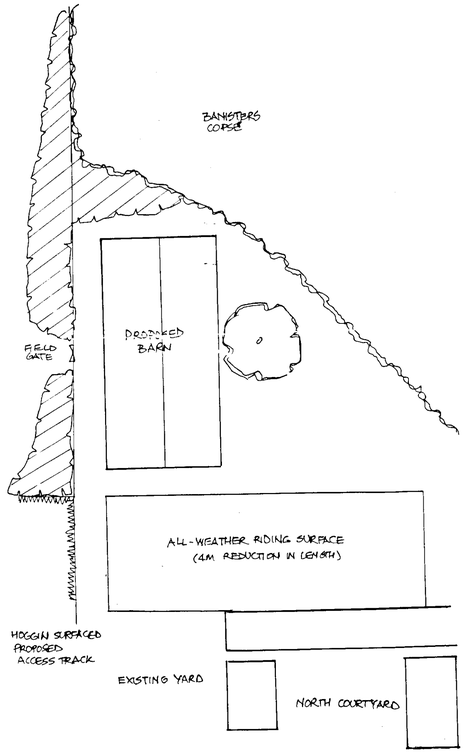

04 DEC 2001

COPIES TO: JCK FILE:

KEY

- EXISTING HEDGEROW
- EXISTING TREE
- EXISTING COPSE
- PROPOSED COPSE

CLIENT:
MR & MRS J. BARLEY

PROJECT:
BANISTERS ESTATE:
PROPOSED PLANTING ROUND VIEW BARN

DRAWING NO: LMSL/6/BW/2

SCALE: 1:500

DATE: REVISIONS:

DRAWN: AMc

APPROVED

LAND MANAGEMENT SERVICES

13a West Street Reigate Surrey RH2 9BL
Telephone: Reigate (01737) 223117 Fax: (01737) 224206