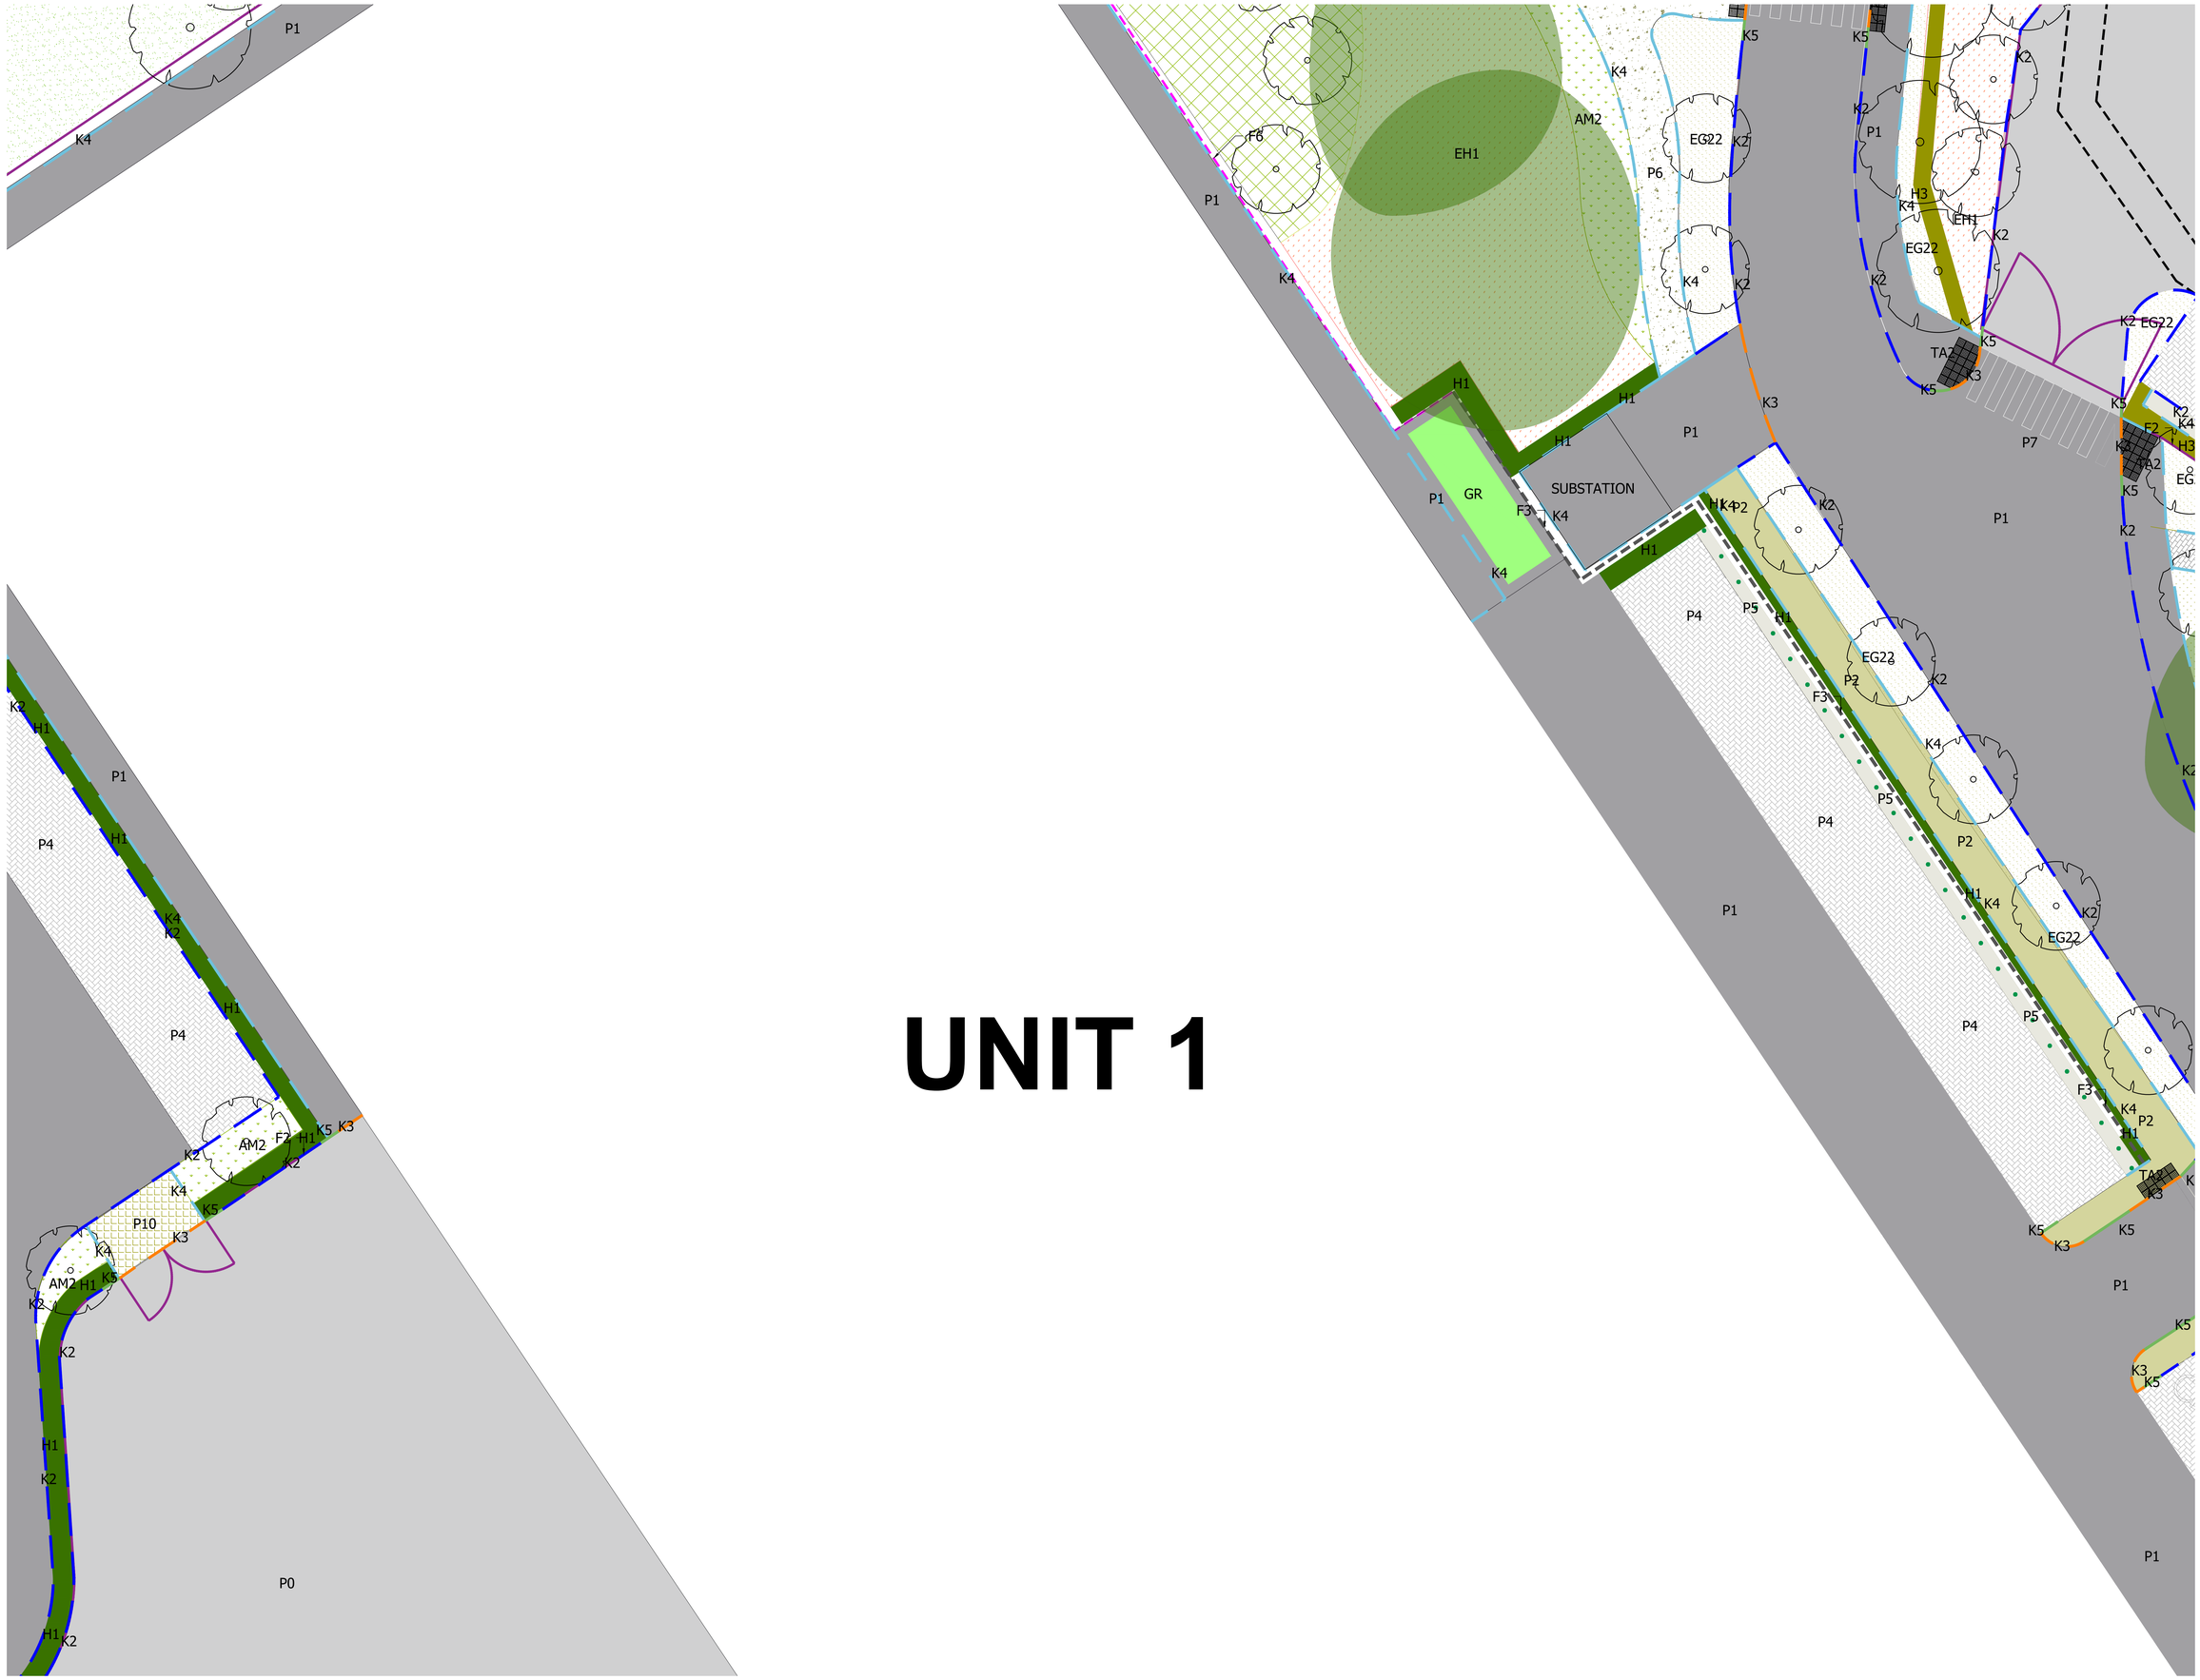

The scaling of this drawing cannot be assured

Revision		Date	Drn	Ckd
T4	Updated VE Tender Issue	29.07.2	CY	DS
T5	Updated Layout Issue	08.08.25	CY	DS

N

NOTES:

a. Drawings are issued for Tender and not for Construction.
b. Drawings should be read in conjunction with other consultants information and cross referenced.
c. Full fabrication drawings are required for submittal. Written approval must be received from the Contract Administrator prior to commencement.
d. Drawings to be read in conjunction and cross referenced with Stantec NBS Specification.
e. For full details on planting information and planting schedules, refer to 333101463-RG-LD-400 Detailed Planting Plans and Schedule drawing series.
f. Refer to 333101463-RG-LD-200 for material key

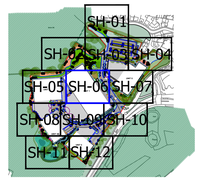

TENDER

Project
Shinfield Park
Reading

Drawing Title
Hard Landscape GA
Sheet 6 of 12

Date	Scale	Drawn by	Check by
17.04.25	1:100 @A0 1:200 @A2	CY	DS

Project No	Drawing No	Revision
333101463	RG-LD-206	T5

Stantec

Stantec UK Limited
The Blade
Abbey Square
Reading
RG1 3BE
T: 0118 9430 000

stantec.com\uk

Reproduced from the Ordnance Survey Map with the permission of the Controller of HMSO. Crown Copyright Reserved. Licence No. 100019279.

U:\333101463\A4 - Drawings & Registers\Landscape\333101463-RG-LD-200 T5 Detailed Hard GA Plans.dwg - 206