

(PLANNING APPROVED DRAWING)

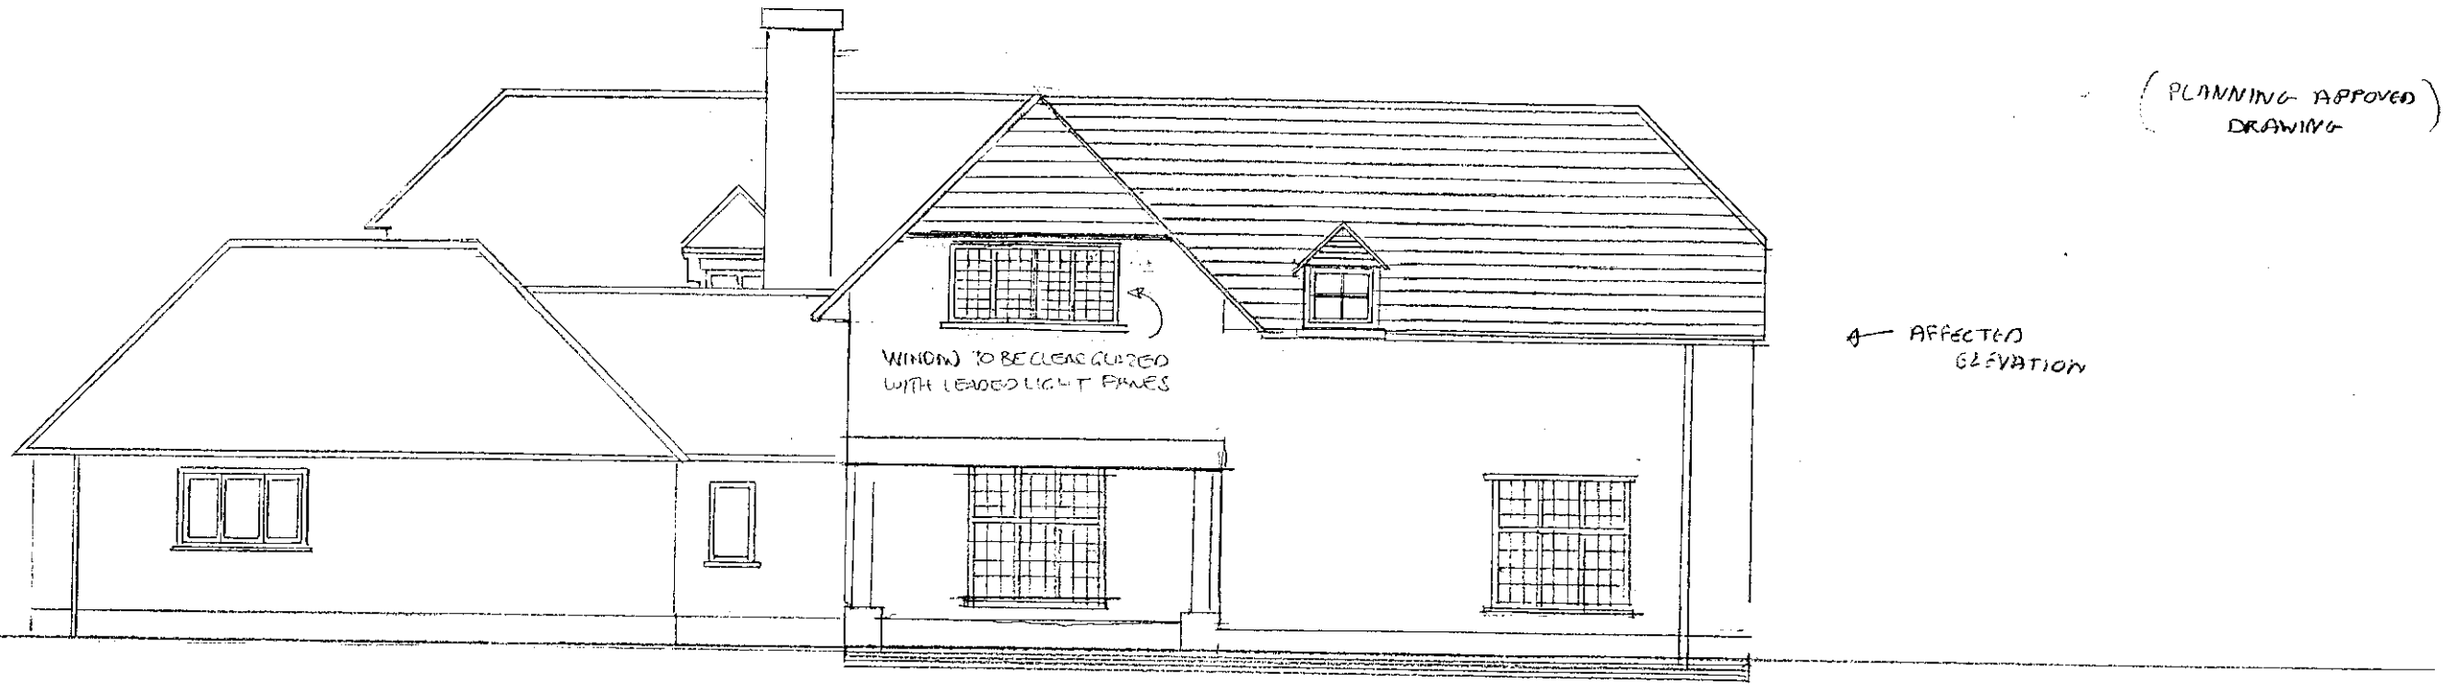

WEST ELEVATION

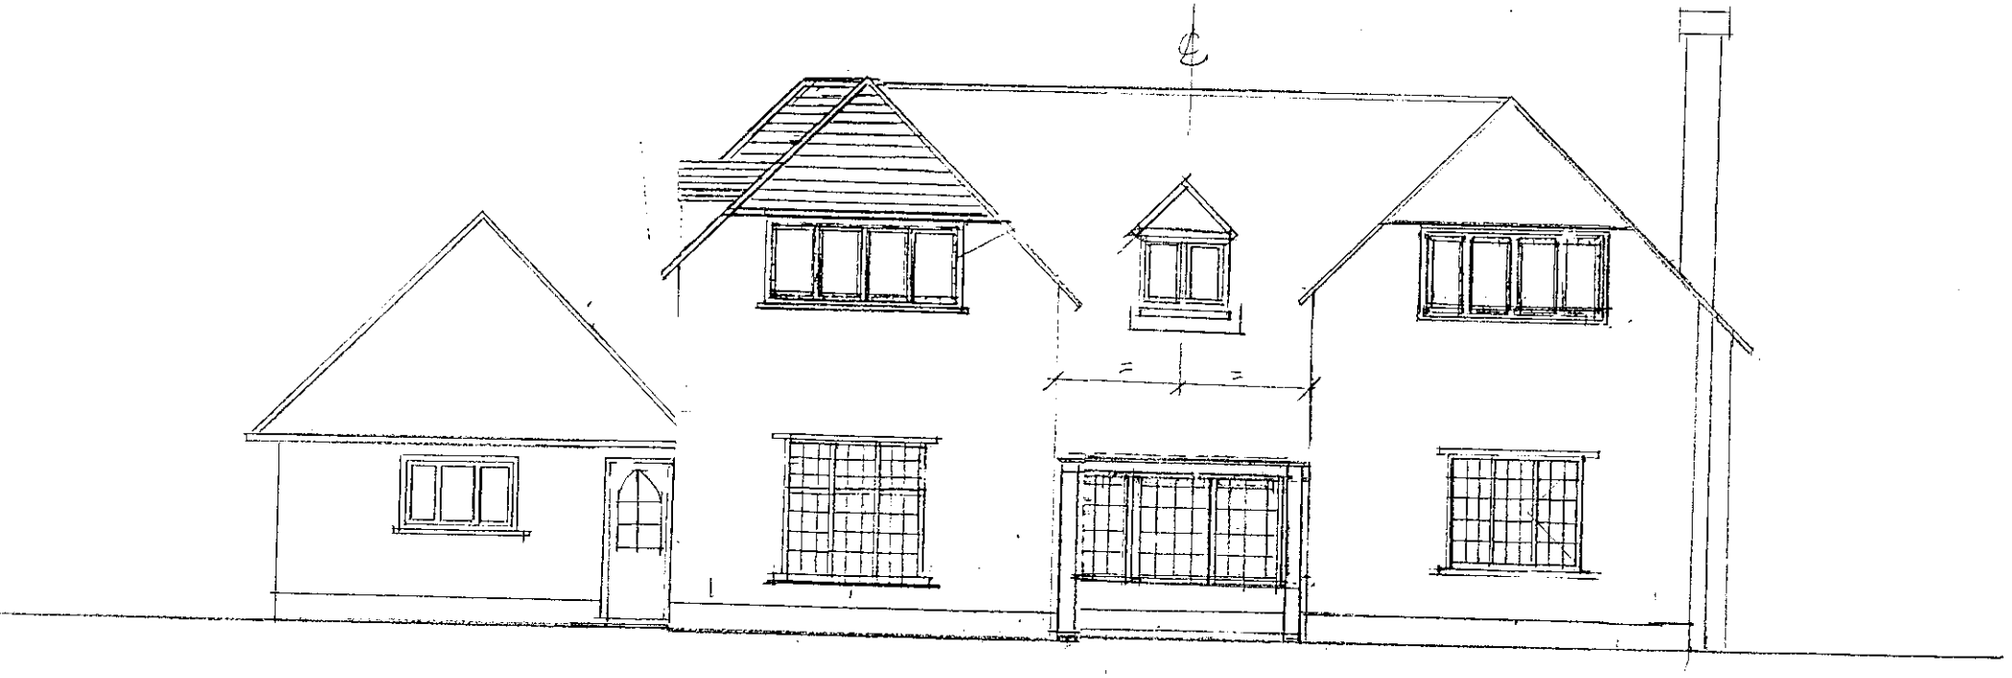

SOUTH ELEVATION

A FIRST FLOOR WINDOW WEST ELEVATION CHANGED. 15/3/00


Proposed Extension
To
Woodlands Sonning


Elevations
West & South

1501-006 A

Scale 1:100 March 00

David Birkett Associates
Ptolemy House Lower Wharf
Wallingford OX10 9DN
Tel : 01491-825457

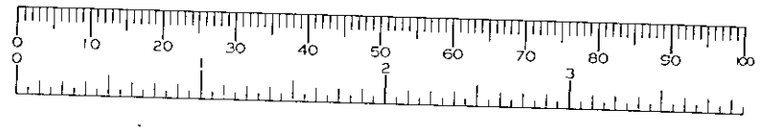

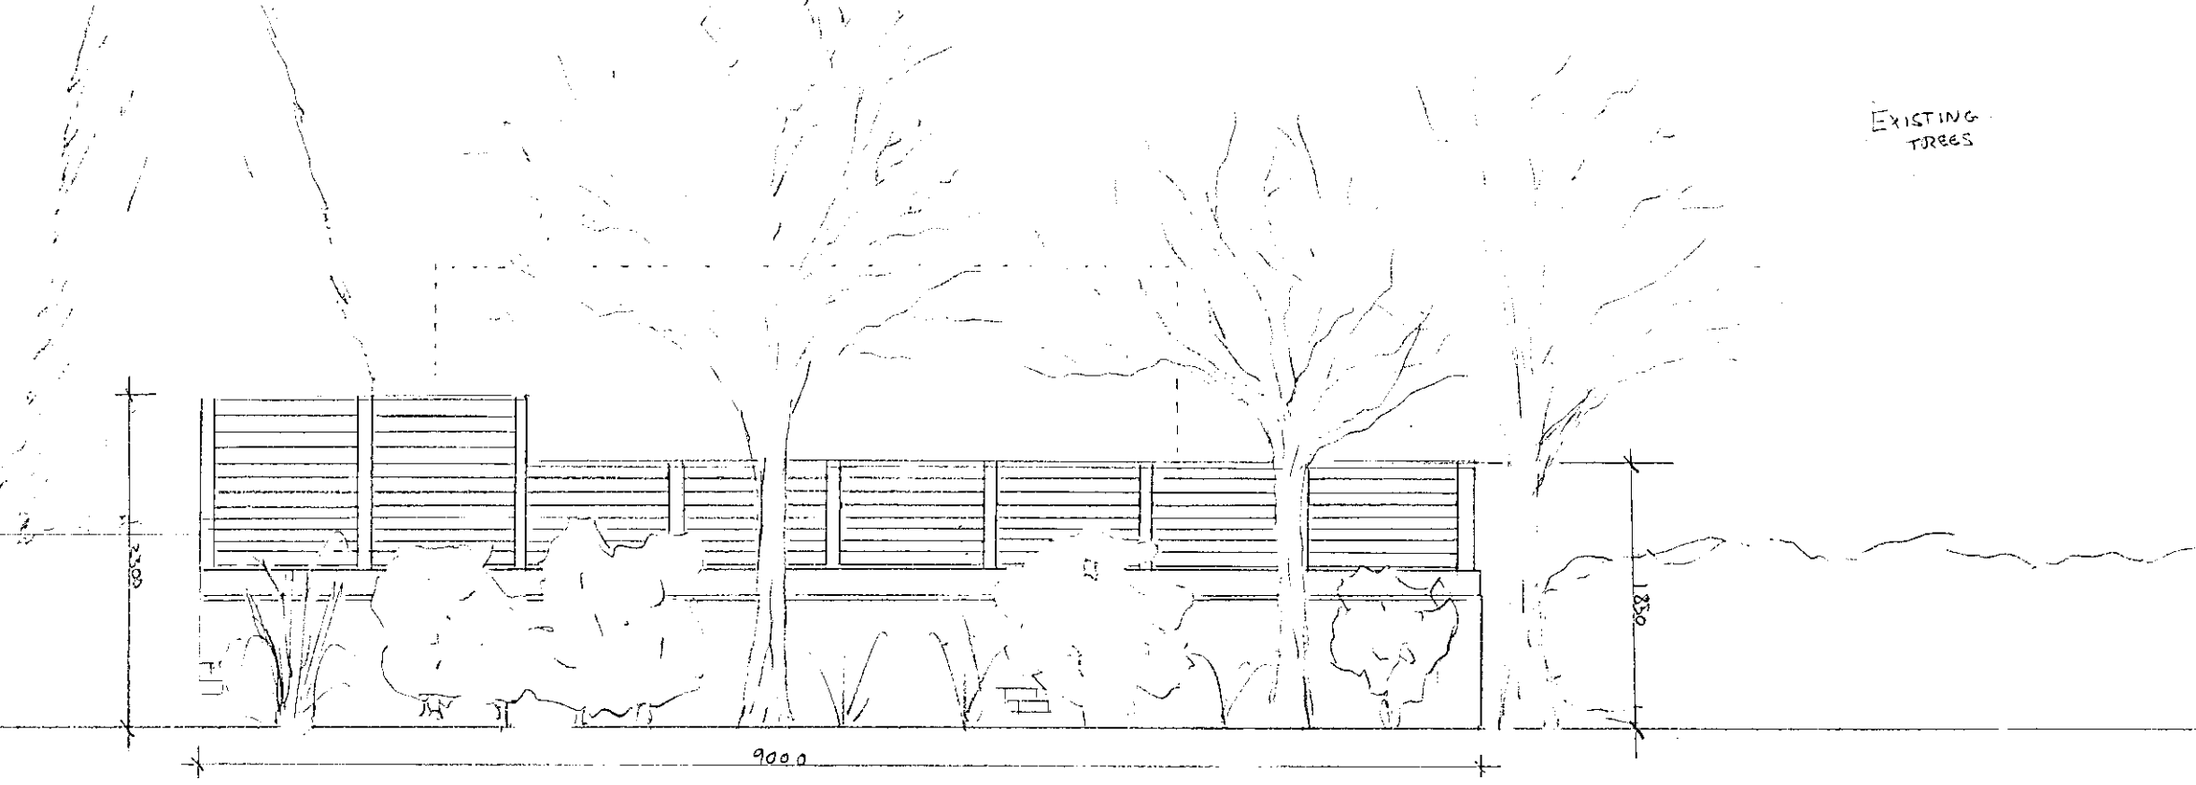

Proposed Fencing
To

Woodlands Sonning

Elevation

1501 201

Scale 1:50 March 00

David Birkett Associates
Ptolemy House, Lower Wharf
WALLINGFORD OX10 9DN
Tel: 01491 825457

PLANNING APPROVED DRAWING

DRESSING ROOM

LANDING

EXISTING BEDROOM

WARDROBES

ENSUITE

NEW BEDROOM

AFFECTED WINDOW

ROOFLIGHT

Proposed Extension
To
Woodlands Sonning

First floor plan

1501 005

Scale 1:50 March 00

David Birkett Associates
Ptolemy House, Lower Wharf
WALLINGFORD OX10 9DN
Tel: 01491 825457

PLANNING APPROVED DRAWING

GARAGE

NORTH ELEVATION

UTILITY ROOM

KITCHEN

PORCH

STUDY

WEST ELEVATION

EAST ELEVATION

SUNKEN GARDEN

LOGGIA

SITTING ROOM

DINNING ROOM

LOGGIA

GARDEN ROOM

SOUTH ELEVATION

Proposed Extension
To
Woodlands Sonning

Ground floor plan

1501 003

Scale 1:100 March 00

David Birkett Associates
Ptolemy House, Lower Wharf
WALLINGFORD OX10 9DN
Tel: 01491 825457

PLANNING APPROVED
DRAWING

NEW DRAINS & MANHOLE

EXISTING SUNKEN GARDEN

NEW MANHOLE

NEW MAN HOLE

EXISTING

NEW DRAINS

EXISTING

GRAVEL DRIVE

GRASS.

EXISTING GRASS.

EXISTING HIGH EVERGREEN HEDGE RETAINED

PINE

EXISTING HEDGE

OAK TREE

TP (EXISTING)

TO MAINS

OLD BATH ROAD

0 10 20 30 40 50 60 70 80 90 100
0 2 3

Proposed Fencing
To
Woodlands Sonning

Site plan

1501 200

Scale 1:200 March 00

David Birkett Associates
Ptolemy House, Lower Wharf
WALLINGFORD OX10 9DN
Tel: 01491 825457

SCALE 1:2500

PLANNING APPROVED DRAWING

17.MAR2000* 0956

5345
1 58

B 4446

7452
S/C

WOODLANDS

SCHOOLROOM

THE CHAPEL

WOODLANDS

WOODLANDS

WOODLANDS