
MATERIALS

Roof, fascias, gutters, rwp's and upper floor spandril wall: colour coated steel


Windows: Colour coated aluminium

Ground Floor Walls: Facing brickwork with feature contrasting courses along cill lines

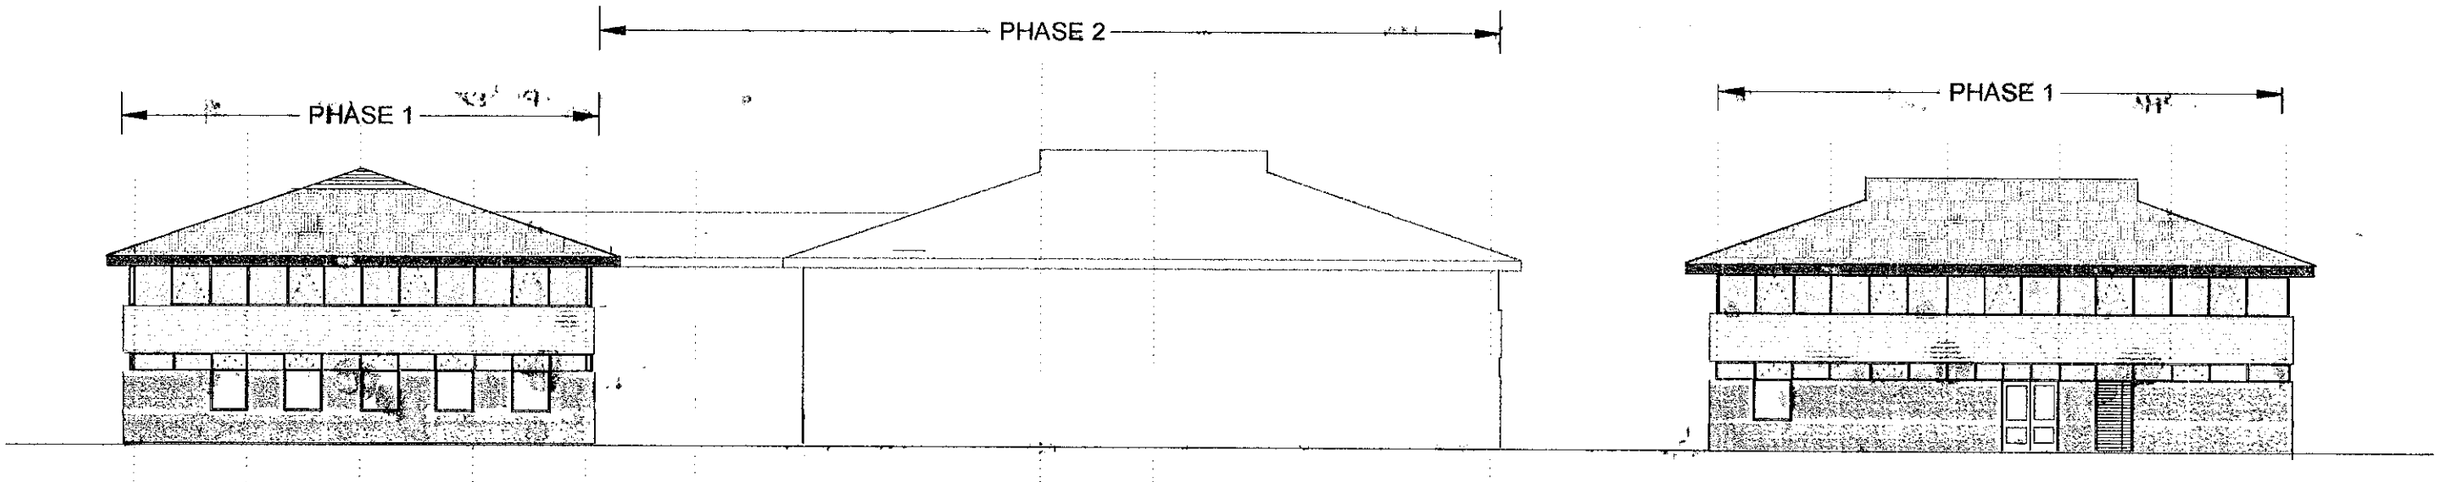


NORTH ELEVATION

WEST ELEVATION

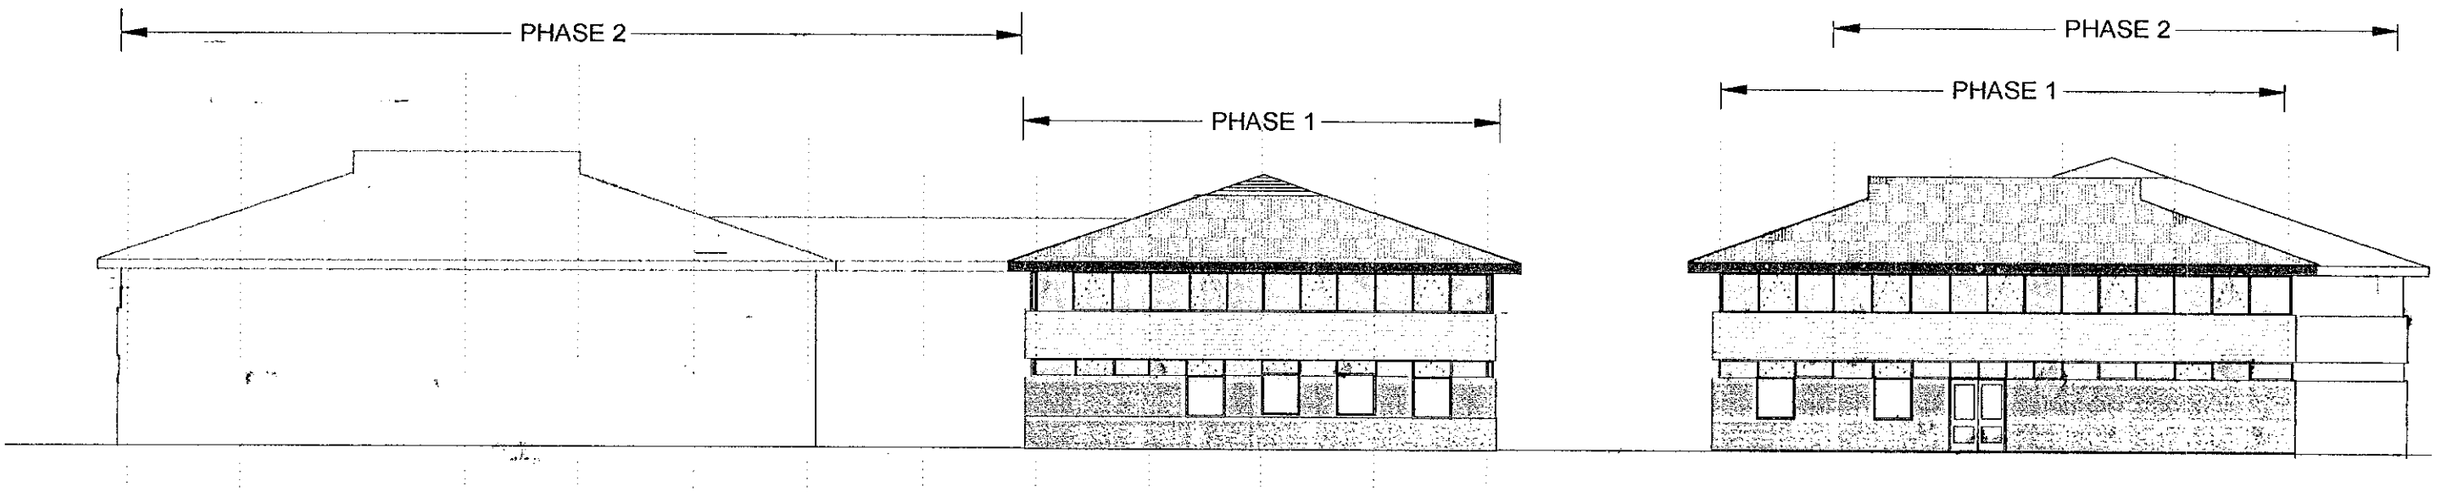

SOUTH ELEVATION

EAST ELEVATION

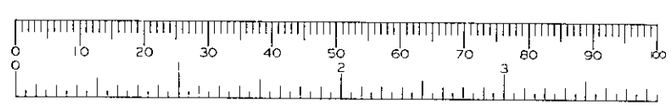

PILLAR CONSULTANCY

Pillar & Lucy House, Merchants Road, Gloucester, GL1 5RG
Tel: 01452 525241 Fax: 01452 303909 E - Mail: pillar@saqnet.co.uk

REVISIONS

All dimensions must be checked on site and not scaled from this drawing

©

Client: **Wokingham District Council**

Job Title: **Holt Comprehensive School**
Technology Block - First Phase

Scale: 1:200 (A3 sheet size)

Drawn by: I M Cook

Date: 23/08/98

Drawing Title: **Roof Plan & Elevations**

Drg No. **K811/01/2c**

Rev