

Site Notes

~~14 JUN 2010~~ ~~4763~~

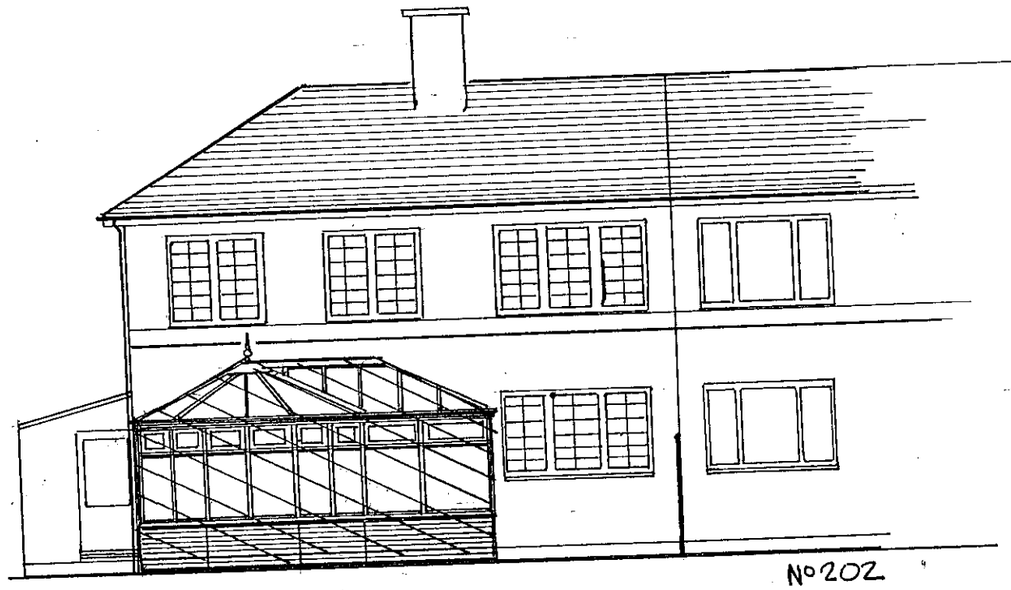


REAR ELEVATION SCALE 1:100

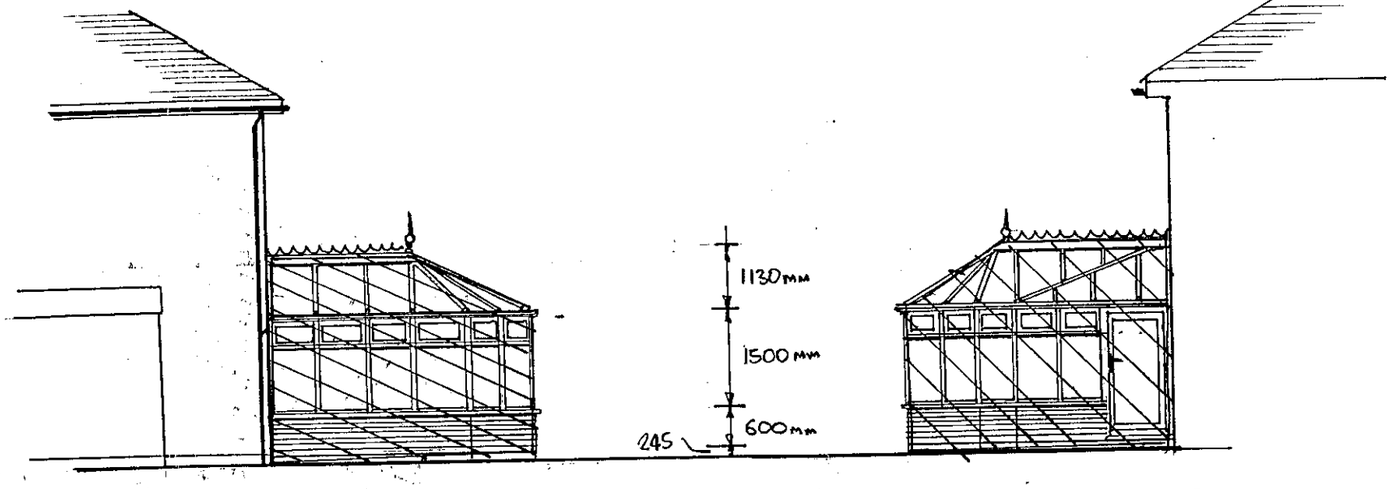

SIDE ELEVATION SCALE 1:100

SIDE ELEVATION SCALE 1:100

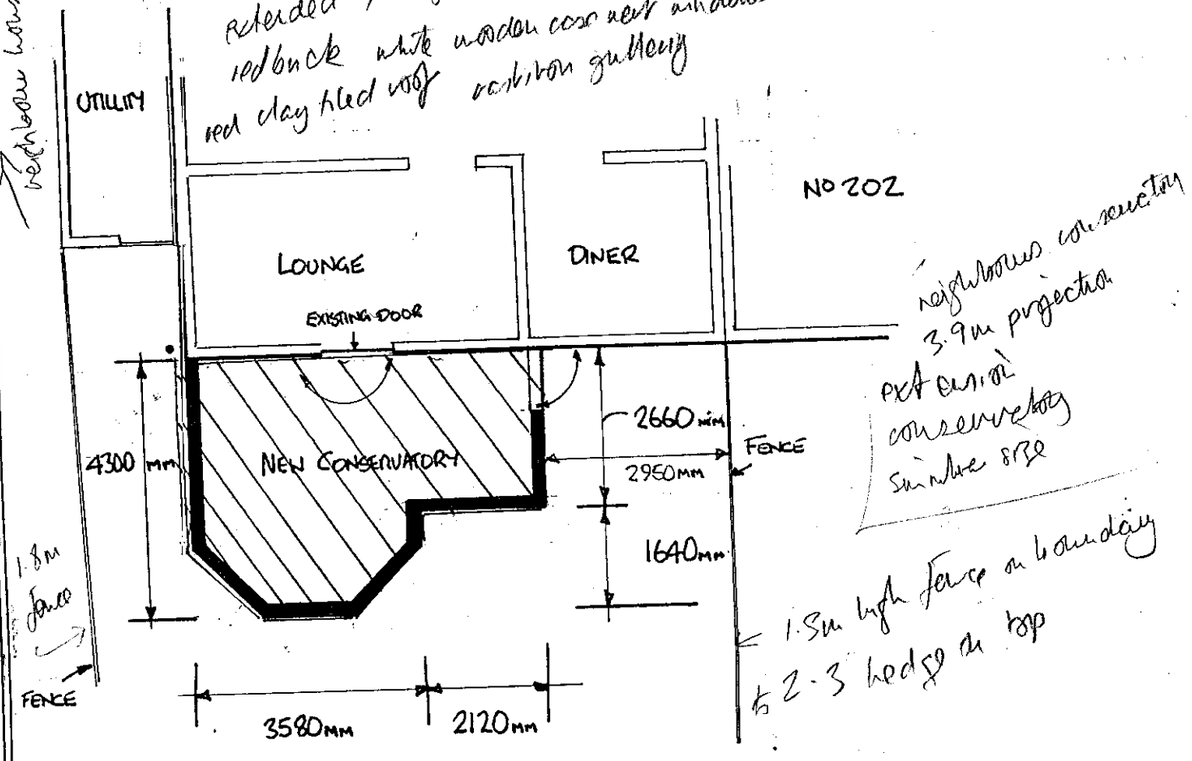

PLAN SCALE 1:100


PROPOSED WHITE UPVC CONSERVATORY ONTO NEW BRICKWORK AND CONCRETE BARE BRICKS TO MATCH THE HOUSE AS NEAR AS POSSIBLE.

GLASS & UPVC CONSTRUCTION. POLYCARBONATE ROOFING SHEETS


RAIN WATER TO RUN INTO HOUSE SYSTEM.

PROPOSED WHITE UPVC CONSERVATORY FOR MR & MRS HARLEY 204 READING ROAD WOKINGHAM BERKS RG41 1LH

16. JUN. 2000 * 1763

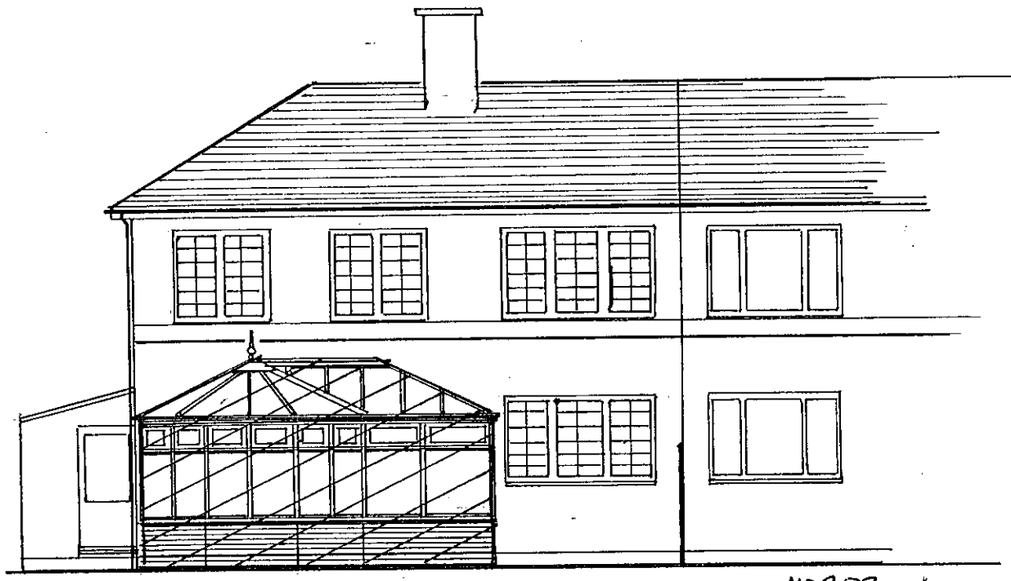


REAR ELEVATION SCALE 1:100

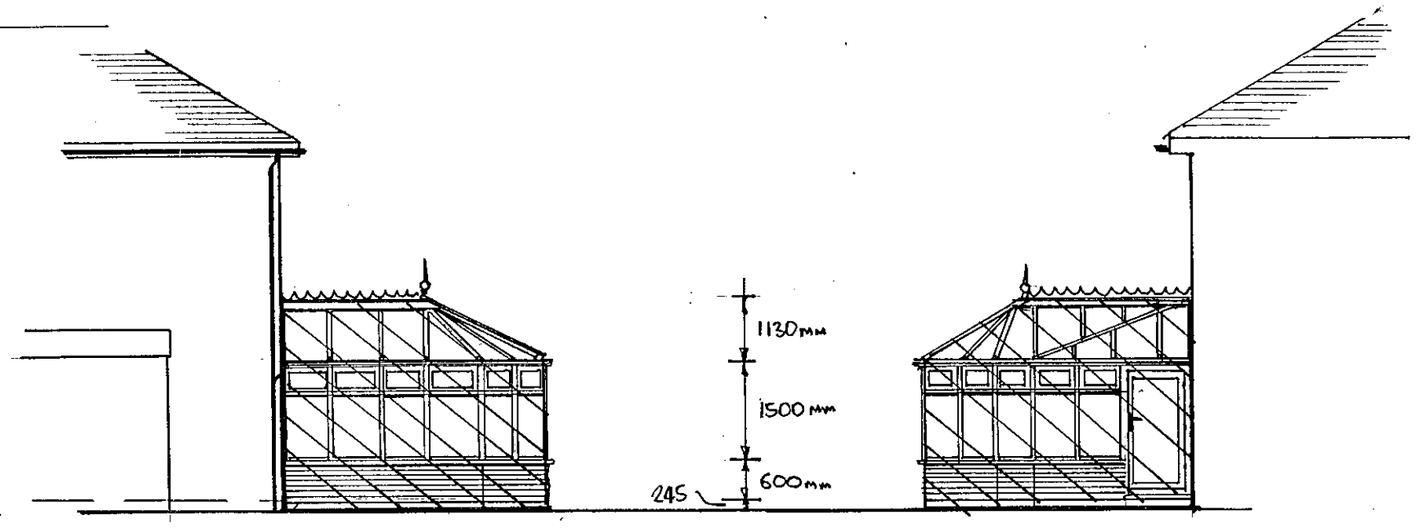

SIDE ELEVATION SCALE 1:100

SIDE ELEVATION SCALE 1:100

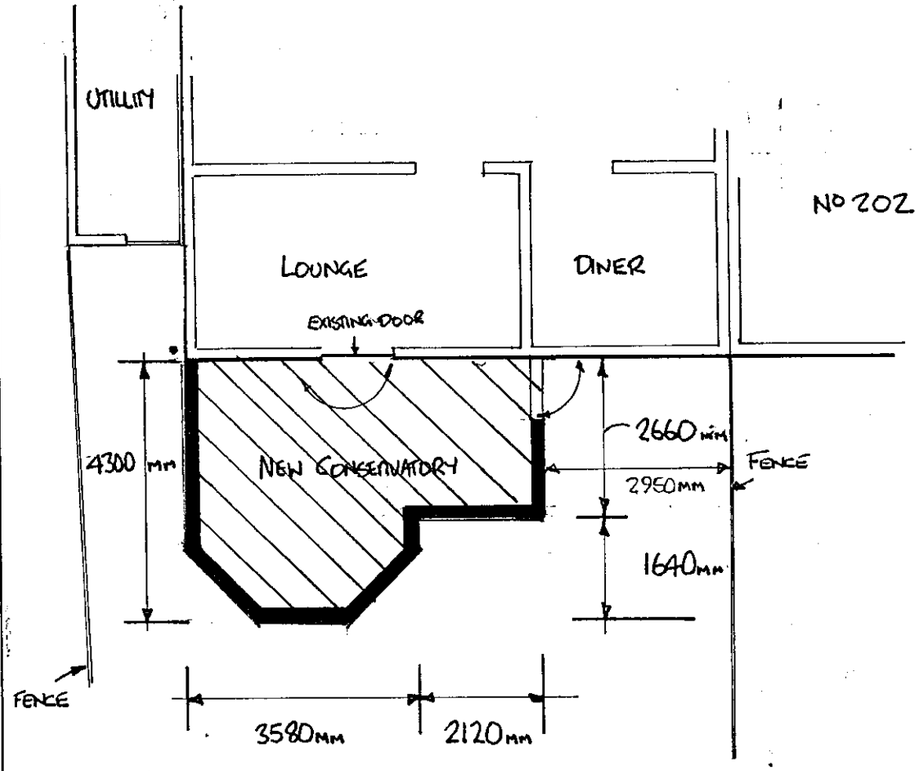


PLAN SCALE 1:100

PROPOSED WHITE UPVC CONSERVATORY ONTO NEW BRICKWORK AND CONCRETE BASE

BRICKS TO MATCH THE HOUSE AS NEAR AS POSSIBLE.


GLASS & UPVC CONSTRUCTION. POLYCARBONATE ROOFING SHEETS

RAIN WATER TO RUN INTO HOUSE SYSTEM.

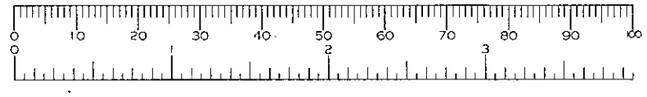

PROPOSED WHITE UPVC CONSERVATORY FOR MR & MRS HARLEY 204 READING ROAD WOKINGHAM BERKS RG41 1LH

16. JUN. 2000* 1763

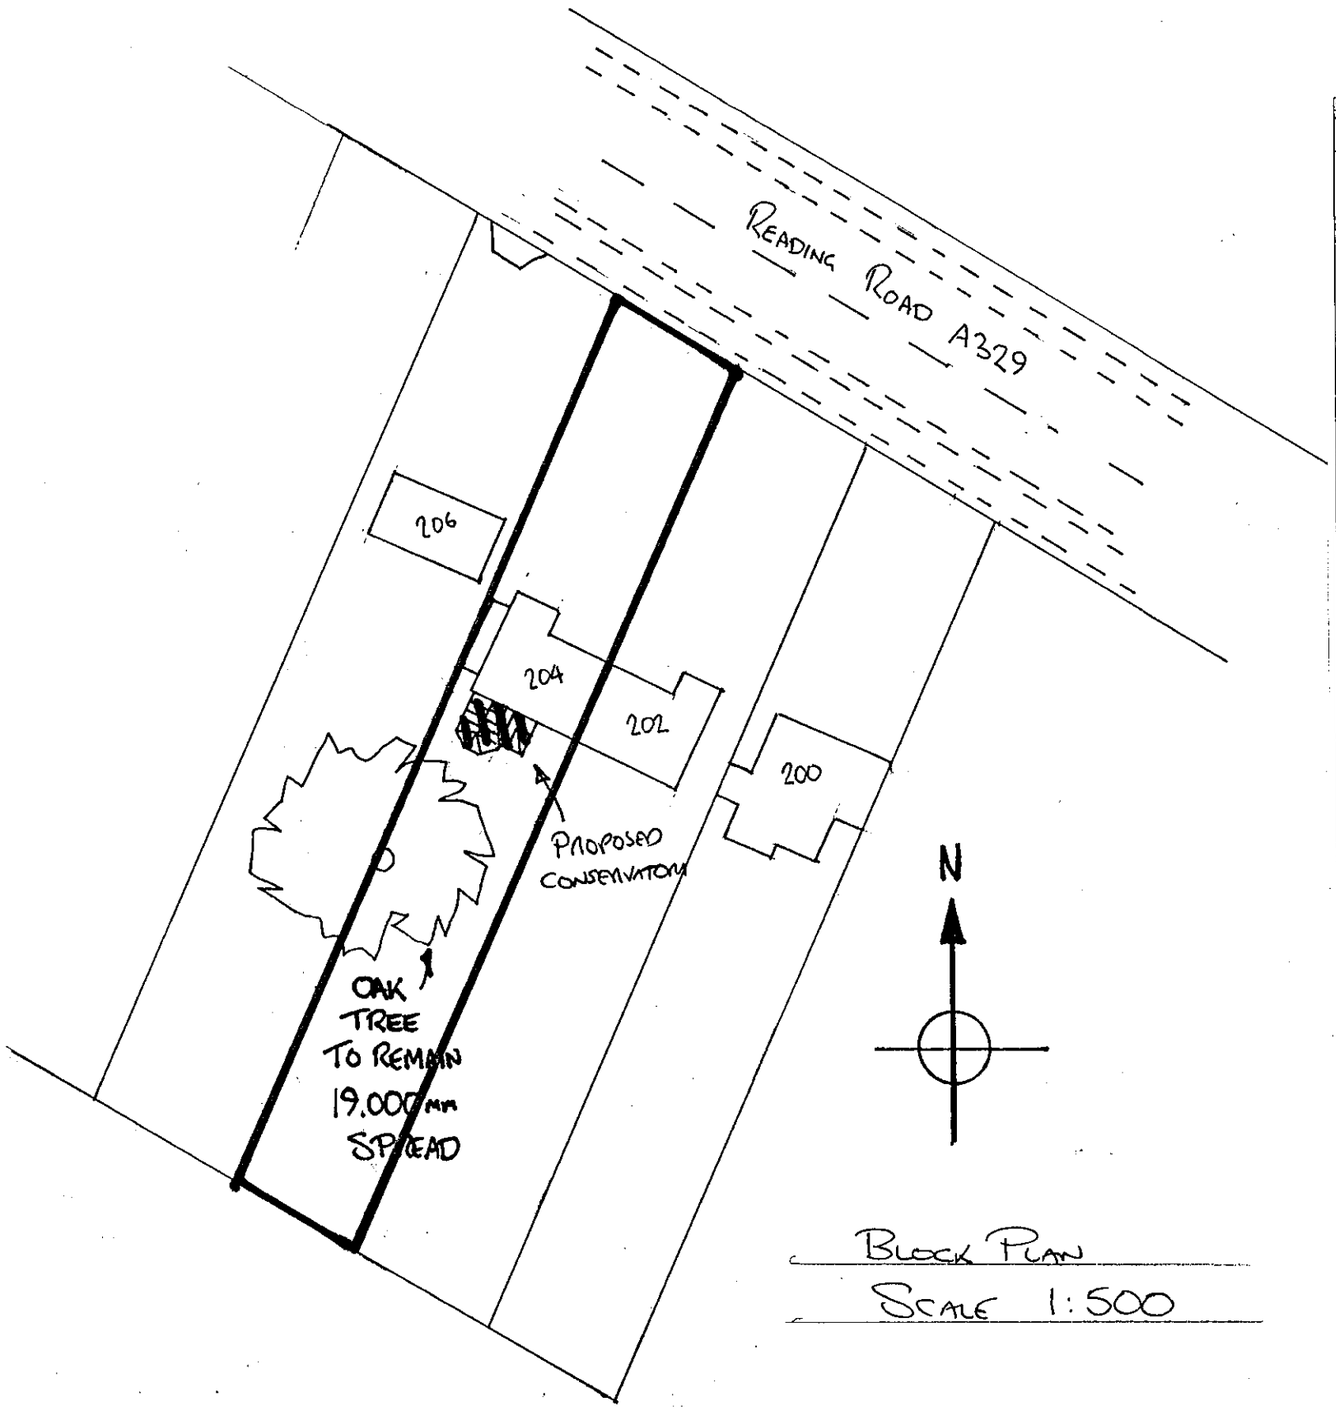


BLOCK PLAN
SCALE 1:500




SITE LOCATION PLAN
SCALE 1:1250

BLOCK PLAN & SITE LOCATION PLAN FOR PROPOSED WHITE UPVC CONSERVATORY FOR MR & MRS HARLEY
204 READING ROAD WOKINGHAM BERKS RG41 1LH

16. JUN. 2000* 1763

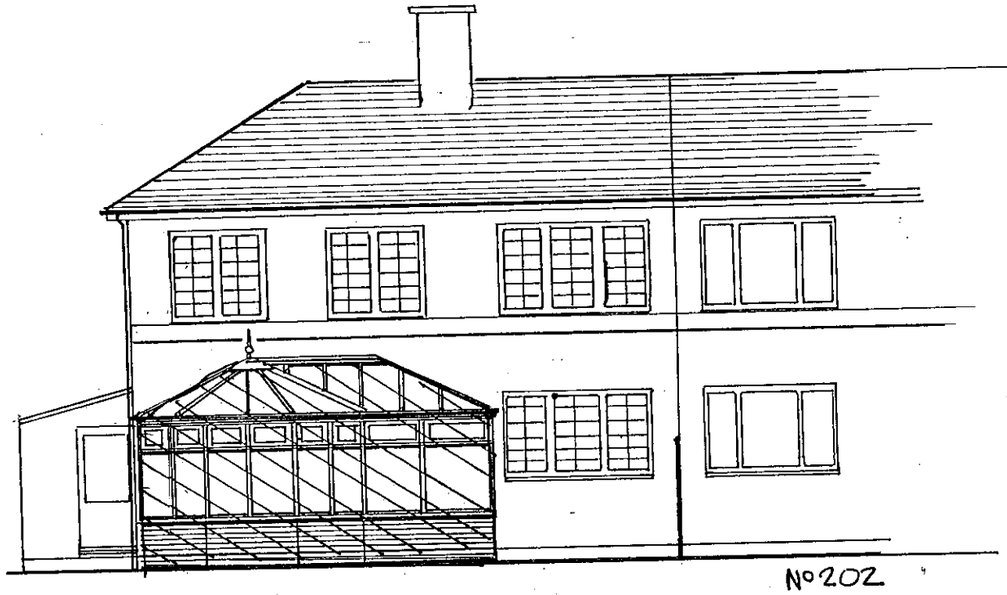


REAR ELEVATION SCALE 1:100

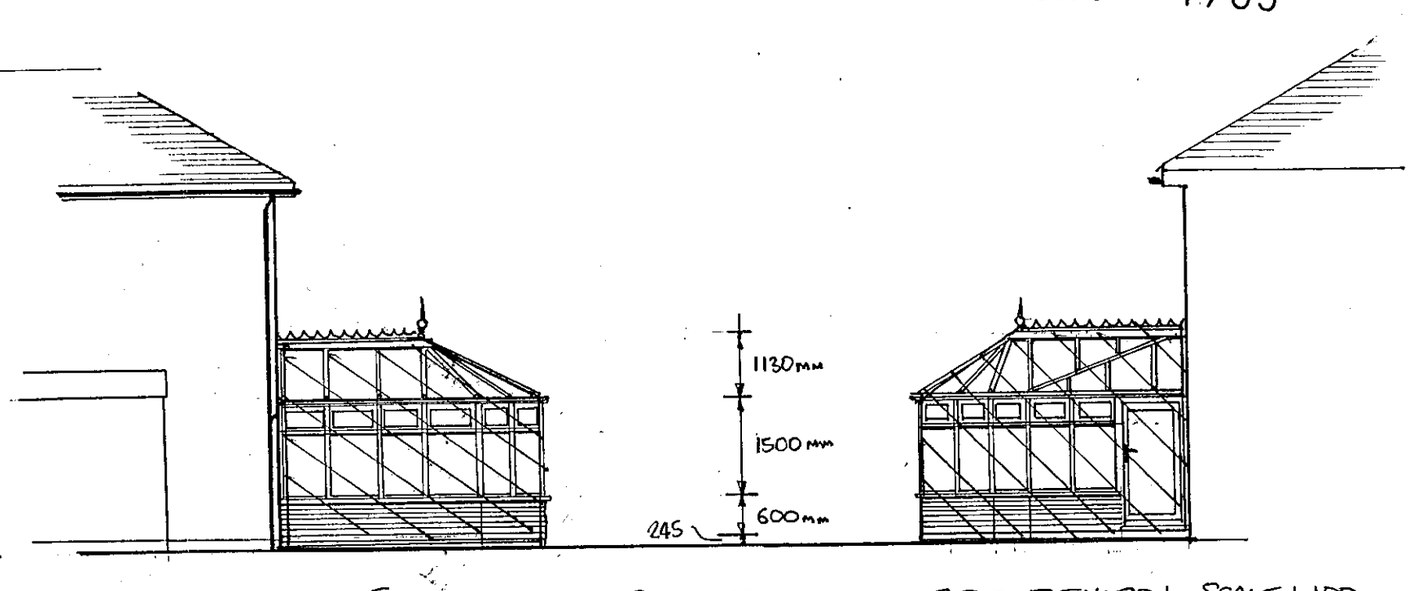

SIDE ELEVATION SCALE 1:100

SIDE ELEVATION SCALE 1:100

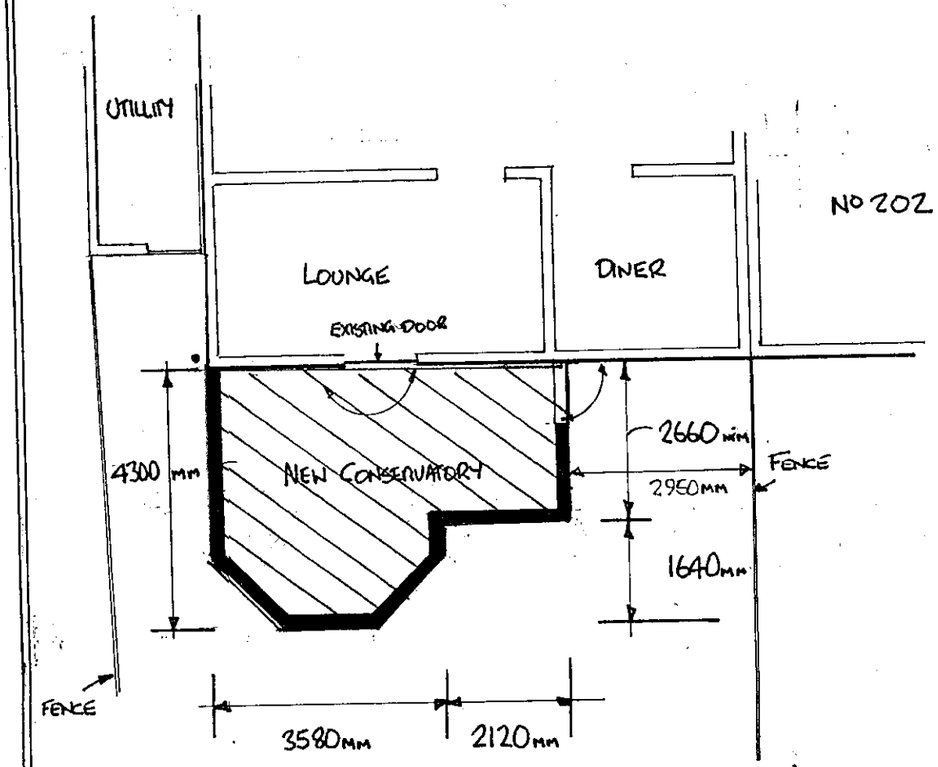

PLAN SCALE 1:100



PROPOSED WHITE UPVC CONSERVATORY ONTO NEW BRICKWORK AND CONCRETE BASE BRICKS TO MATCH THE HOUSE AS NEAR AS POSSIBLE.


GLASS & UPVC CONSTRUCTION. POLYCARBONATE ROOFING SHEETS

RAIN WATER TO RUN INTO HOUSE SYSTEM.

APPROVED

PROPOSED WHITE UPVC CONSERVATORY FOR MR & MRS HARLEY 204 READING ROAD WOKINGHAM BERKS RG41 1LH

16. JUN. 2000* 1763

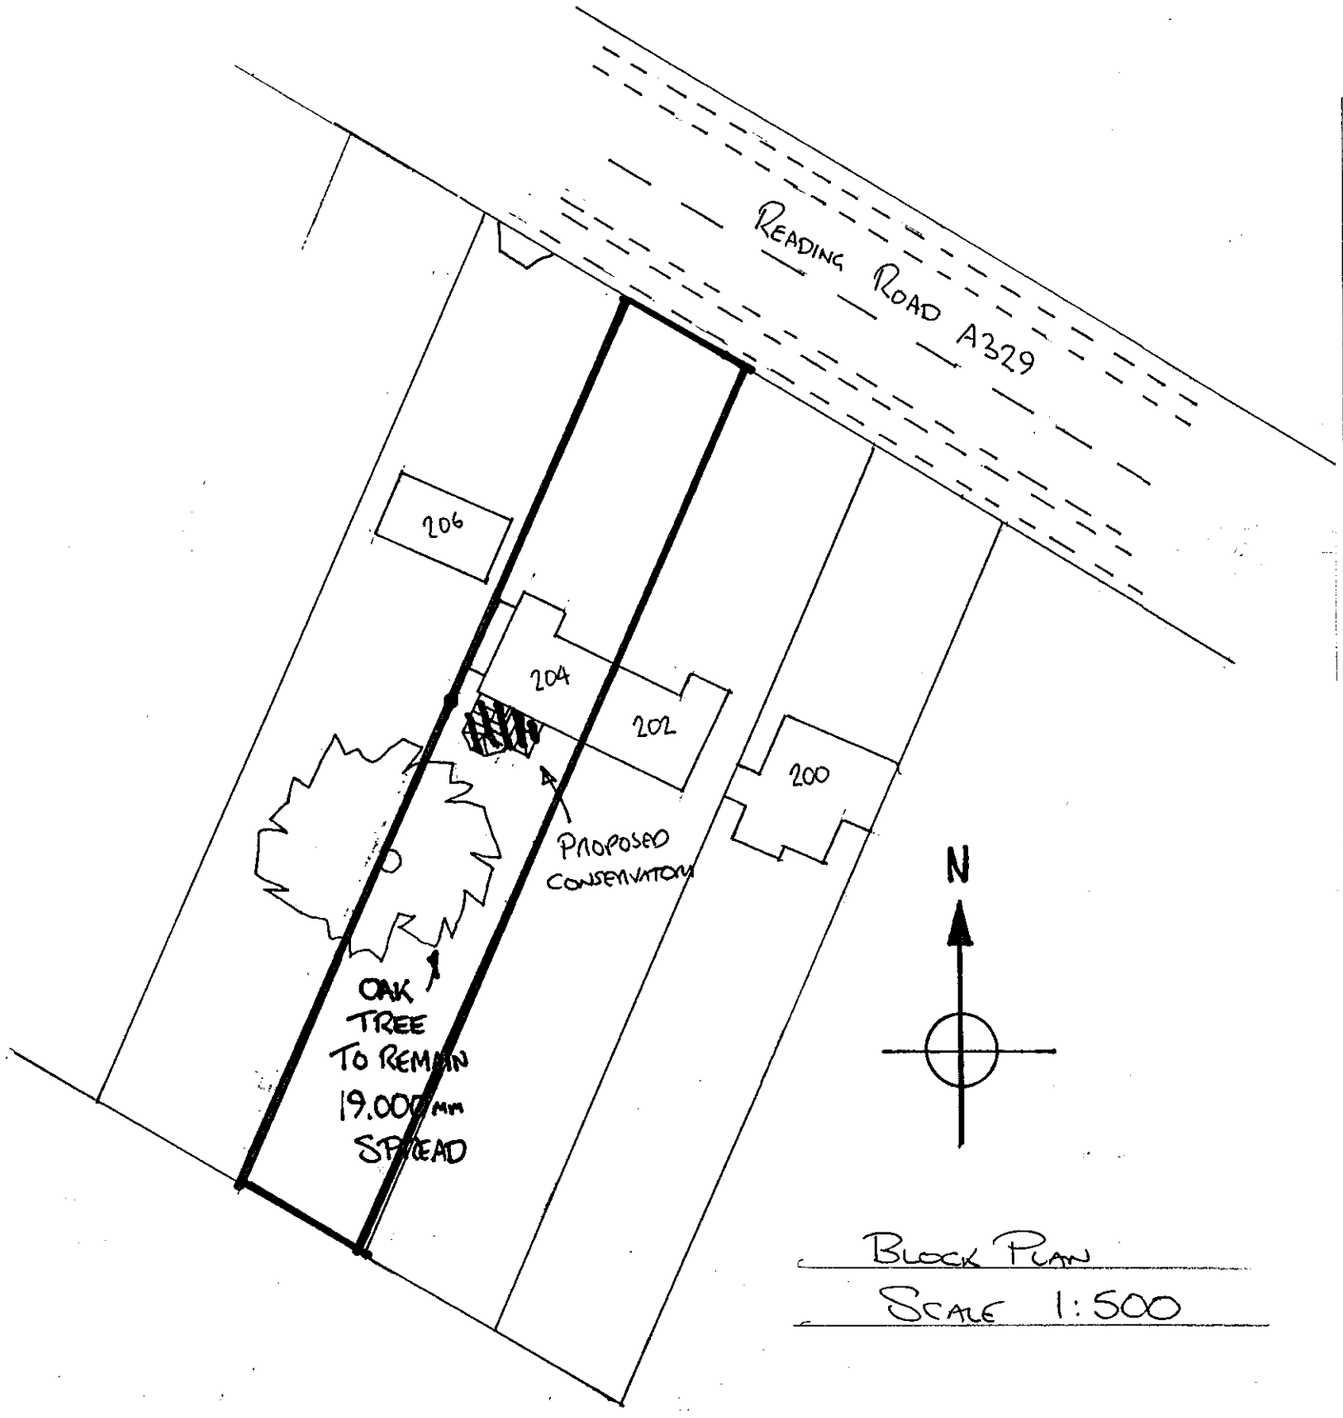

BLOCK PLAN
SCALE 1:500



APPROVED

SITE LOCATION PLAN
SCALE 1:1250

BLOCK PLAN & SITE LOCATION PLAN FOR PROPOSED WHITE UPVC CONSERVATORY FOR MR & MRS HARLEY
204 READING ROAD WOKINGHAM BERKS RG41 1LH