




EXISTING REAR ELEVATION

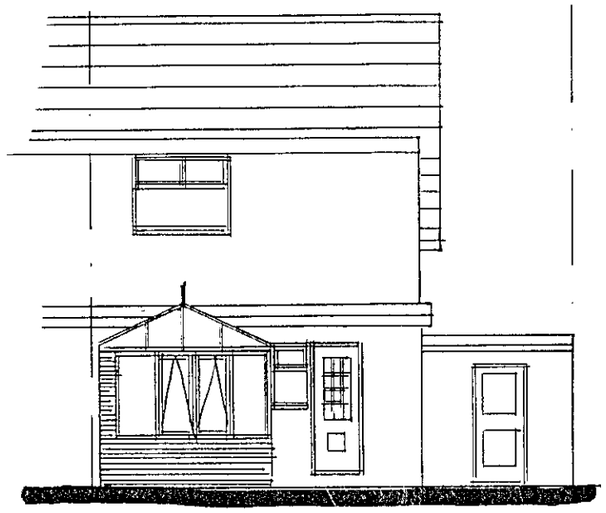

PROPOSED REAR ELEVATION

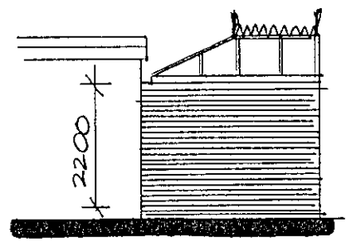

PROP. LEFT ELEVATION

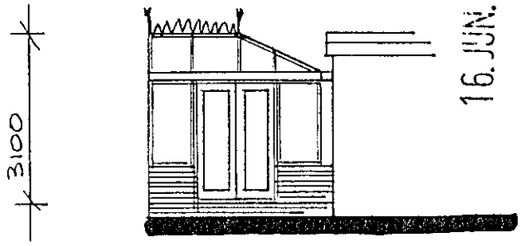


PROP. RIGHT ELEVATION

ELEVATIONS 1:100

16.JUN.2000* 1764

APPROVED

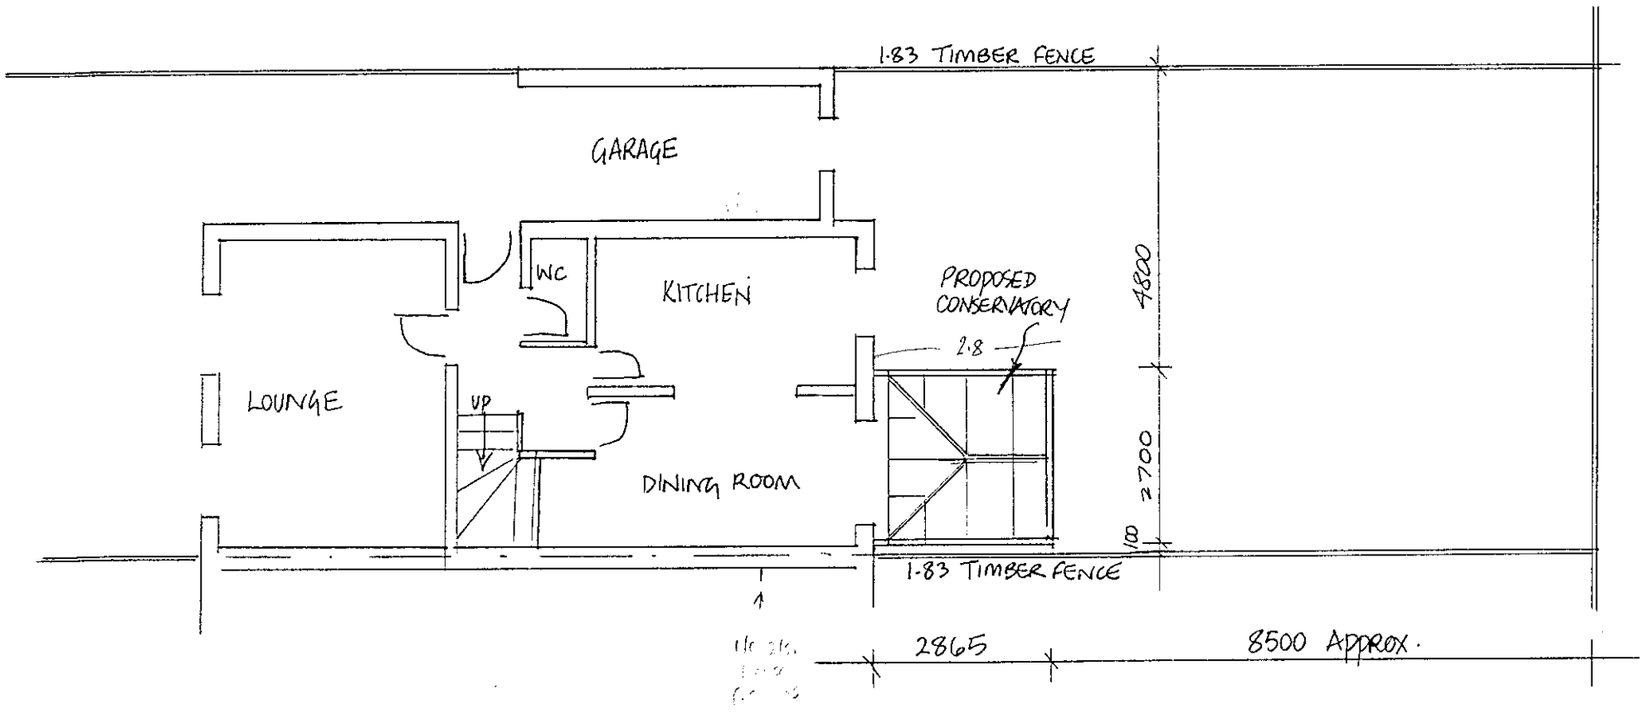

FLOOR PLAN 1:100

PROPOSED MATERIALS

ROOF :— CLEAR GLASS D/G UNITS

FRAMES :— WHITE UPVC


WALLS :— BRICKWORK TO MATCH EXISTING

PROPOSED REAR CONSERVATORY

FOR :


MRS S. KING
14 ORCHARD CLOSE
SPENCERS WOOD
READING
RG7 1EJ

DRWG NO CD—119—01

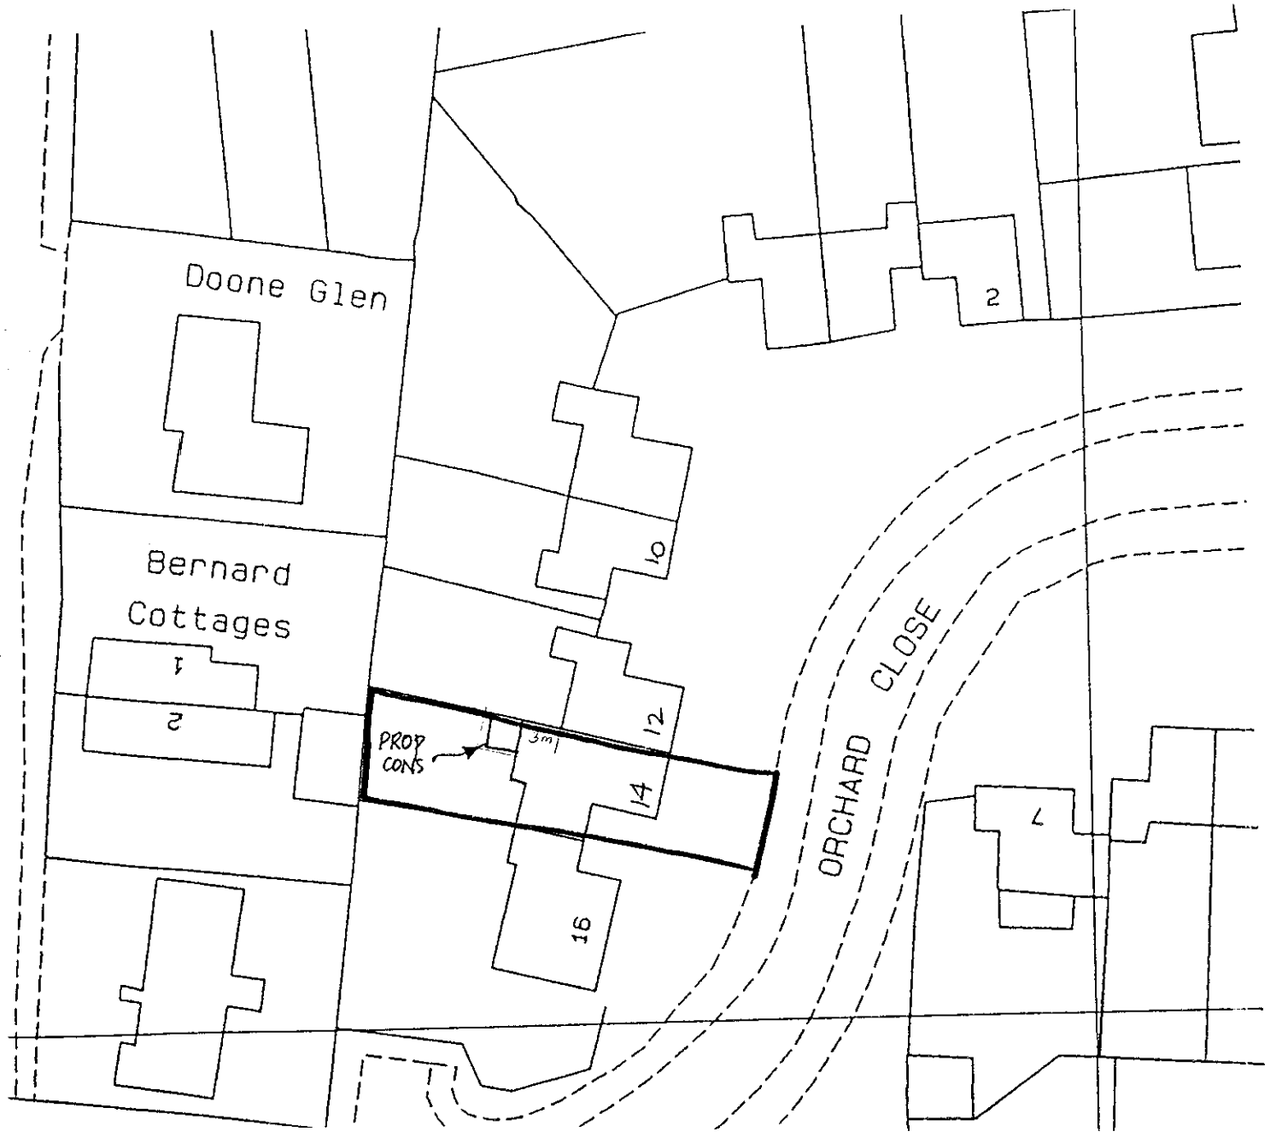

BLOCK PLAN 1:500

N

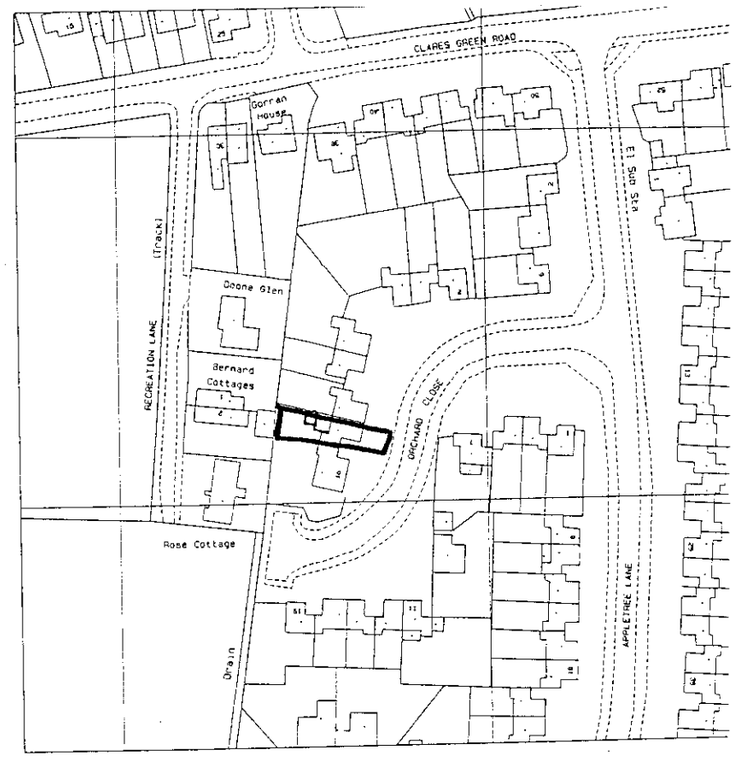

LOCATION PLAN 1:2500

16.JUN.2000* 1764

PROPOSED REAR CONSERVATORY FOR:

MRS J. KING
14 ORCHARD CLOSE
SPENCERS WOOD
READING
RG7 1EJ

APPROVED

DWG Nº CD-119-02