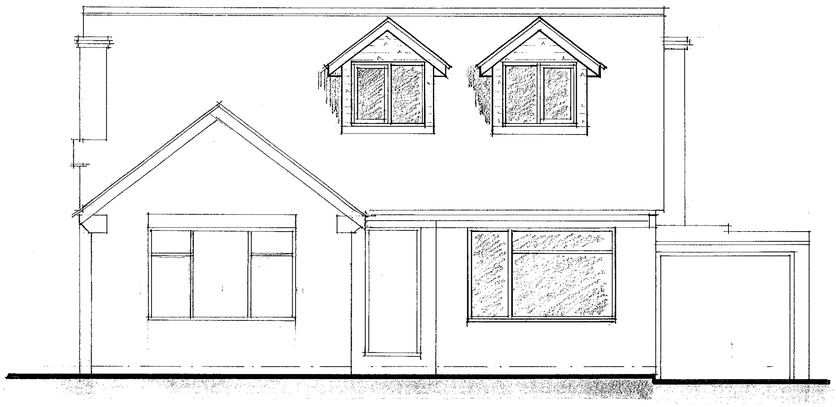

FRONT ELEVATION

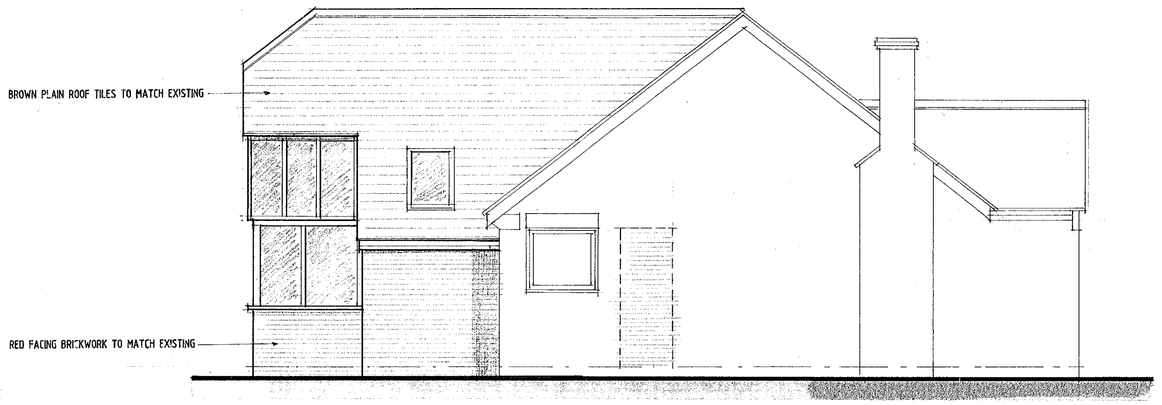

SIDE ELEVATION

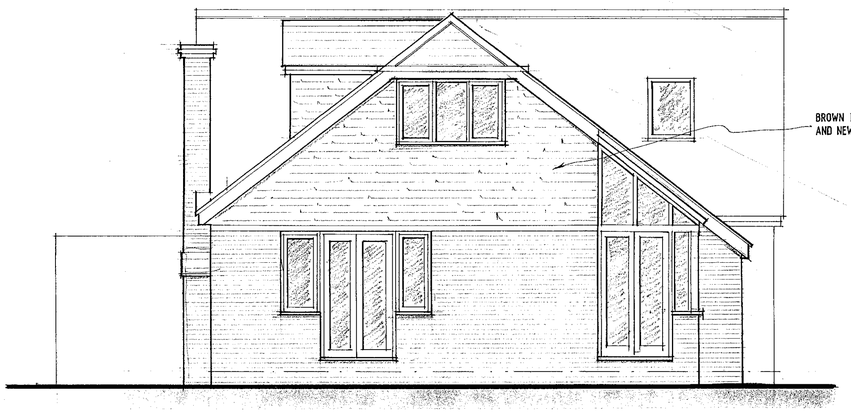

REAR ELEVATION

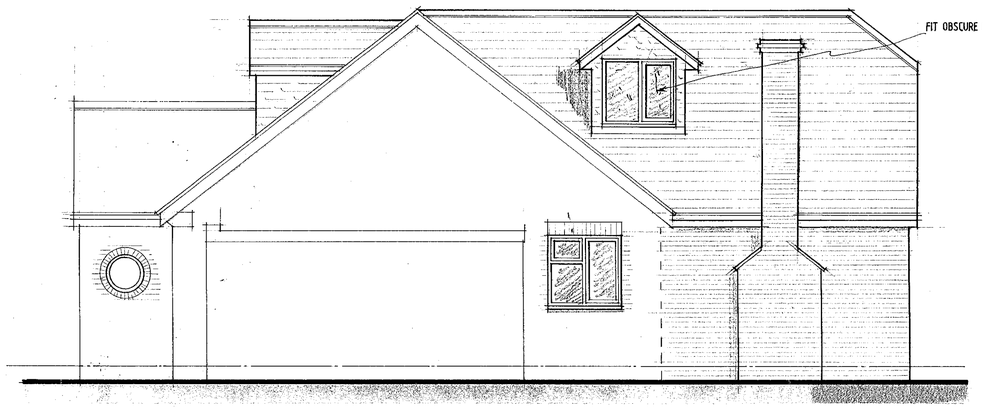

SIDE ELEVATION

16 JUN 2000* 1766

APPROVED

PROPOSED EXTENSION TO
'SORRENTO' , 294 HYDE END ROAD
SPENCERS WOOD , READING , BERKS.
For Mr. S. PRINCE& Ms. J. CLARKE
Scale 1:50 May 2000 Drg. No. 02

Elevations

27/10/00

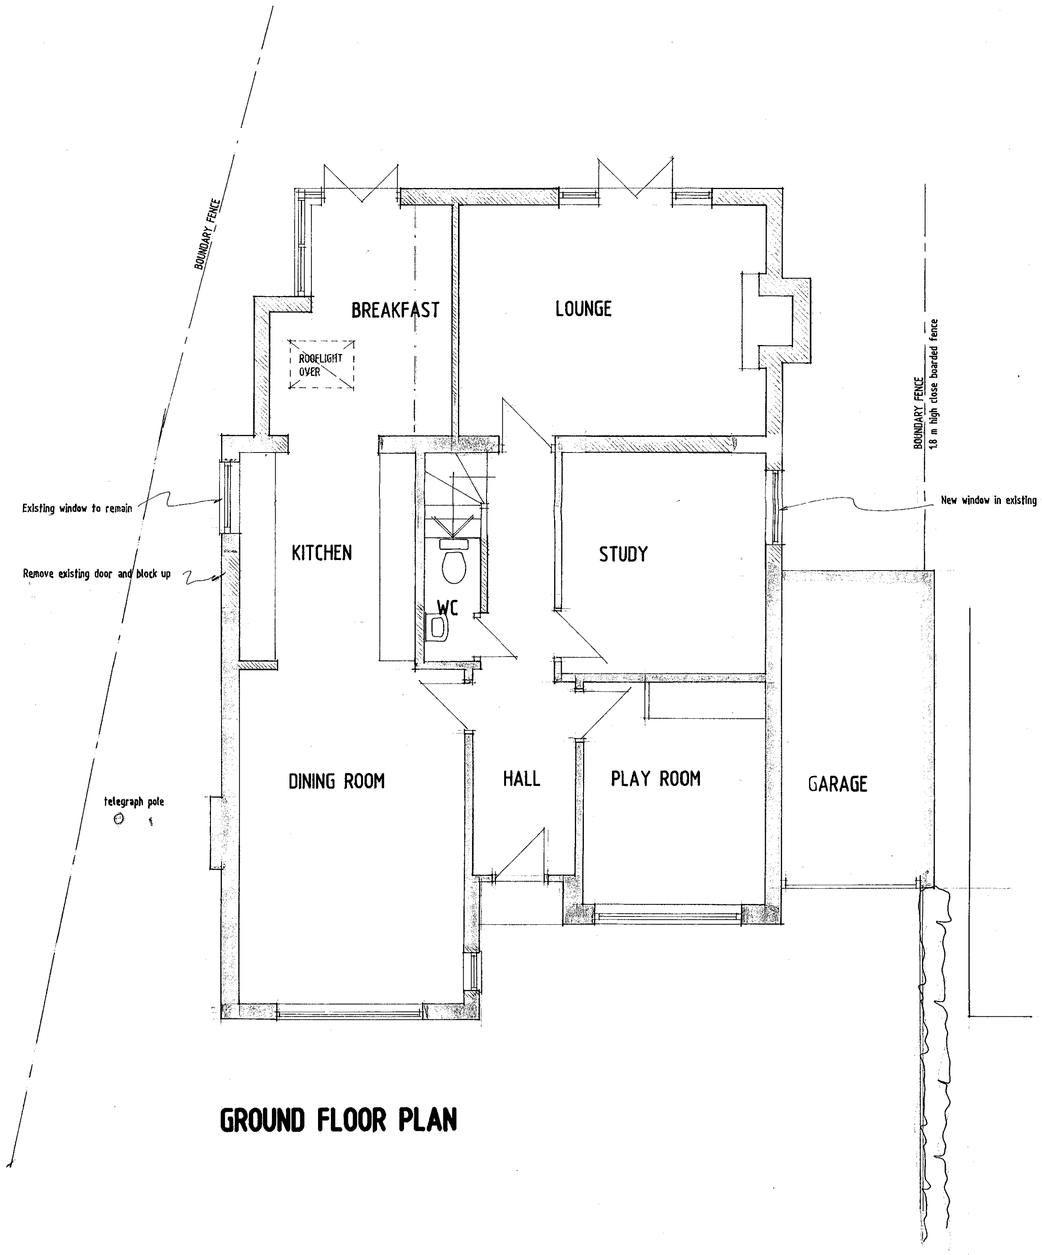

GROUND FLOOR PLAN

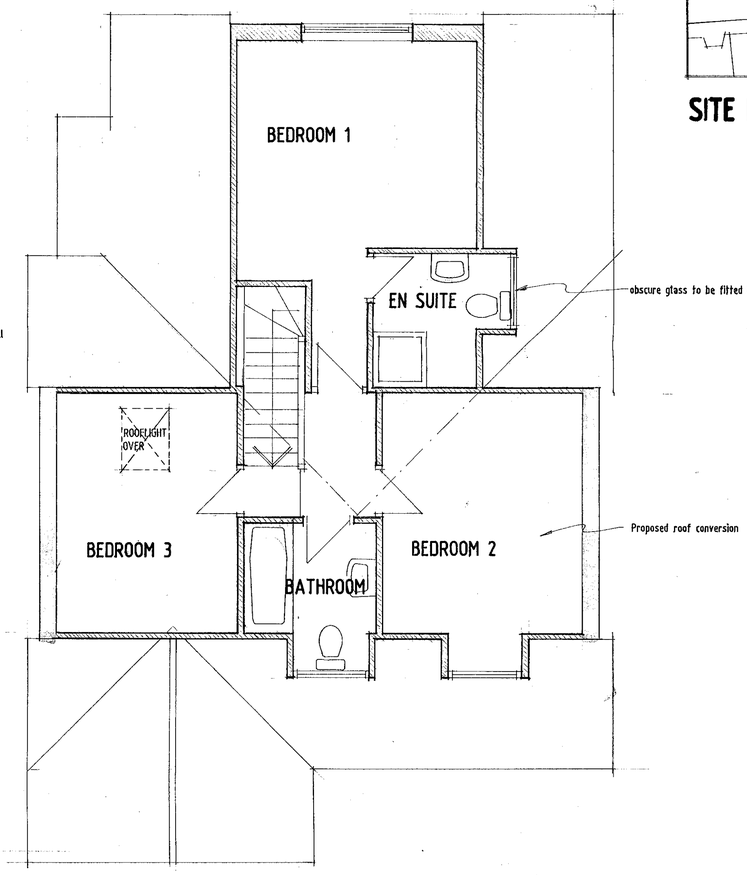

FIRST FLOOR PLAN

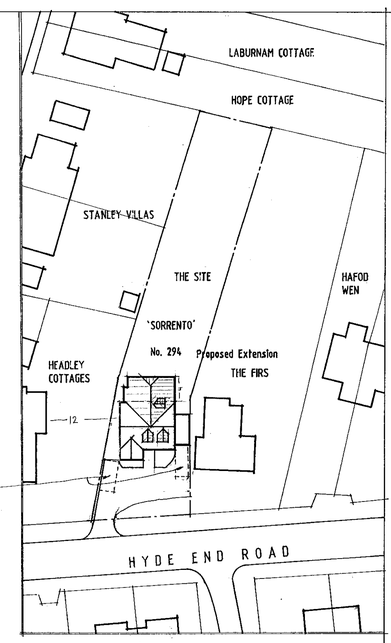

SITE PLAN Scale 1:500

16 JUN 2000 1766

APPROVED

PROPOSED EXTENSION TO
'SORRENTO' , 294 HYDE END ROAD ,
SPENCERS WOOD , READING , BERKS.
FOR Mr. S. PRINCE & Ms. J. CLARKE
Scale 1:50 May 2000 Drg. No. 01

Plans

CD 25/10/00.

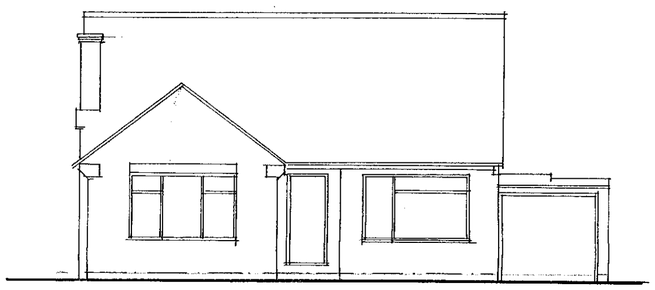

FRONT ELEVATION

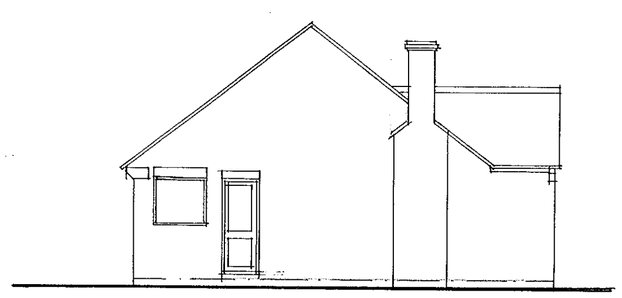

SIDE ELEVATION

10 JUN 2000* 1766

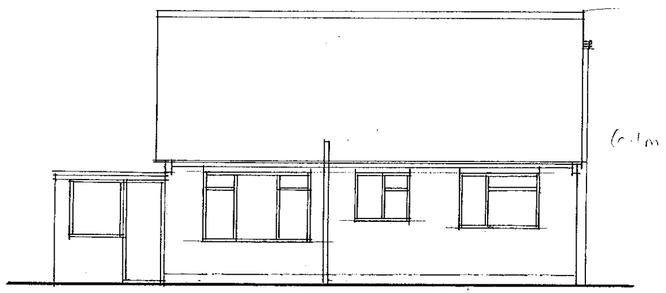

REAR ELEVATION

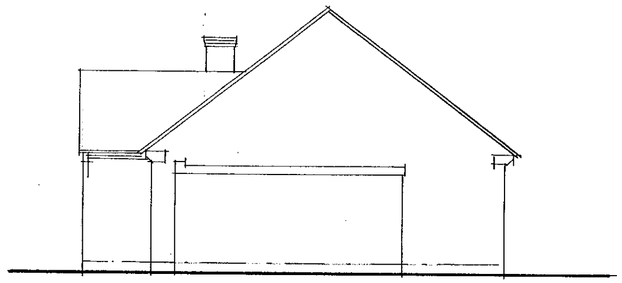

SIDE ELEVATION

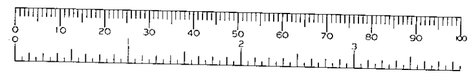

SURVEY ELEVATIONS AT SORRENTO 294 HYDE END ROAD; SPENCER WOOD; READING
FOR MR.S PRINCE & MS: J . CLARKE
1:100 JUNE 2000 03