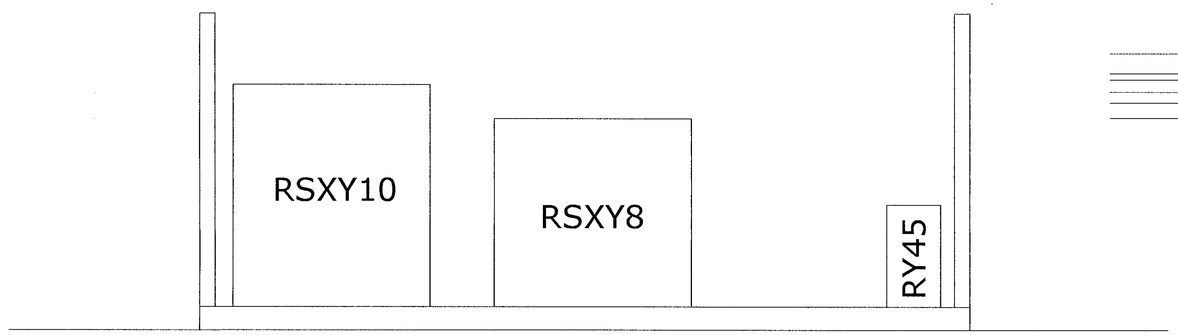

Building Elevation

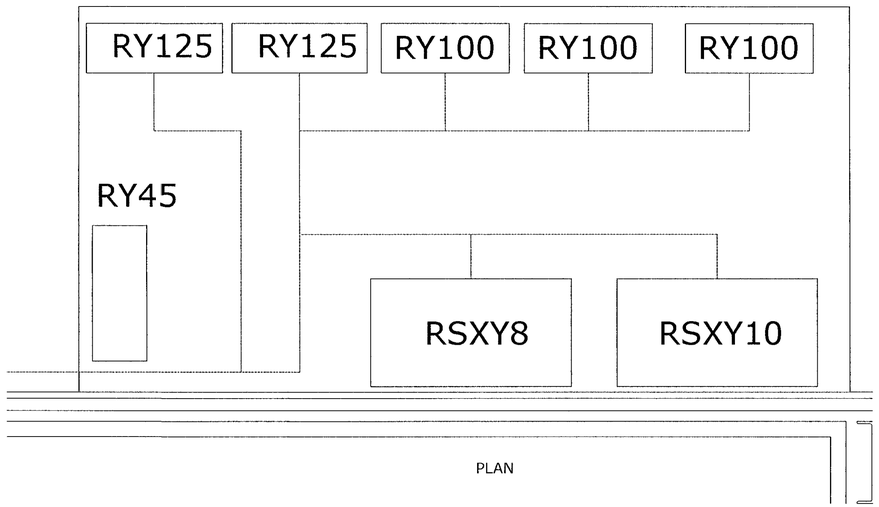

PLAN

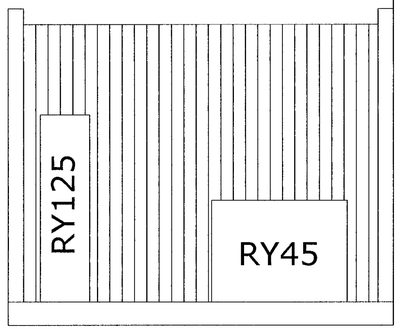

Side Elevation

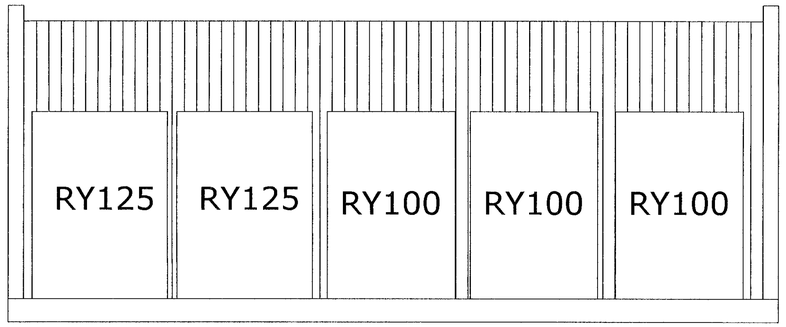

Rear Elevation

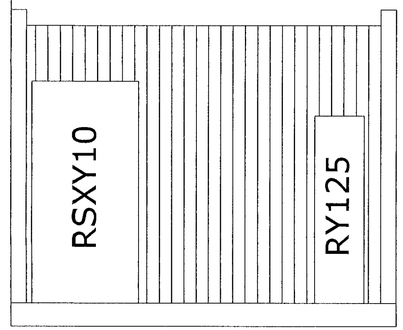

Side Elevation

16.MAR2000* 0965

Rev. Description. By. Date.

13 Market Place
Henley-on-Thames
Oxon
RG9 2AA
Tel. (01491) 635700
Fax. (01491) 635705

Square Peg Solutions Limited

CLIENT

OVERLAND DATA (EUROPE) LTD
3 ASHVILLE WAY
WOKINGHAM
BERKSHIRE

PROJECT

UNIT 100
ASHVILLE PARK
ASHVILLE WAY
WOKINGHAM

TITLE

CONDENSER PLANS & ELEVATIONS

APPROVED

DRAWING No. 1286-CON-001

REV.

DATE MARCH 2000

DRAWN BY CAW

CHECKED

SCALE 1:20 @ A1

FOR TENDER
FOR APPROVAL
FOR CONST'N
AS INSTALLED

©1998 This drawing is copyright of Square Peg Solutions Ltd. It may not be reproduced in whole or in part without the prior written consent of the Company. All dimensions to be checked on site before works commence. This drawing is only to be used in conjunction with drawing notes and specification and is in keeping with the CDM Regulations 1994. SUBJECT TO BUILDING REGULATIONS, FIRE REGULATIONS & STATUATORY APPROVALS.

PROPOSED AC INSTALLATION

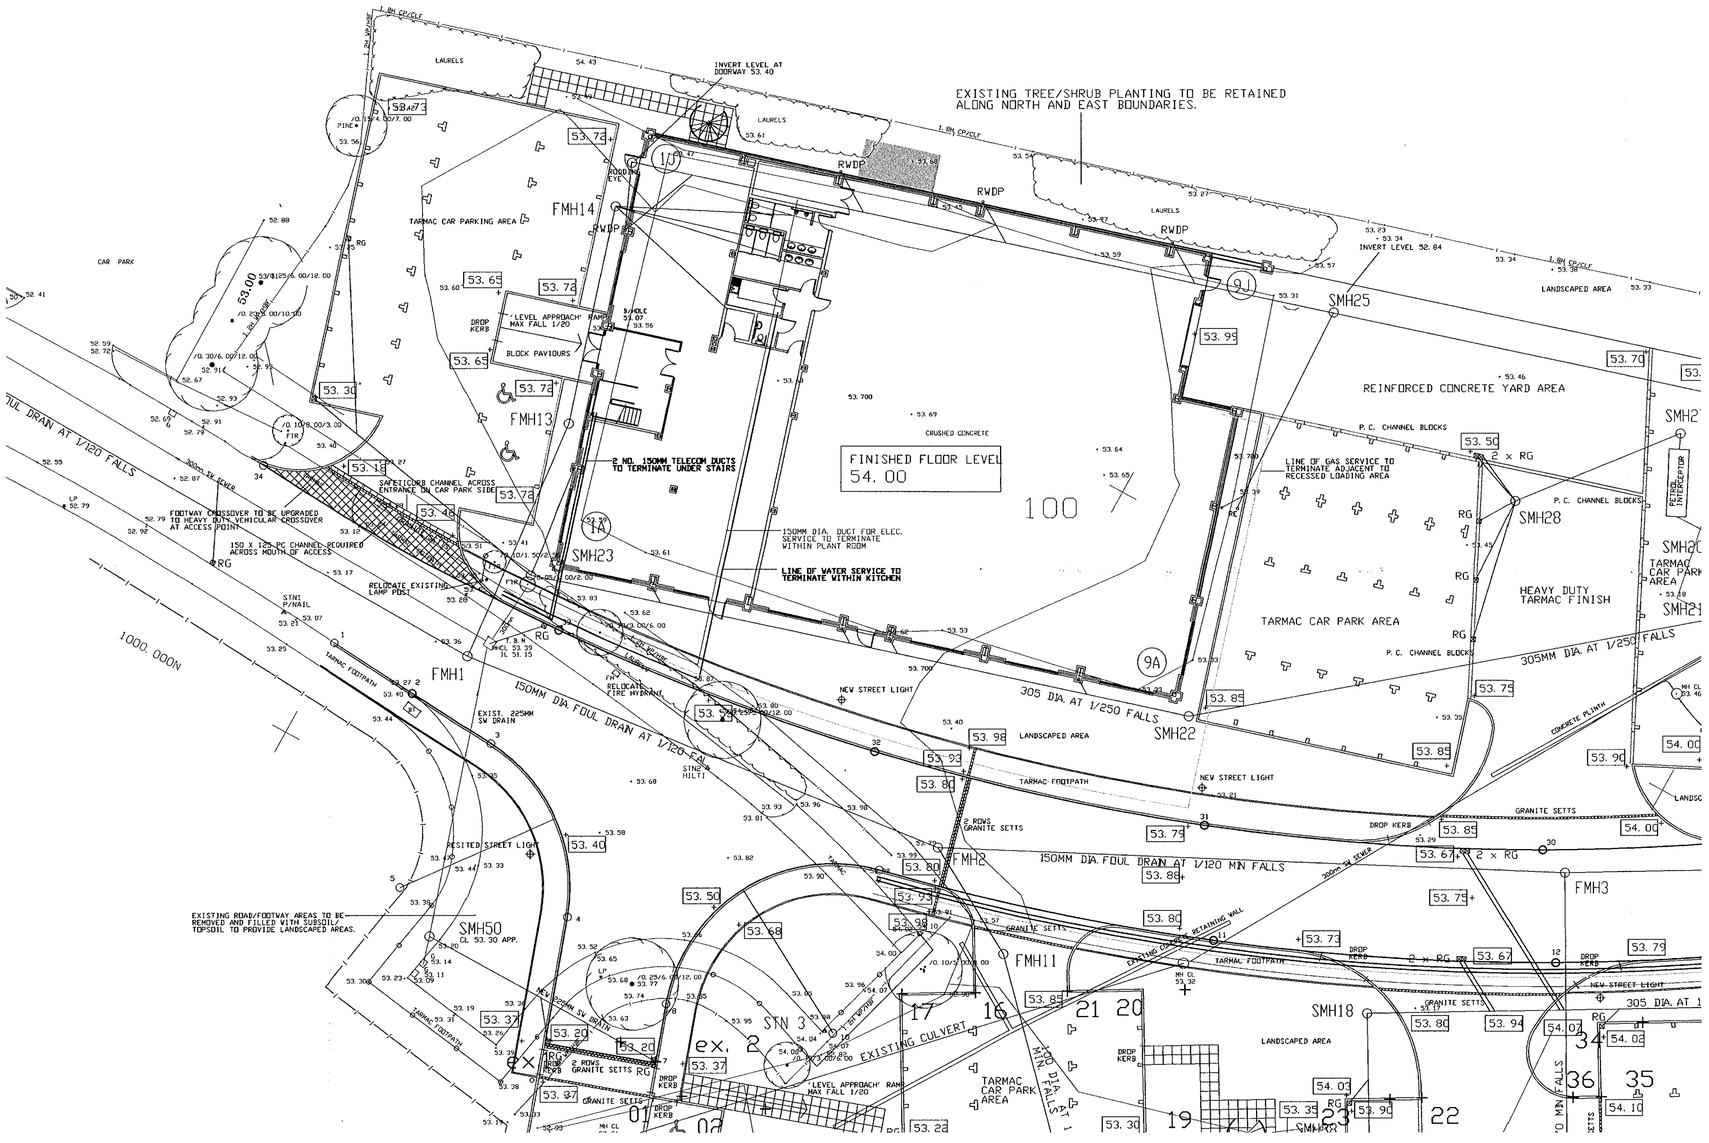

18.MAR2000* 0905

Rev.	Description.	By.	Date.

13 Market Place
Henley-on-Thames
Oxon
RG9 2AA
Tel. (01491) 635700
Fax. (01491) 635705

Square Peg Solutions Limited

CLIENT

OVERLAND DATA (UK) LTD
3 ASHVILLE WAY
WOKINGHAM
BERKSHIRE

PROJECT

UNIT 100
ASHVILLE PARK
ASHVILLE WAY
WOKINGHAM

APPROVED

TITLE

BLOCK PLAN
(SHOWING PROPOSED AC POSITIONS)

DRAWING No.	REV.
1186-BP-001	

DATE: FEBRUARY 2000

DRAWN BY: CAW

CHECKED

FOR TENDER
FOR APPROVAL
FOR CONST'N
AS INSTALLED

SCALE: 1:200 @ A1

©1998 This drawing is copyright of Square Peg Solutions Ltd. It may not be reproduced in whole or in part without the prior written consent of the Company. All dimensions to be chequed on site before works commence. This drawing is only to be used in conjunction with drawing notes and specification and is in keeping with the CDM Regulations 1994. SUBJECT TO BUILDING REGULATIONS, FIRE REGULATIONS & STATUATORY APPROVALS.

PROPOSED NEW AC HOUSING

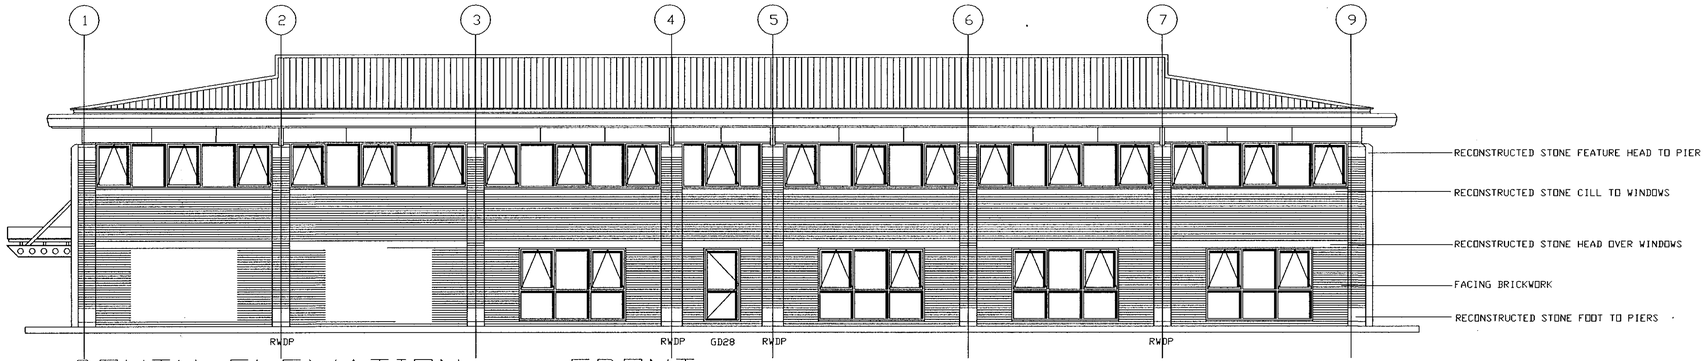

SOUTH ELEVATION - FRONT -

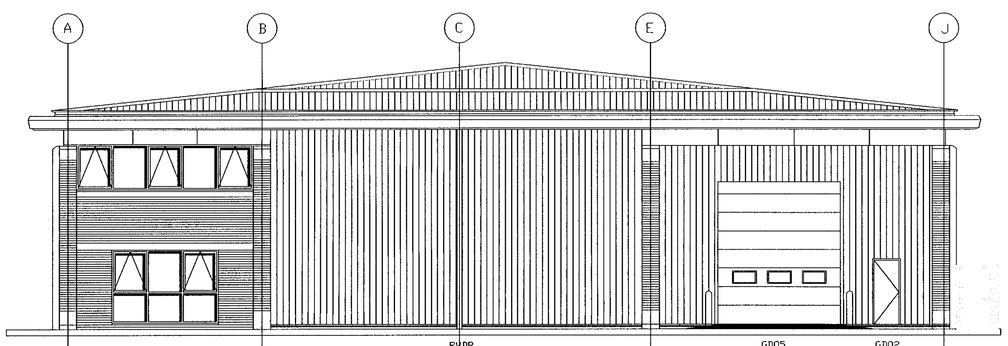

EAST ELEVATION - SIDE -

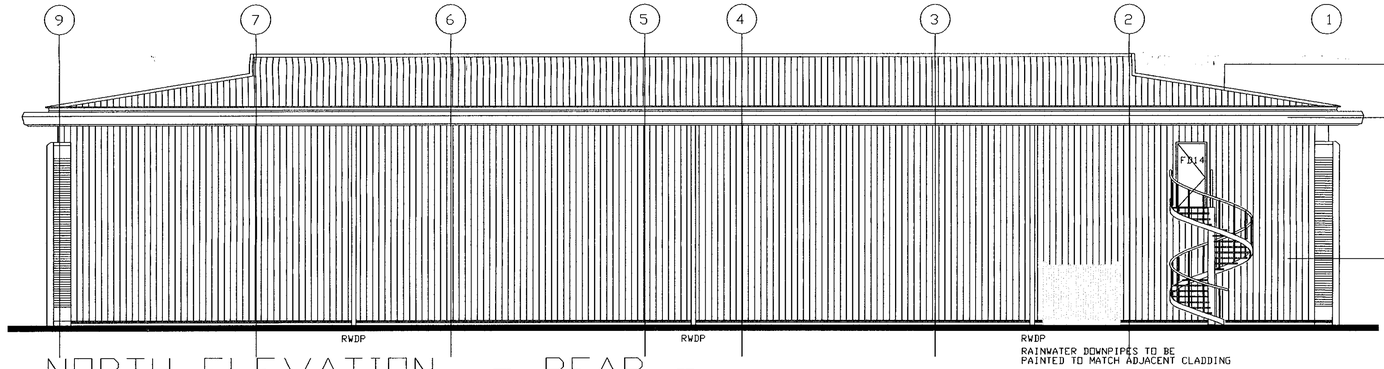

NORTH ELEVATION - REAR -

CONSTRUCTION TO THIS ELEVATION TO BE 1 HOUR FIRE RESISTANT - INTEGRITY ONLY. SEE DETAIL DRAWINGS FOR CONSTRUCTION.

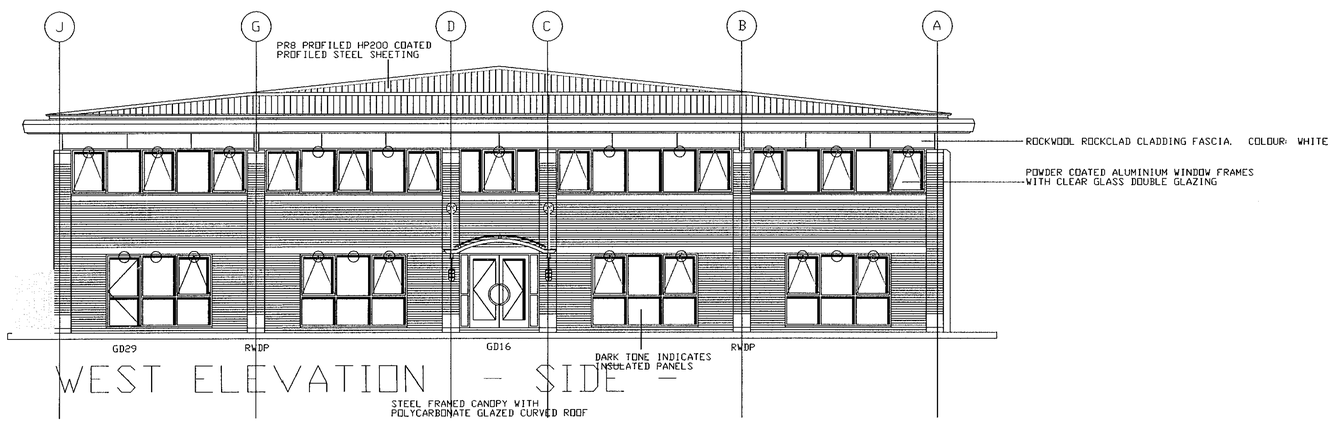

WEST ELEVATION - SIDE -

○ INDICATES 800mm x 12mm TRICKLE VENTS TO HEAD OF WINDOW

Rev.	Description.	By.	Date.
		CAW	16.MAR2000*

13 Market Place
Henley-on-Thames
Oxon
RG9 2AA
Tel. (01491) 635700
Fax. (01491) 635705

Square Peg Solutions Limited

CLIENT
OVERLAND DATA (EUROPE) LTD
3 ASHVILLE WAY
WOKINGHAM
BERKSHIRE

PROJECT
UNIT 100
ASHVILLE PARK
ASHVILLE WAY
WOKINGHAM

TITLE
PROPOSED ELEVATION

APPROVED

DRAWING No. 1286-ELE-001
REV.

DATE FEBRUARY 1999
DRAWN BY CAW
CHECKED
SCALE 1:100 @ A1

FOR TENDER
FOR APPROVAL
FOR CONST'N
AS INSTALLED

©1998 This drawing is copyright of Square Peg Solutions Ltd. It may not be reproduced in whole or in part without the prior written consent of the Company. All dimensions to be checked on site before works commence. This drawing is only to be used in conjunction with drawing notes and specification and is in keeping with the CDM Regulations 1994. SUBJECT TO BUILDING REGULATIONS, FIRE REGULATIONS & STATUATORY APPROVALS.