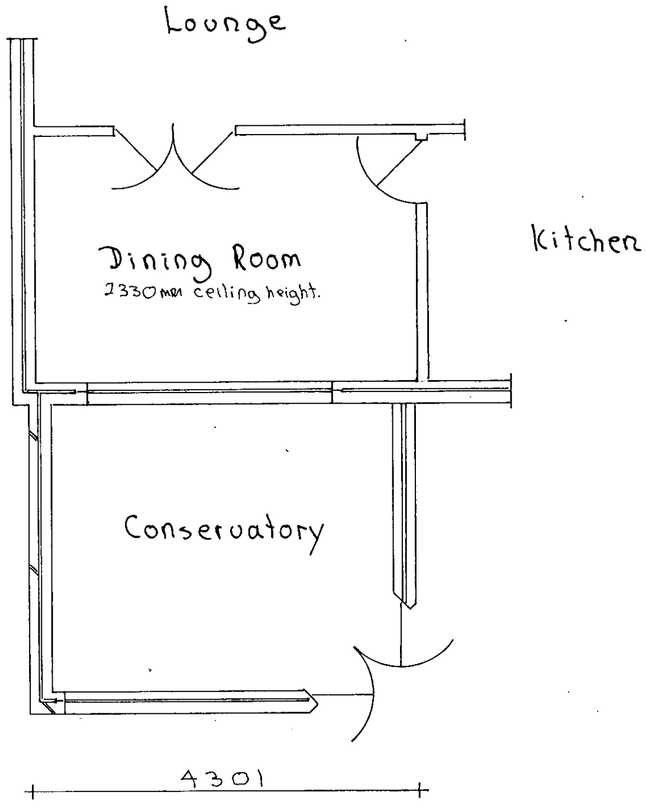

Proposed Ground Floor Plan.

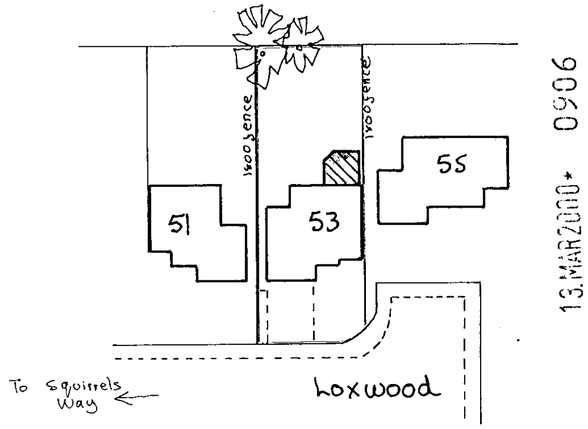

Site Plan.

13. MARZ000* 0906

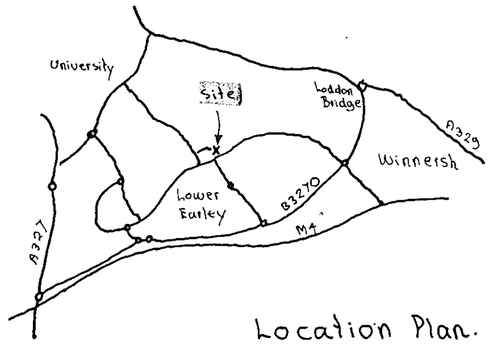

Location Plan.

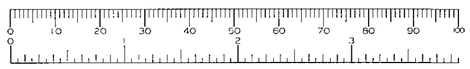

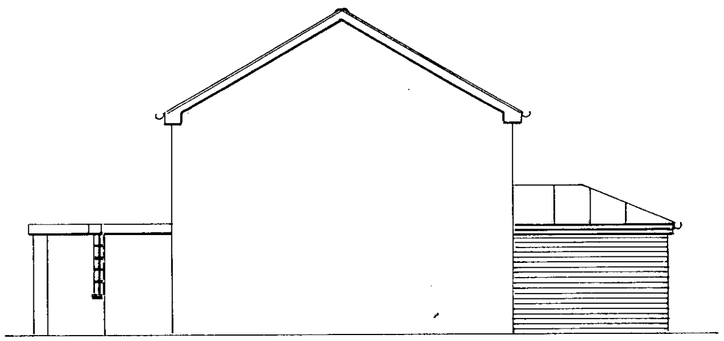

Proposed Side Elevation.

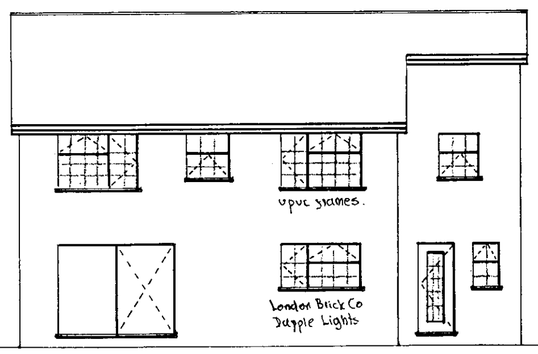

Existing Rear Elevation.



Proposed Rear Elevation.

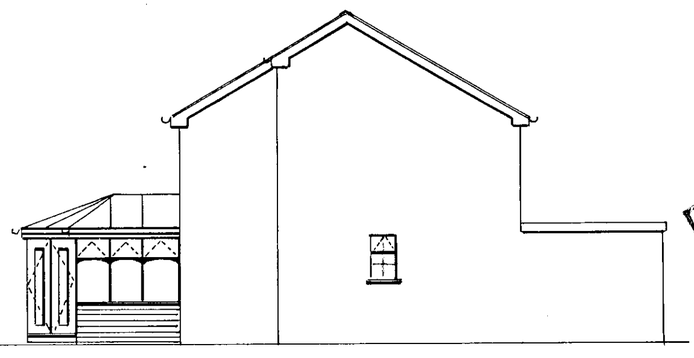

Proposed Side Elevation.

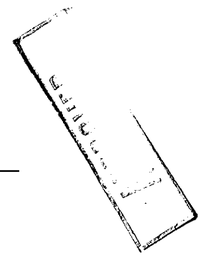

NOTES

All dimensions must be checked on site and not scaled from this drawing.

A		
	Date	Revisions

JOHN WOODS

A.M.I.B.C.O

Associate of the Chartered Institute of Building.

Building Consultant

Plan Drawing • Bill of Quantities • Estimating
Building Supervision • Valuations for Groundwork and Civil Engineering

HEATH COPSE, WOLVERTON ROAD, BAUGHURST
HANTS. RG26 5JH.

TELE:0118 981 2766 FAX: 0118 981 2766

Client
B. Smith Esq.

Job Title
53, Loxwood, Earley,
Reading, Berks RG6 5QZ.

Drawing Title
Erect Conservatory to rear of House.

Scale 1:50 . 1:100 . 1:500 Metric

Date 7-3-00. **Drawn by** JWoods.

Drg No. 3/00/4759 **Rev.**

594 x 420mm A2