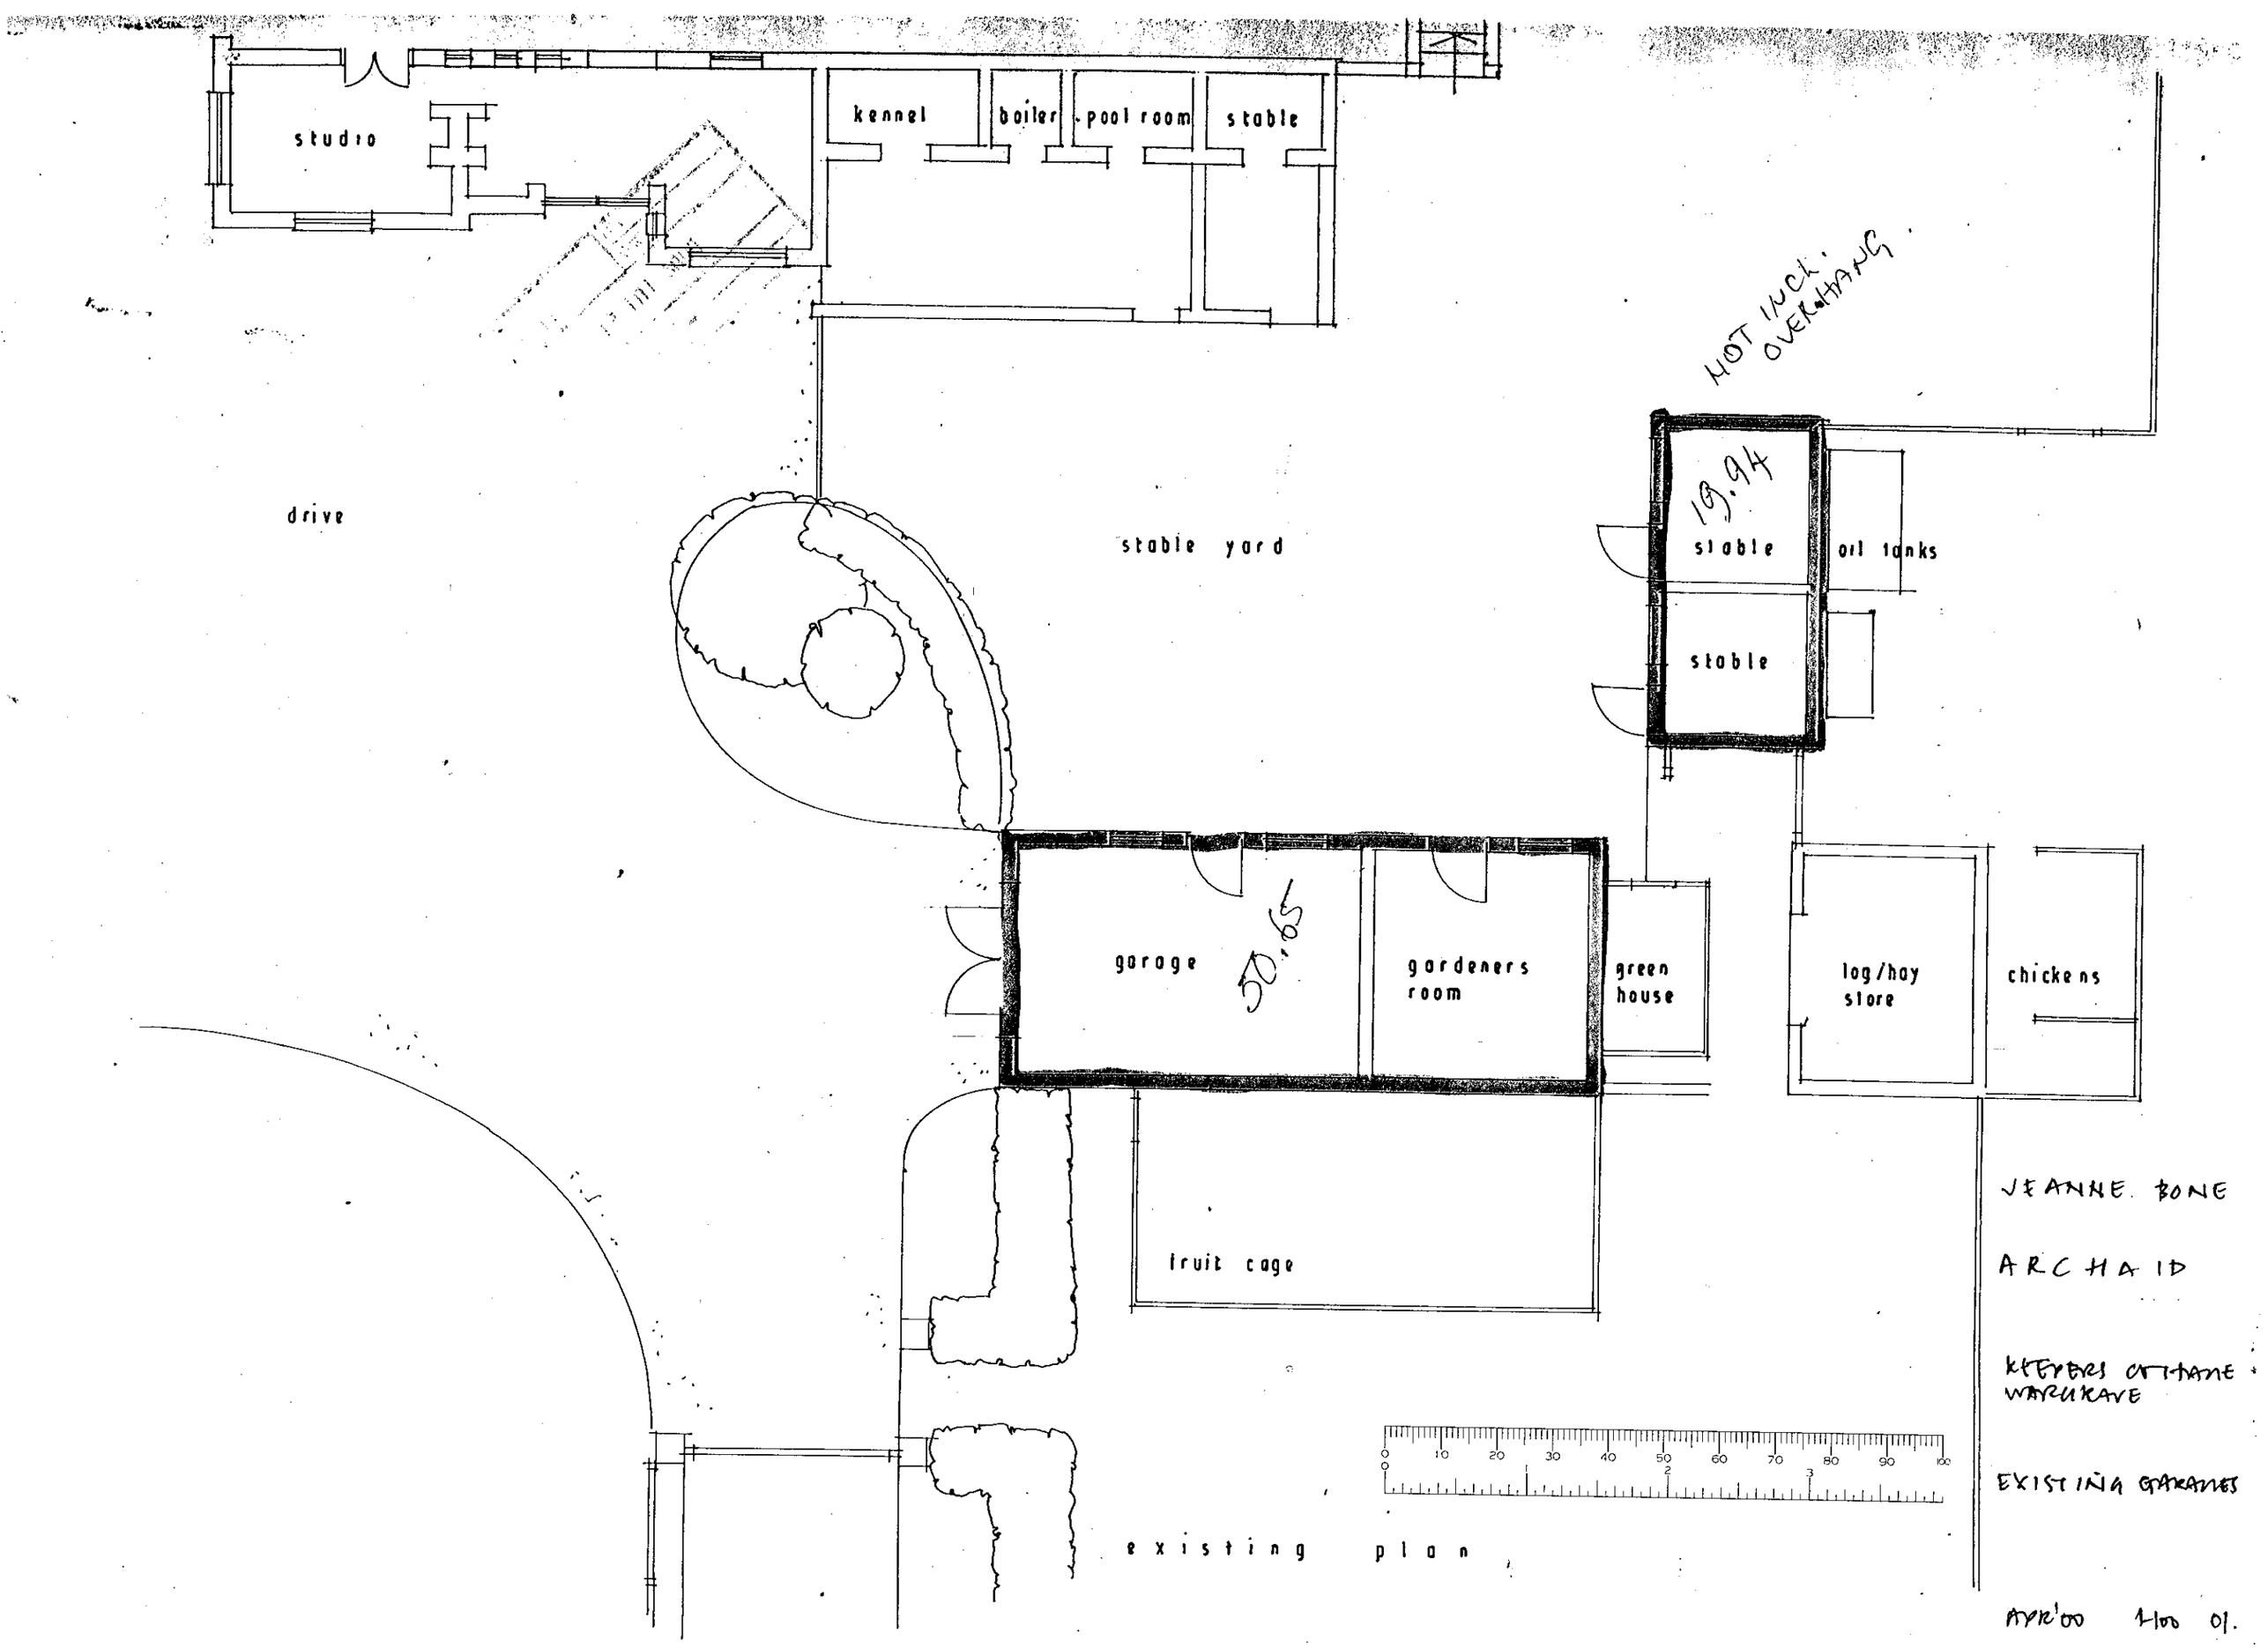
studio
kennel
boiler
pool room
stable
drive
stable yard
NOT INCL. OVERHANG
19.94
stable
oil tanks
stable
garage
50.65
gardeners room
green house
log/hay store
chickens
fruit cage
existing plan
JEANNE BONE
ARCHAID
KEEPERS COTTAGE WARGRAVE
EXISTING GARAGES
APR'00 1:00 01.

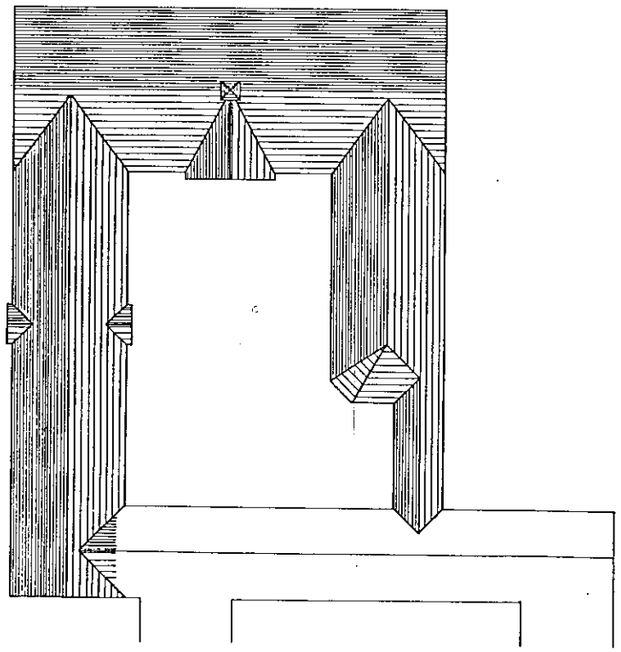

ROOF PLAN OF PROPOSED NEW GARAGING 1-200

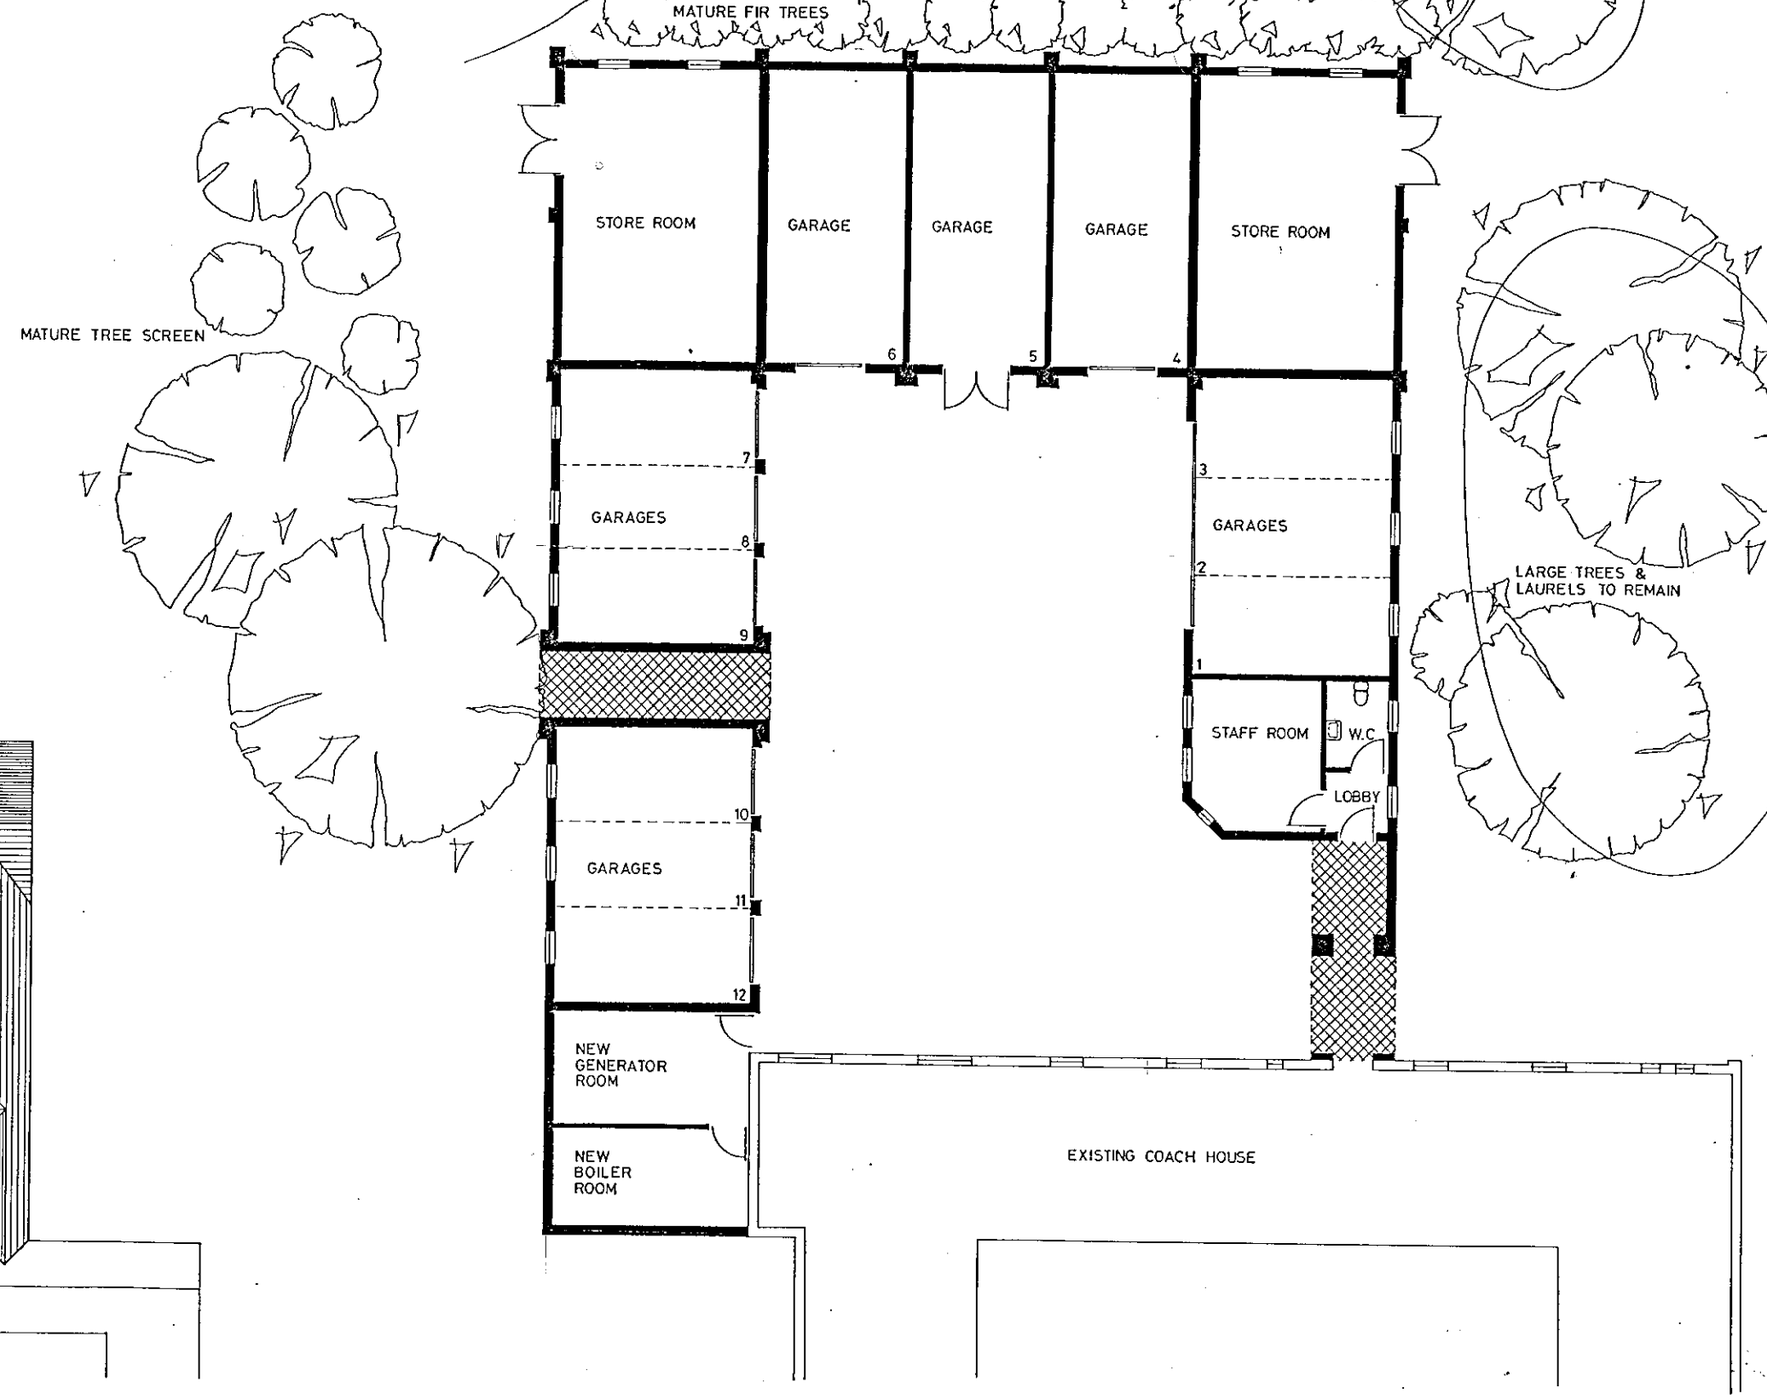

GROUND FLOOR PLAN OF PROPOSED NEW GARAGING 1-100

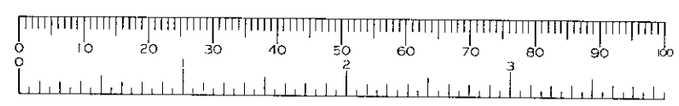

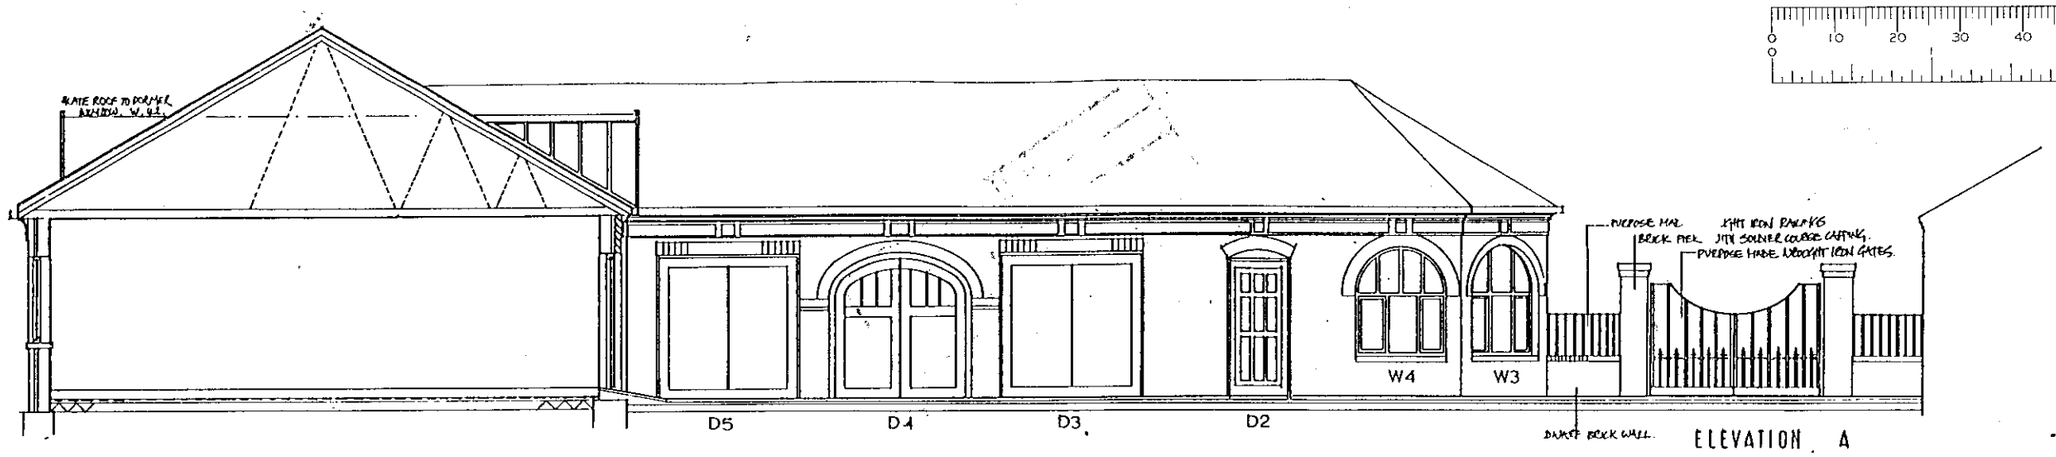

ELEVATION A

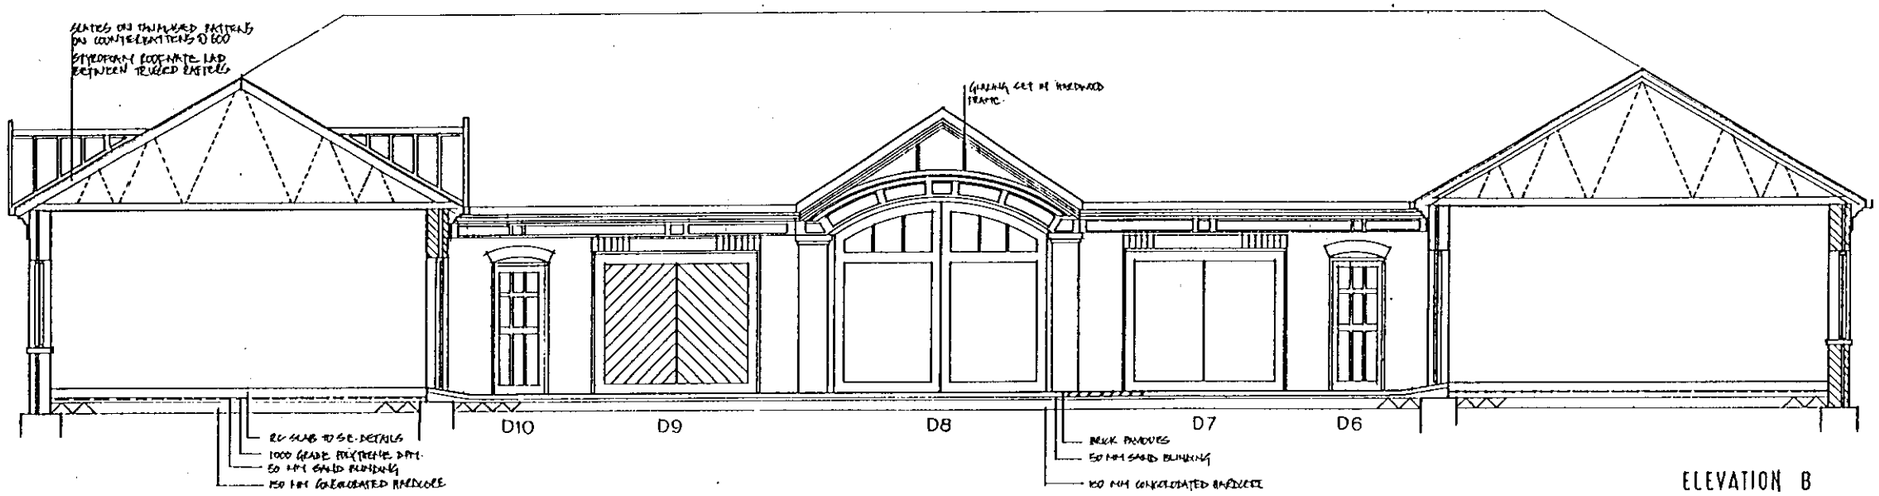

ELEVATION B

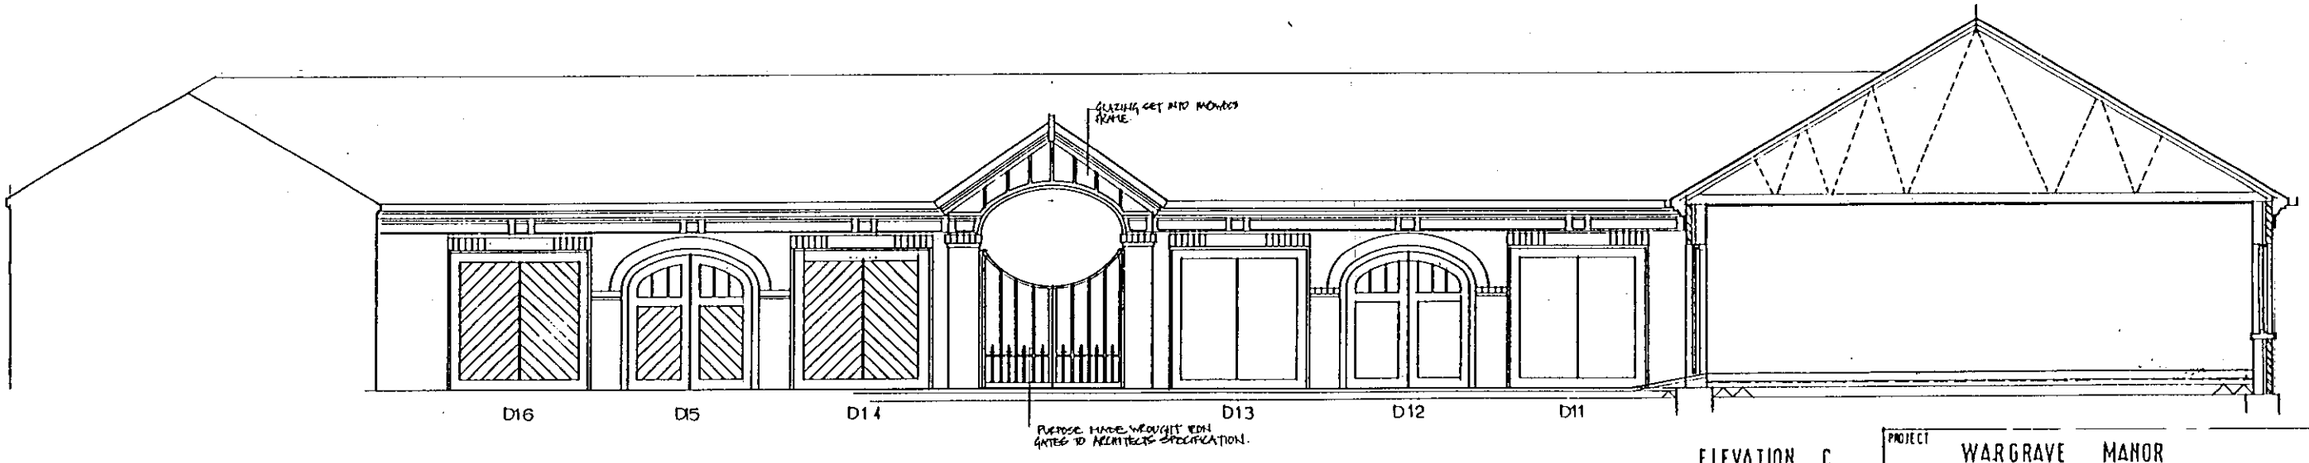

ELEVATION C

PROJECT	WARGRAVE MANOR
CLIENT	MALADEAN LTD.
DRAWING	ELEVATIONS - INTERNAL COURTYARD
SCALE	1:50
DATE	MARCH 1990
DRWG NO	KC 05 05

drive

drive

REMOVE EXISTING FLOWER BED LAY TO DRIVEWAY.

PROPOSED NEW GARAGE / STORE / STABLES TO REPLACE EXISTING

NEW KERB / KND FLOWER BED

double garage

WALL

gardeners store

log / hay store

NEW PATHS.

kitchen garden

greenhouse

proposed plan

BOARDED

OPEN

POST

BRICKS

ROOF EXTENDED LOW TO COVER OIL TANKS & LOGS?

6M

12M

stable

oil tan

stable

AMENDED PROPOSAL

ONE BLOCK 72 SQM. TO HOUSE: POSSIBLE 2 STABLES 2 CAR TOOLS - LOCKABLE OR 3 CARS + TOOLS BARN TYPE BUILDING WITH PITCHED TILED ROOF.

JEANNE BONE

ARCHAID

KEEPERS OF THE WATERGRAVE

PROPOSED GARAGES / STABLES / STORES - PLANS.

APR' 00 1-100 03:

03.MAY2000* 1437

studio

kennel

boiler

pool room

stable

drive

stable yard

stable

oil tanks

stable

garage

gardeners room

green house

log/hay store

chickens

fruit cage

0 10 20 30 40 50 60 70 80 90 100

0 2 3

existing plan

JEANNE BONE

ARCHAID

KEEPERS COTTAGE WAYSIDE AVE

EXISTING GARAGES

APR'00 1:100 01.

03.MAY2000* 1437

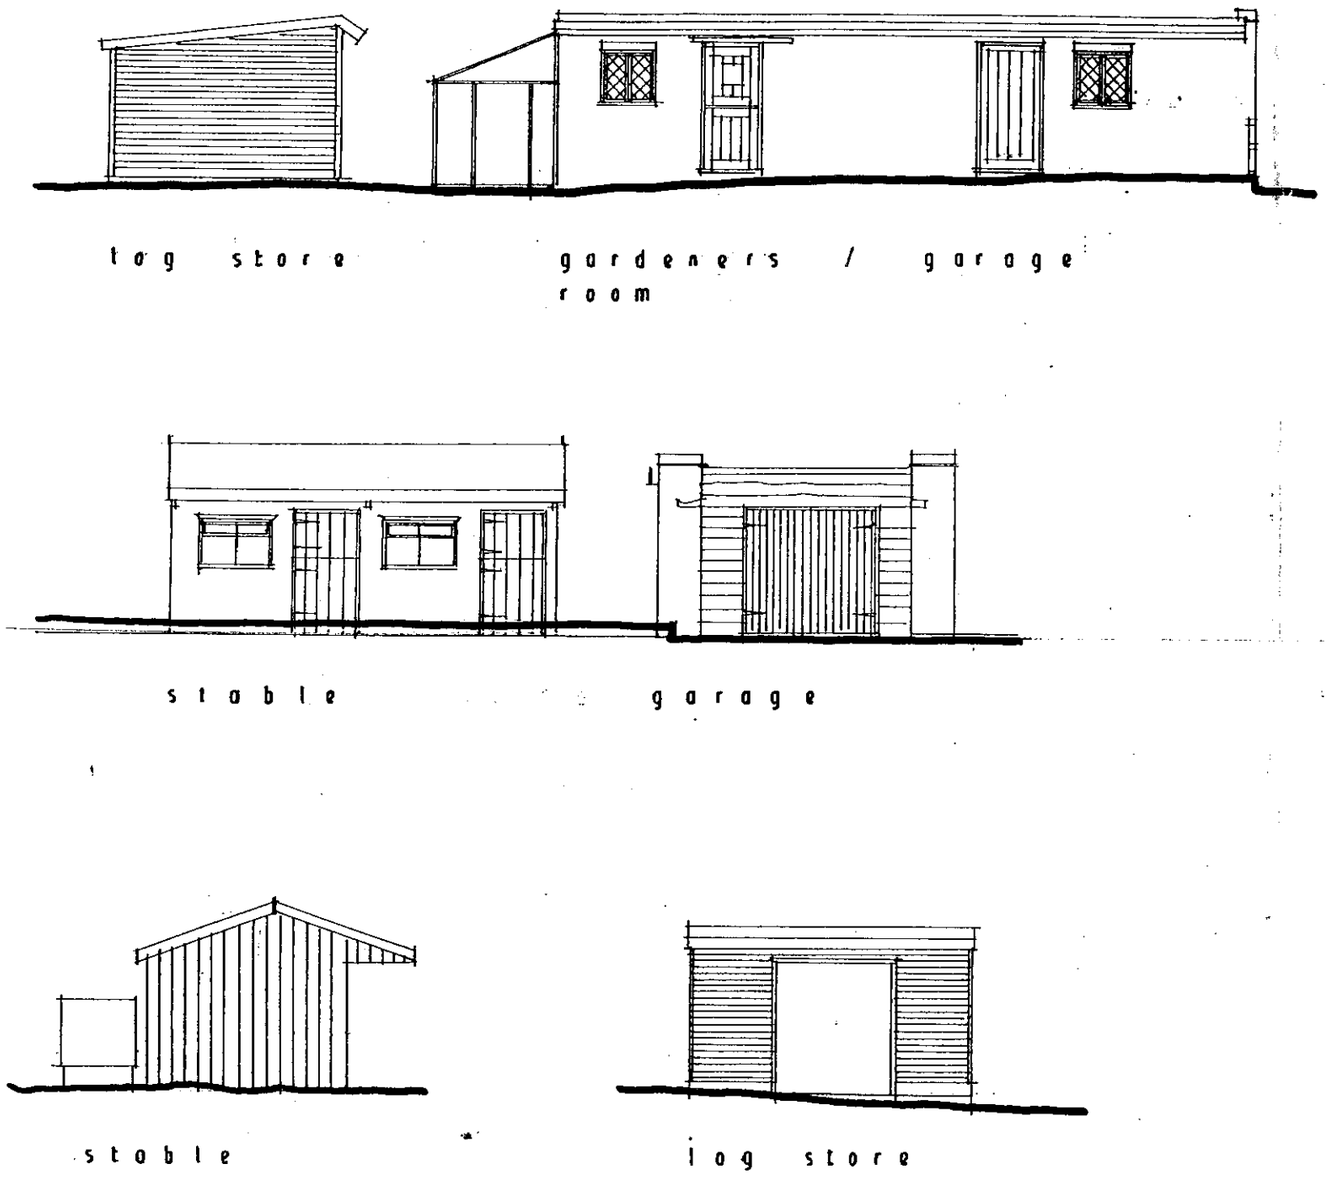

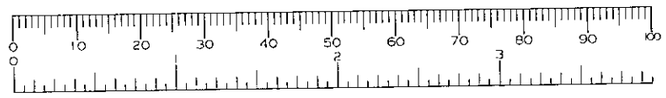

JEANNE BONE

ARCHAID

KEEPERS COTTAGE
WARGRAVE

EXISTING ELEVATIONS
TO GARAGE/STABLE.

APR'00 1-100 02.

03.MAY2000* 1437

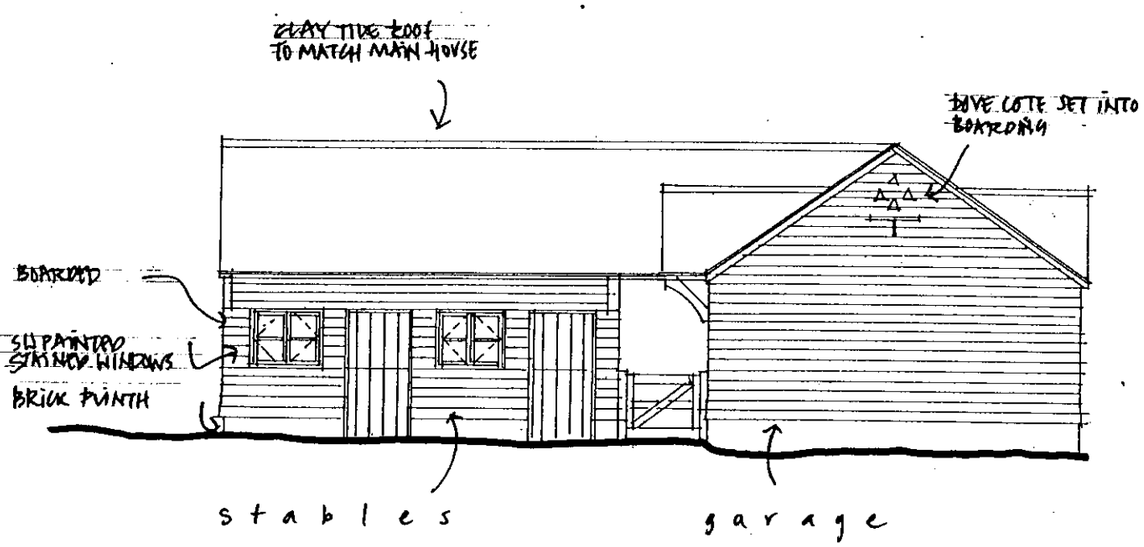

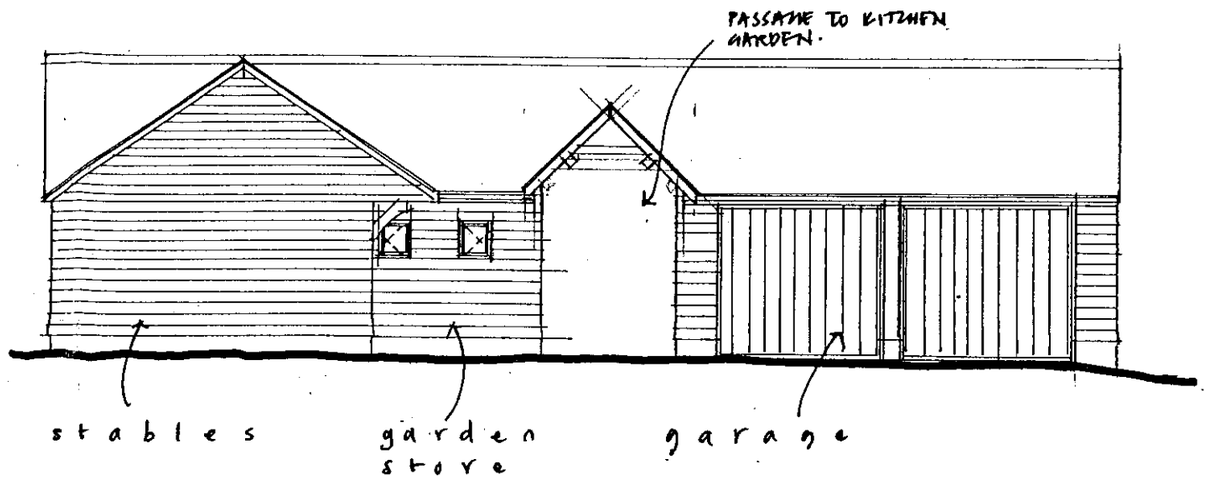

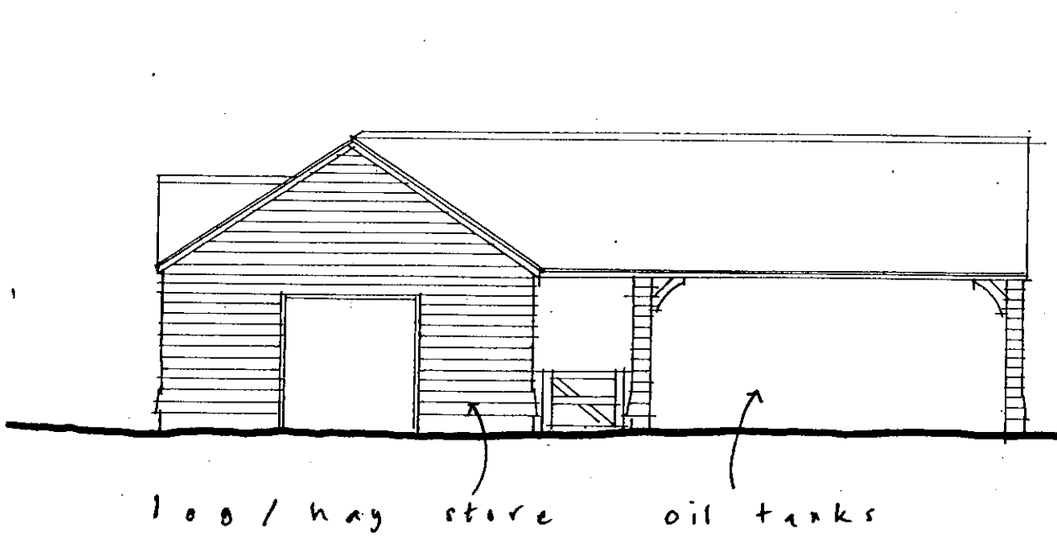

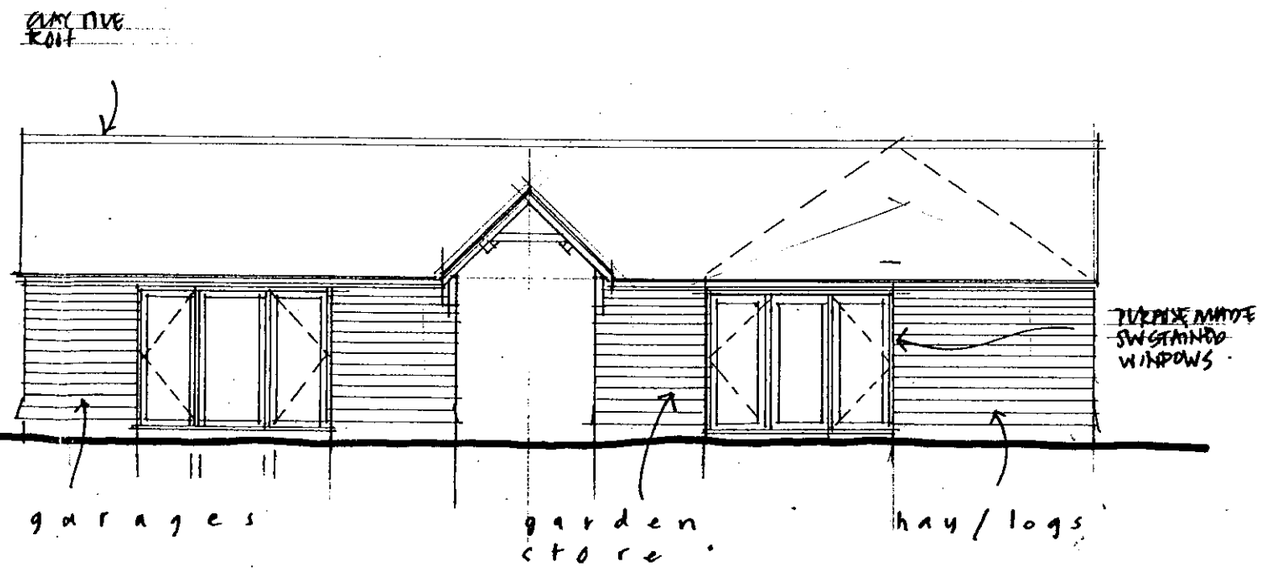

proposed elevations

JEANNE BONE

ARCHAID

KEEPERS COTTAGE
WARGRAVE

PROPOSED GARAGES /
STABLES / STORES - ELEVATION

APR '00 1-100 04.

03.MAY2000* 1437

drive

drive

REMOVE EXISTING FLOWER BED LAY TO DRIVEWAY.

PROPOSED NEW GARAGE / STORE / STABLES TO REPLACE EXISTING

NEW KERB/RAISED FLOWER BED

double garage

gardeners store

log/hay store

stable

stable

oil tank

NEW PATHS.

kitchen garden

greenhouse

proposed plan

JEANNE BONE

ARCHAID

KEEPERS COTTAGE WARMLEAVE

PROPOSED OUTBUILDINGS / STABLES / STORES - PLANS

APR' 00 1-100 03.

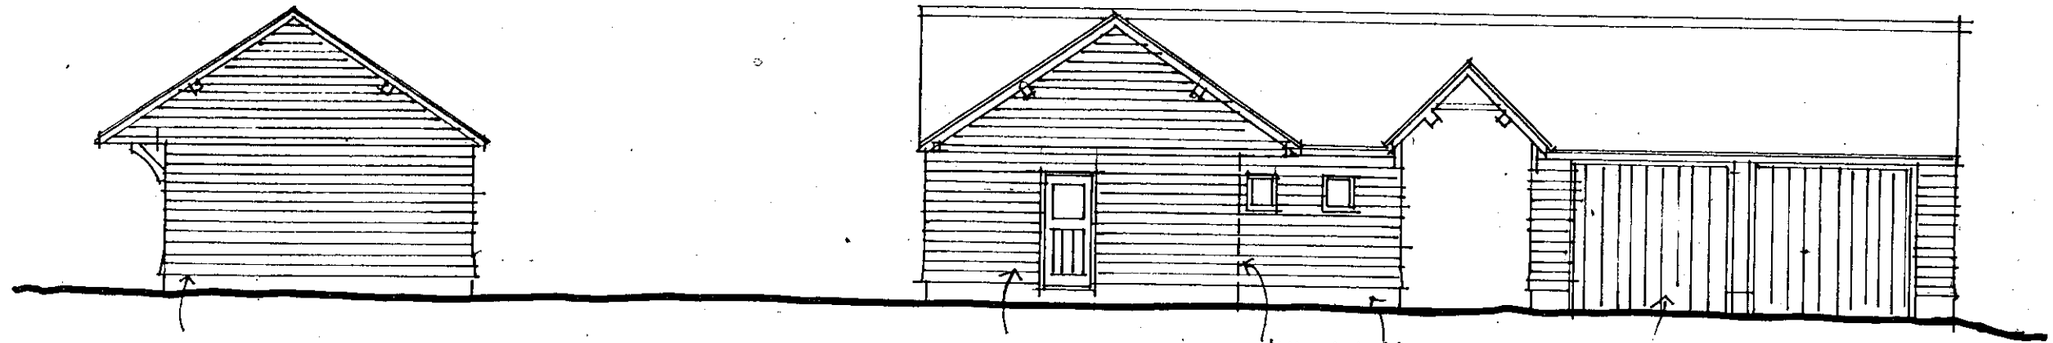

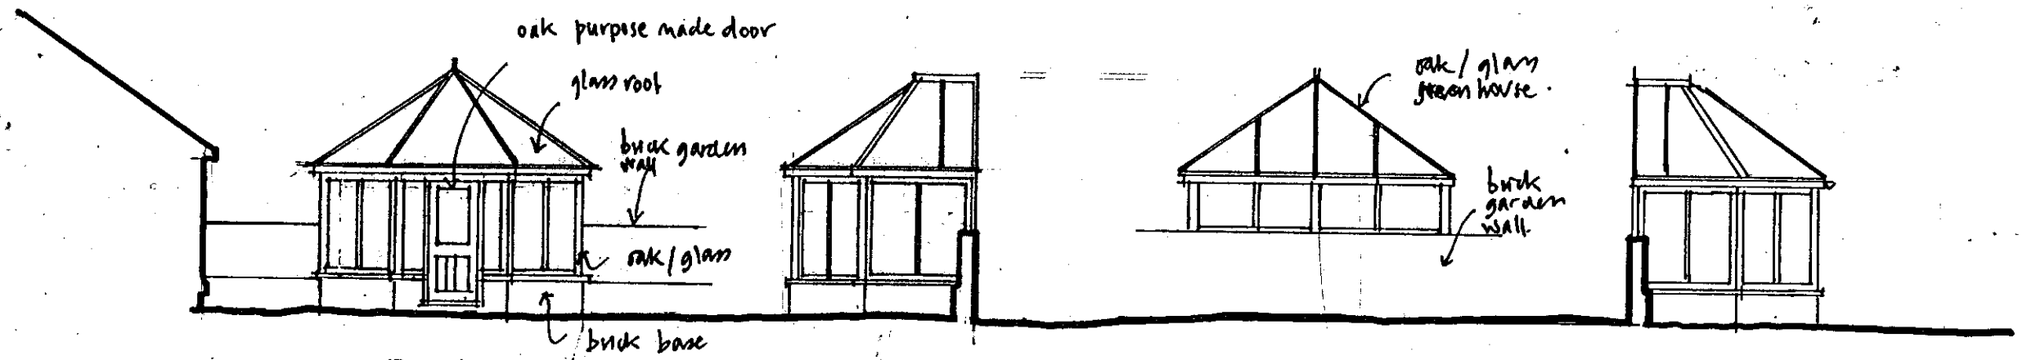

JEANNE BONE

ARCHAID

KEEPERS COTTAGE
WARGRAVE

PROPOSED ELEVATIONS
GREENHOUSE, LOG STORE, STABLE

MAY '00 1-100 05.

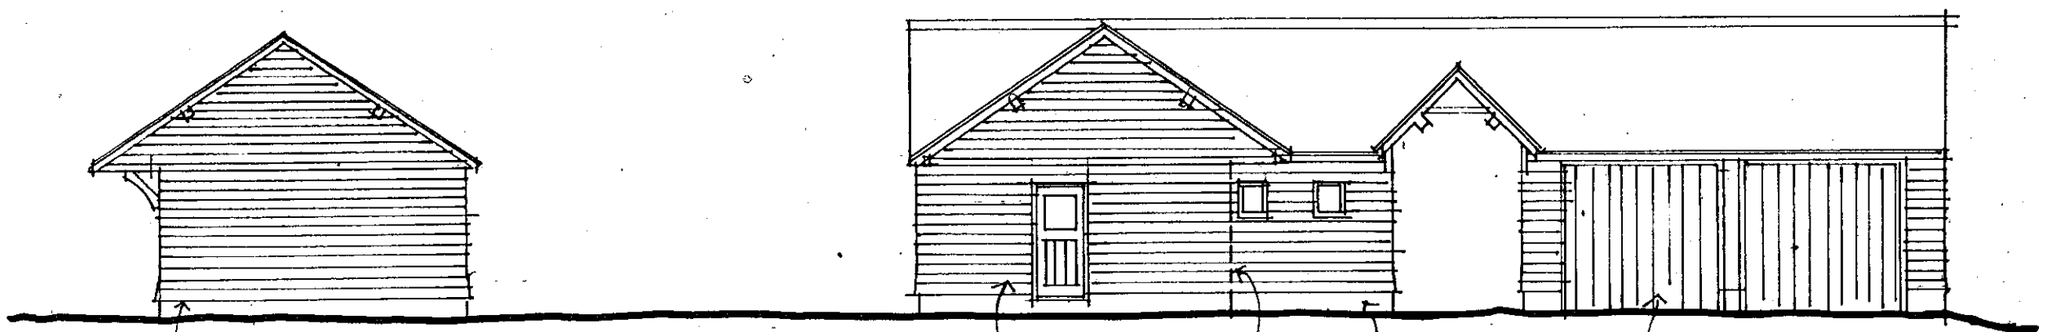

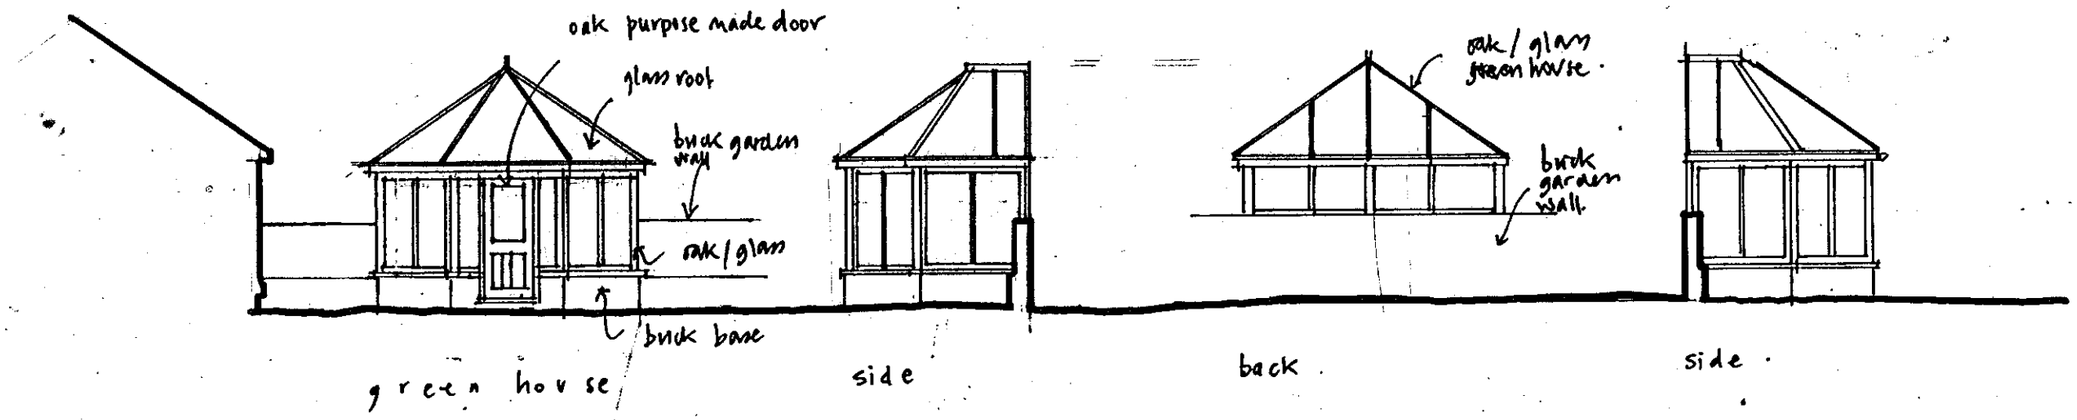

JEANNE BONE

ARCHAID.

KEEPERS COTTAGE
WARCRAVE

PROPOSED ELEVATIONS
GREENHOUSE, LOG STORE,
STABLE

MAY '00 1-100 05.

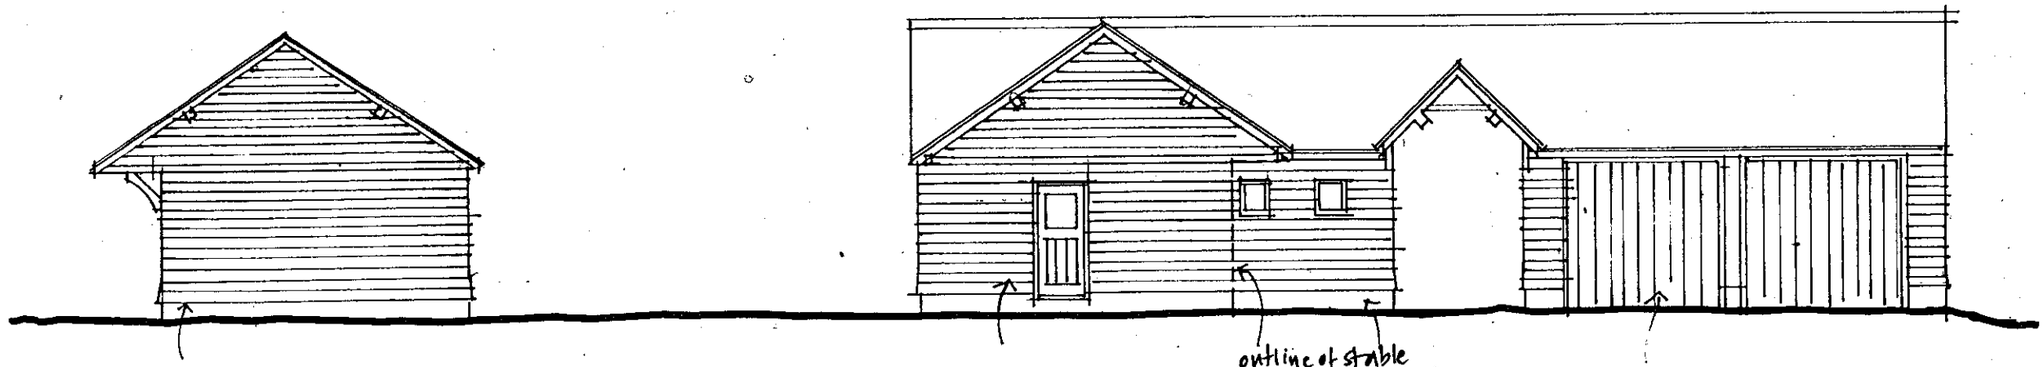

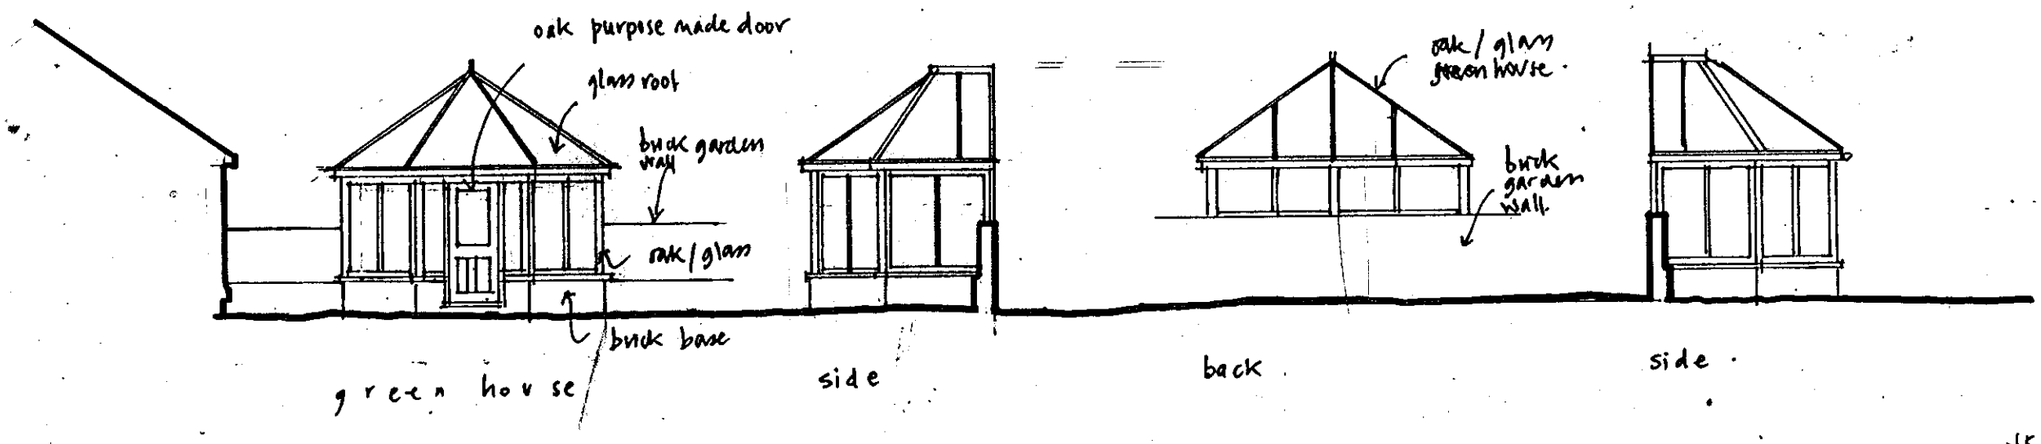

JEANNE BONE

ARCHAID

KEEPERS COTTAGE
WARGRAVE

PROPOSED ELEVATIONS
GREENHOUSE, LOG STORE,
STABLE

MAY '00 1-100 05.

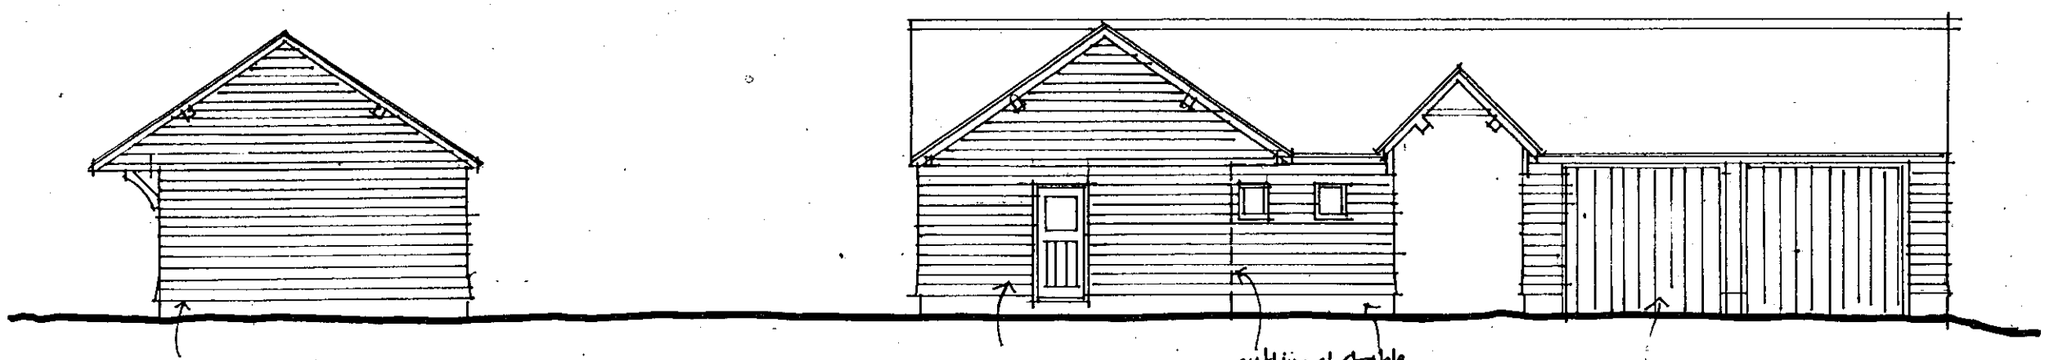

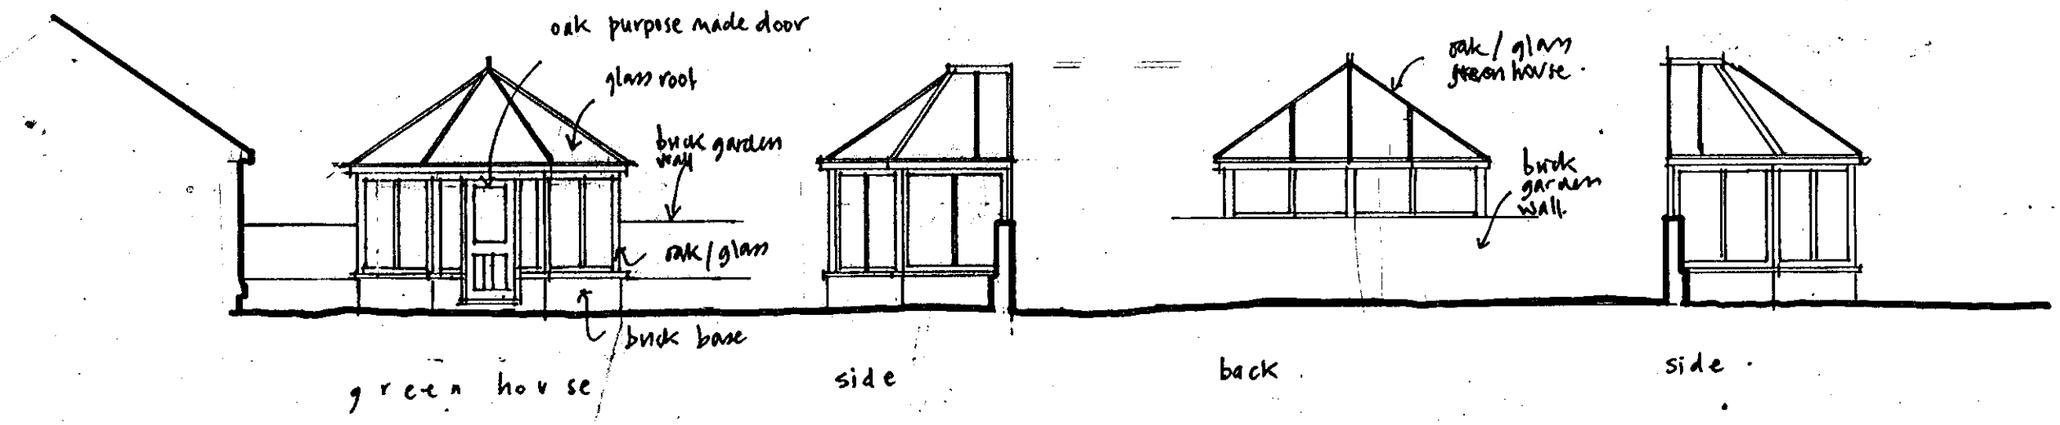

JEANNE BONE

ARCHAID

KEEPERS COTTAGE
WARGRAVE

PROPOSED ELEVATIONS
GREENHOUSE, LOG STORE,
STABLE

MAY '00 1-100 05.



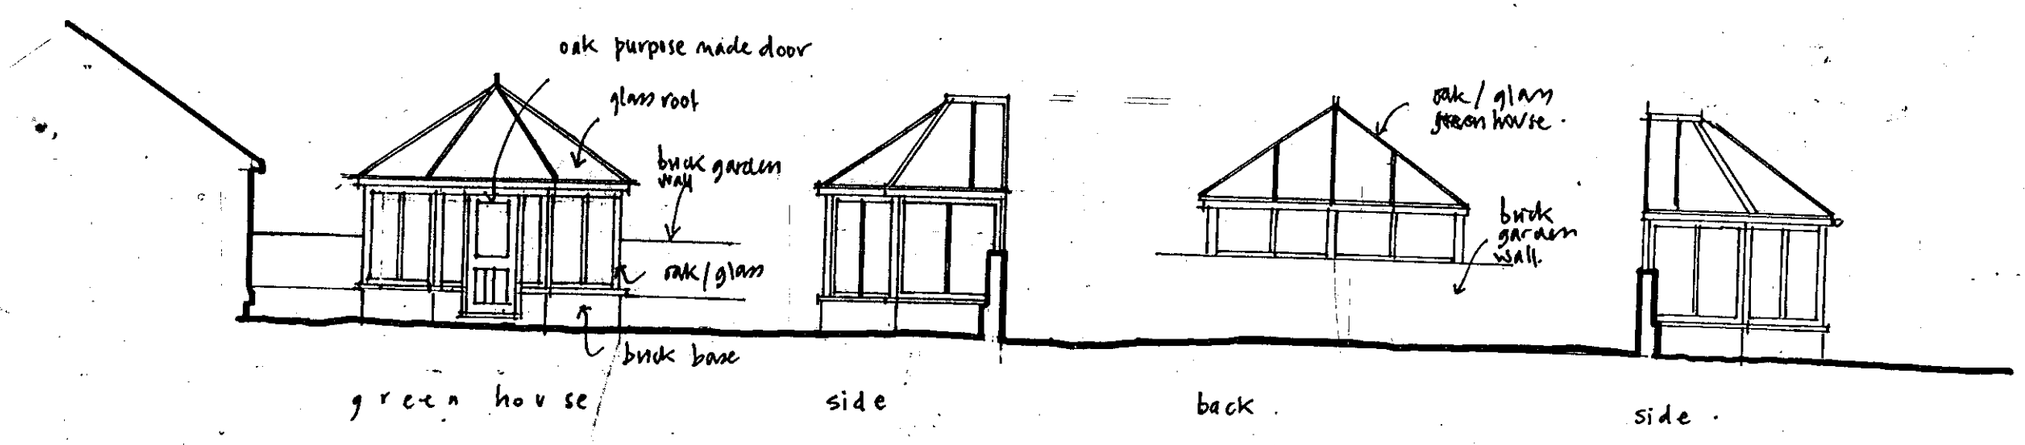

JEANNE BONE

ARCHAID

KEEPERS COTTAGE
WARGRAVE

PROPOSED ELEVATIONS
GREENHOUSE, LOG STORE,
STABLE

MAY '00 1-100 05.

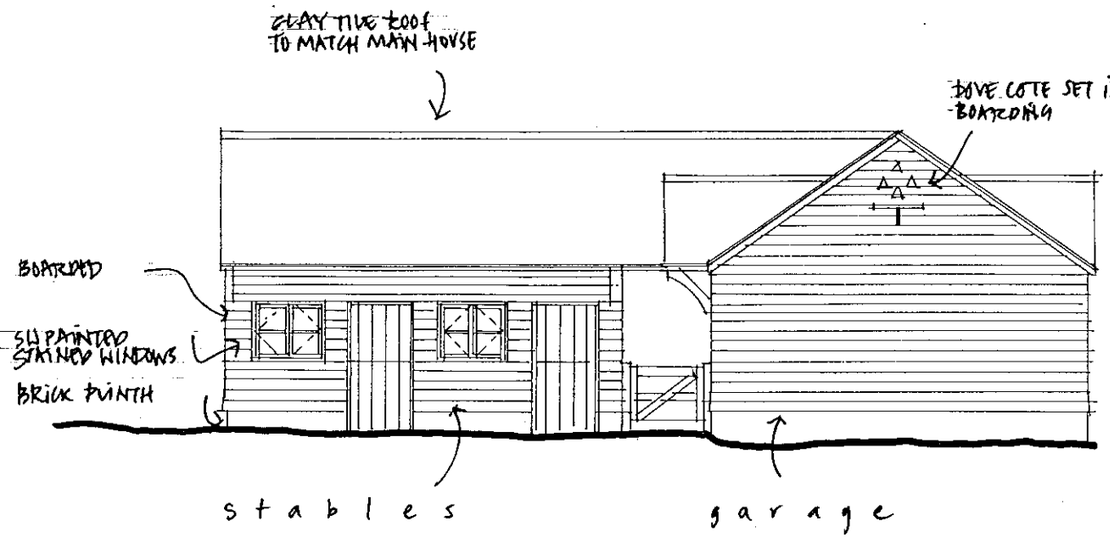

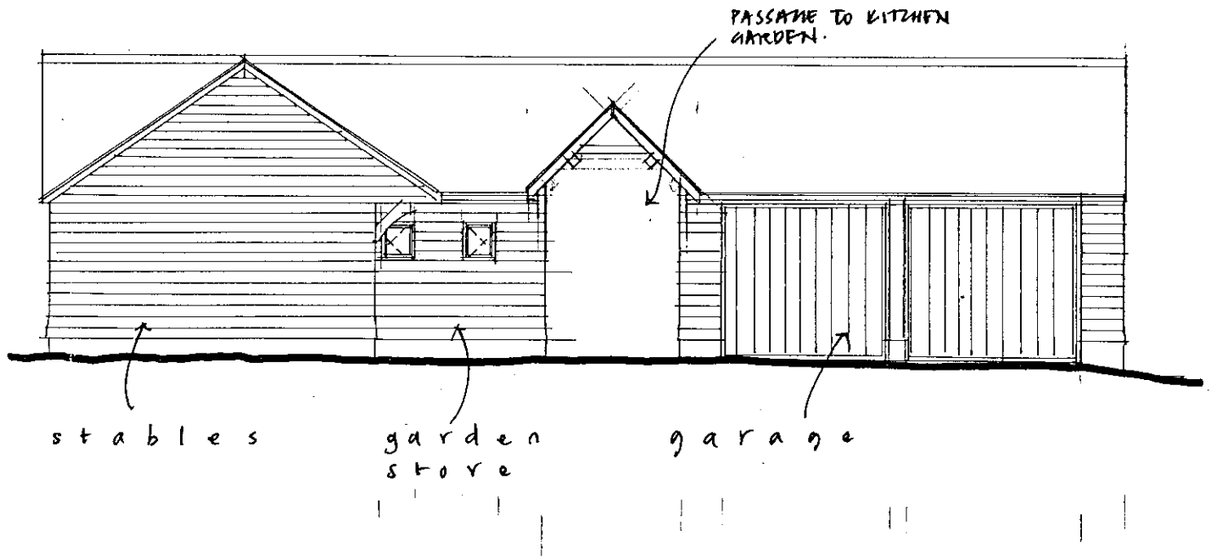

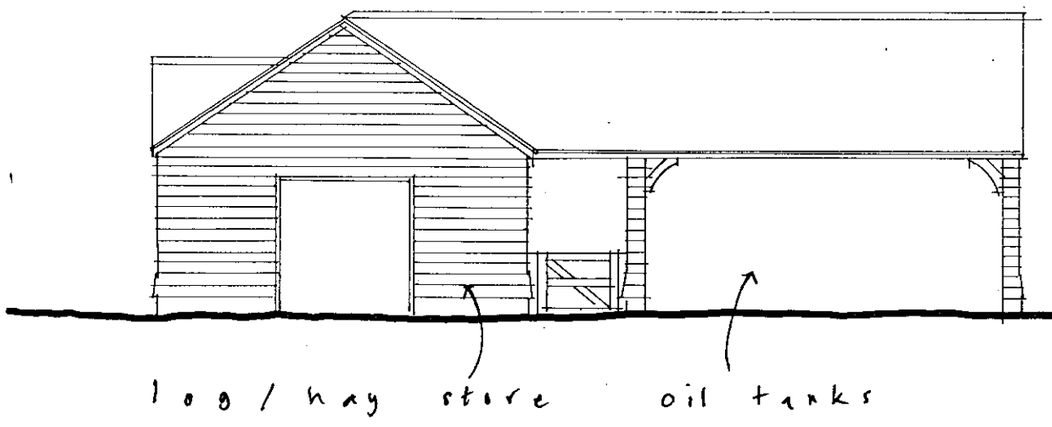

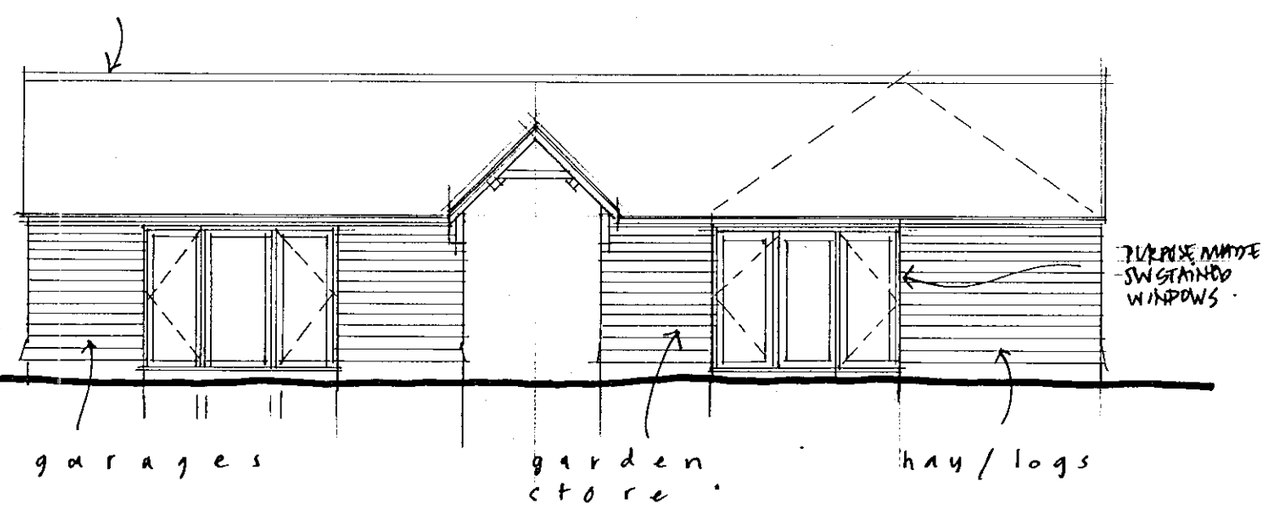

proposed elevations

JEANNE BONE

ARCHAID

KEEPERS COTTAGE
WARLINGHAM

PROPOSED GARAGES / STABLES / STORES - ELEVATIONS

APR '00 1-100 04.

03

MAY2000* 1457

drive

drive

REMOVE EXISTING FLOWER BED LAY TO DRIVEWAY.

PROPOSED NEW GARAGE / STORE / STABLES TO REPLACE EXISTING

NEW KERB/KND FLOWER BED

double garage

gardeners store

log/hay store

stable

stable

oil tank

NEW PATHS.

kitchen garden

greenhouse

proposed plan

03 MAY 2000* 1457

JEANNE BONE

ARCHAID

KEEPERS COTTAGE WARGRAVE

PROPOSED GARAGE/ STABLES/STORES - PLANS.

DEC'00 1-100 03.

Additional Plans

24 MAY 2000

F/2000/1437

NL

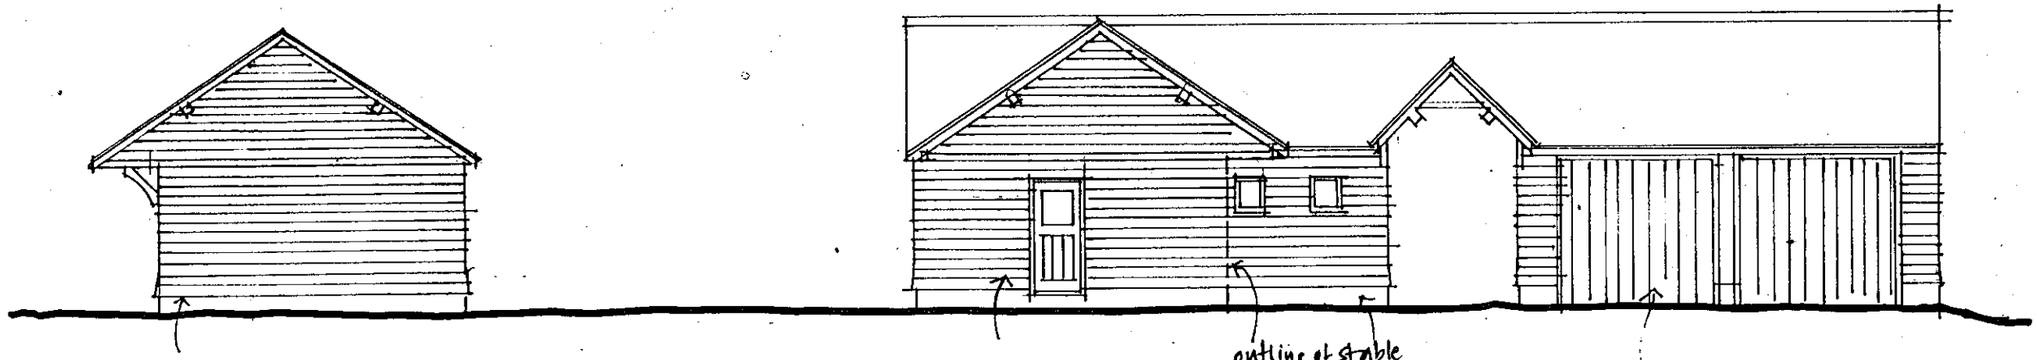

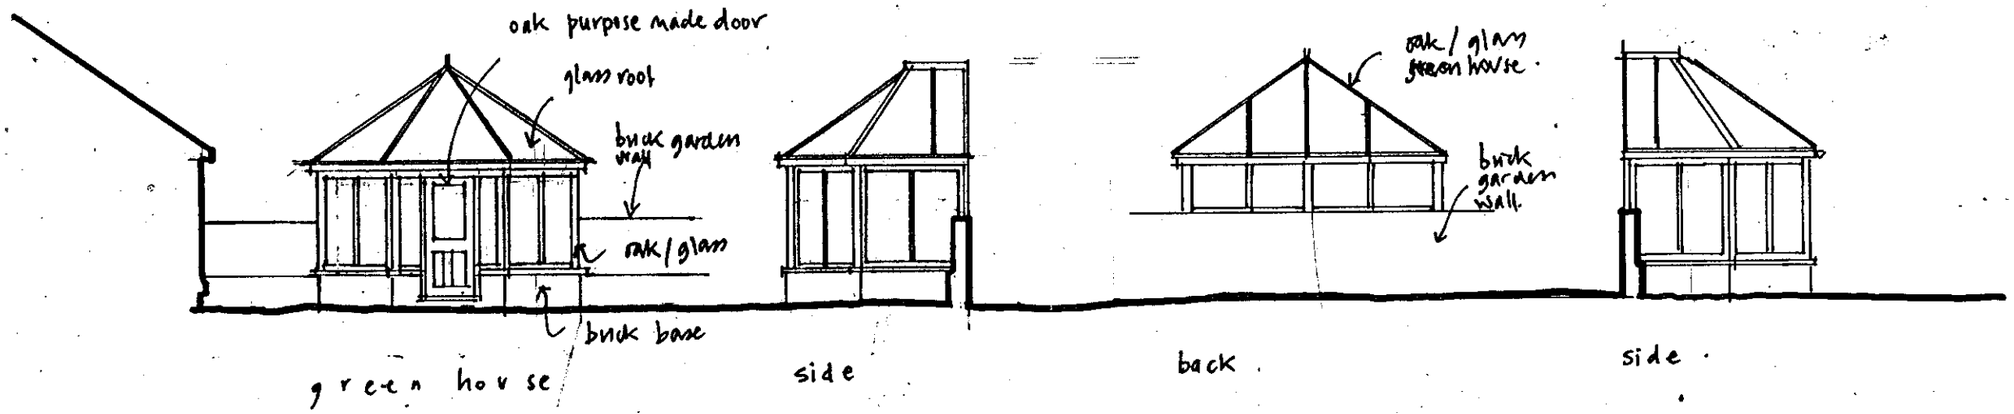

JEANNE BONE
ARCHAID

KEEPERS COTTAGE
WARGRAVE

PROPOSED ELEVATIONS
GREENHOUSE, LOG STORE, STABLE

MAY '00 1-100 05.

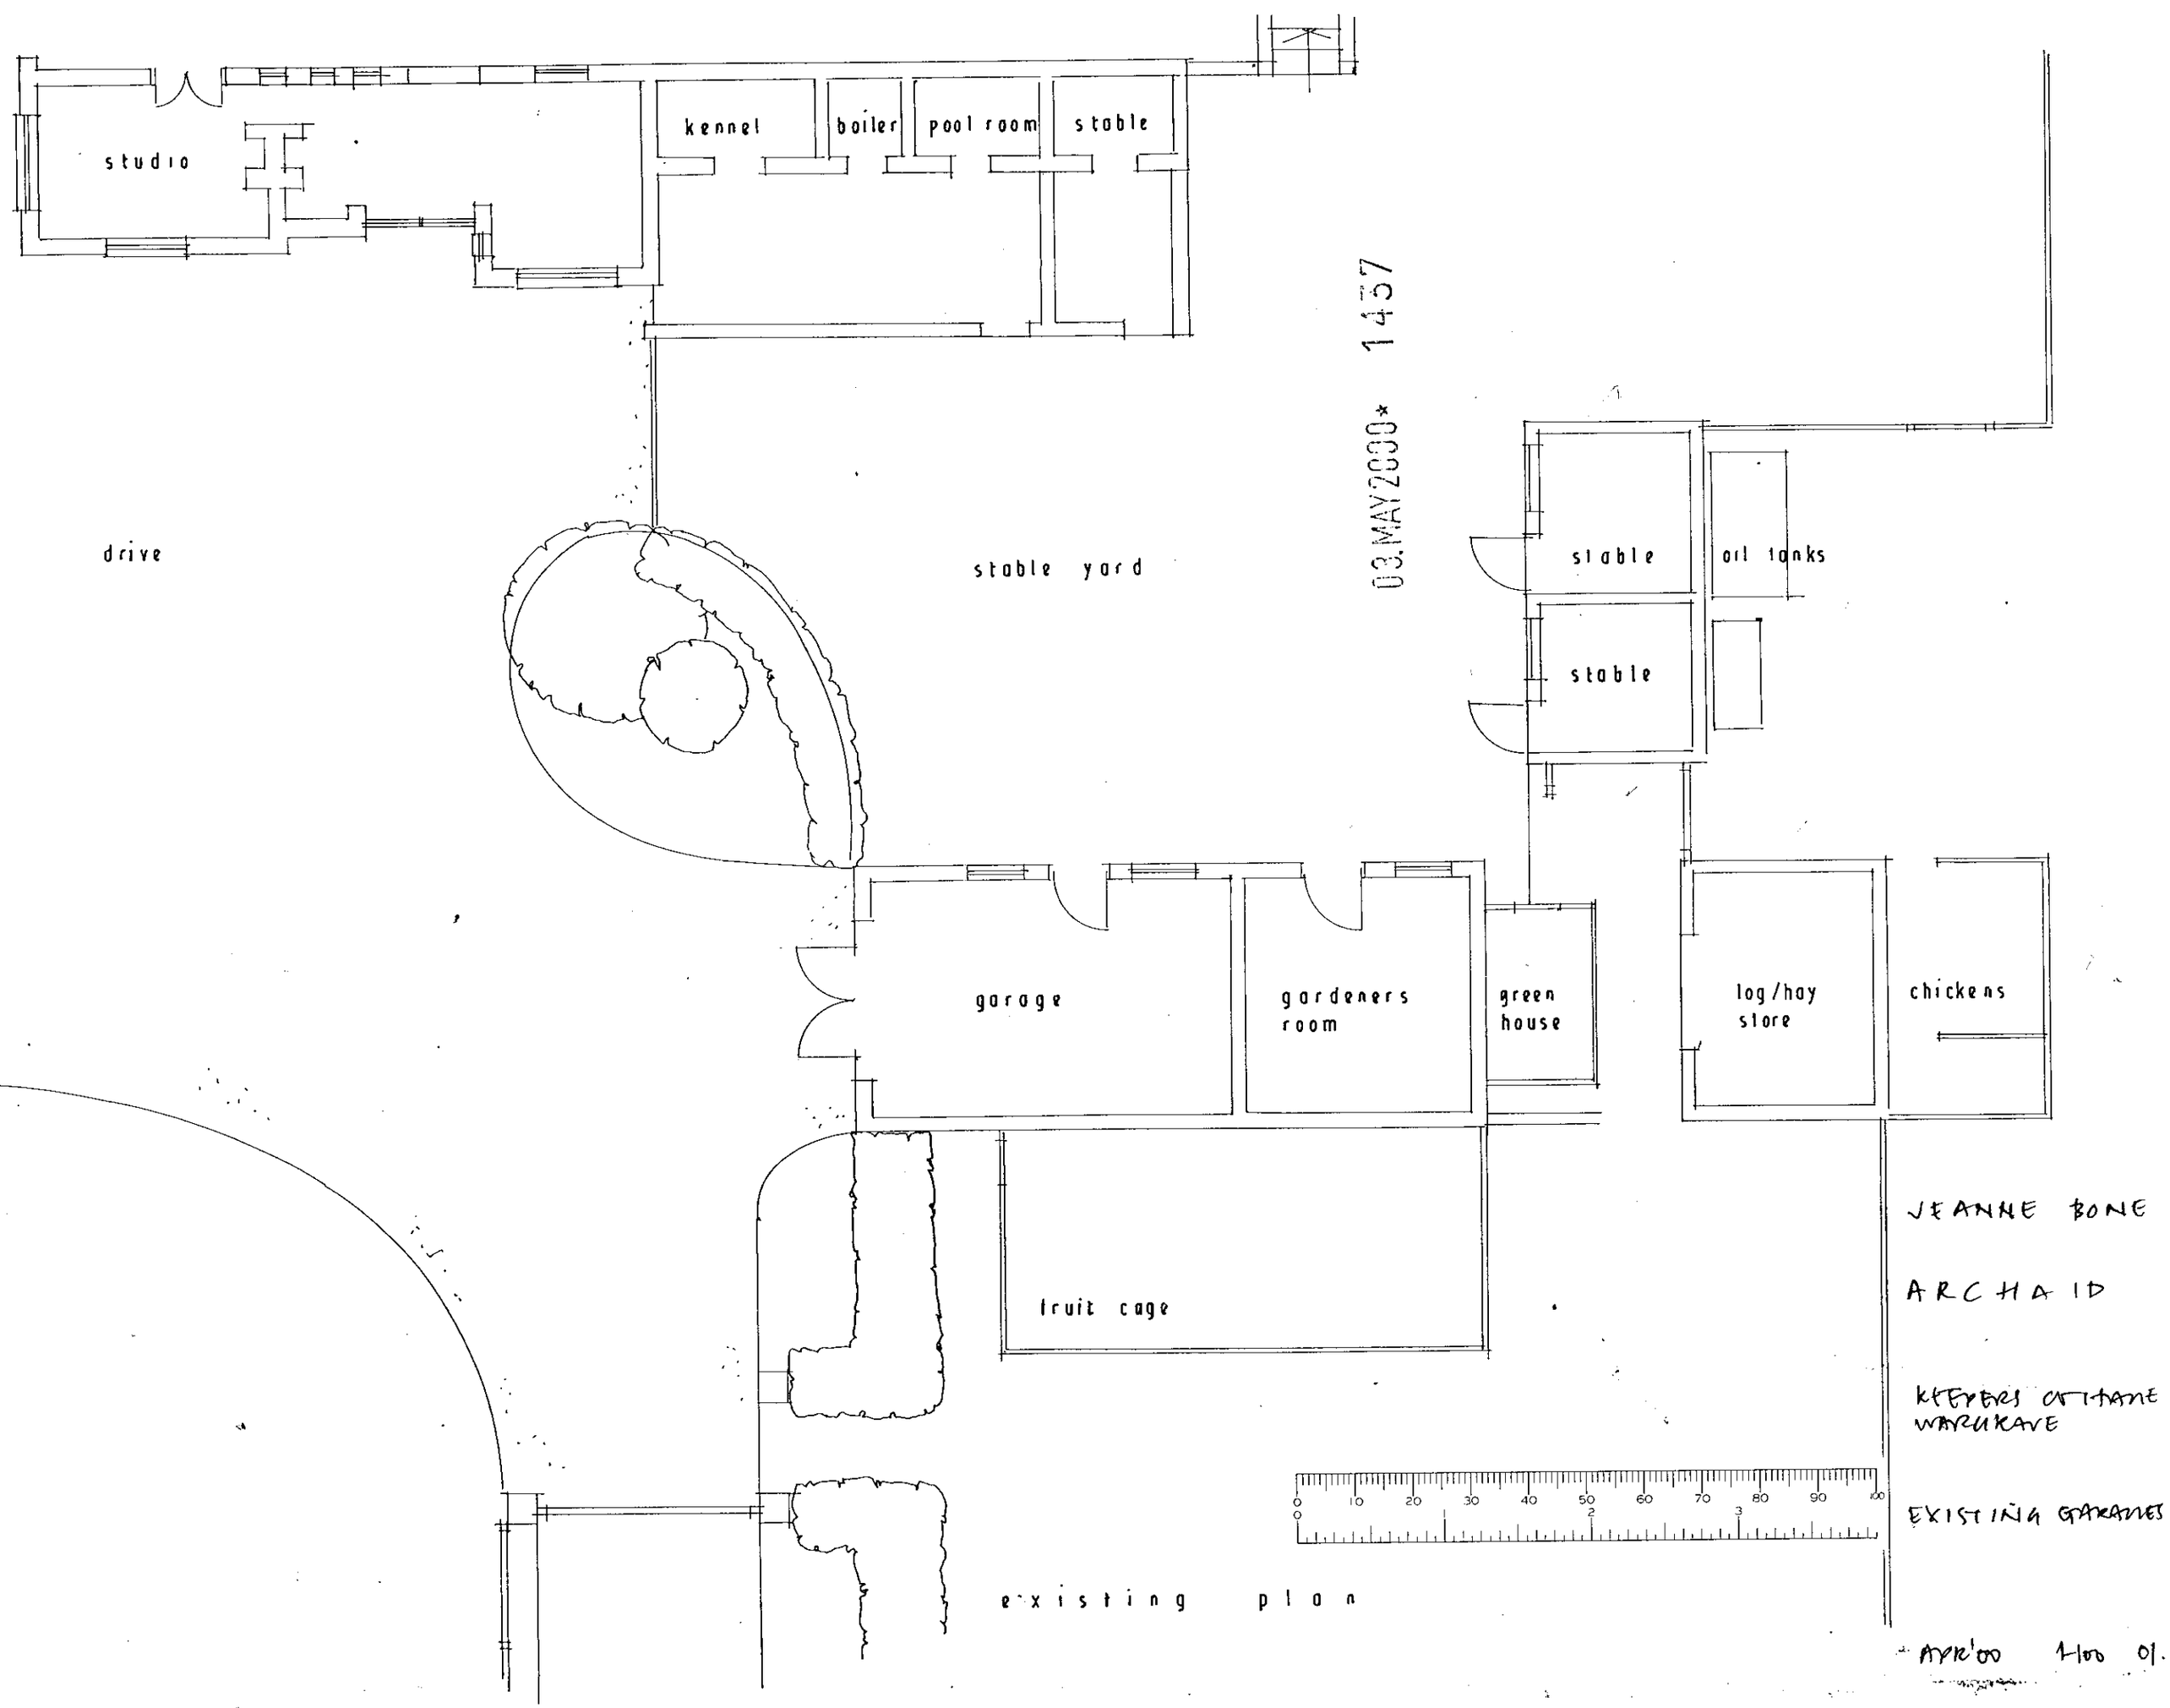

03.MAY2000* 1457

JEANNE BONE

ARCHAID

KEEPERS COTTAGE WAREHAVE

EXISTING GARAGES

existing plan

APR'00 1:100 01.

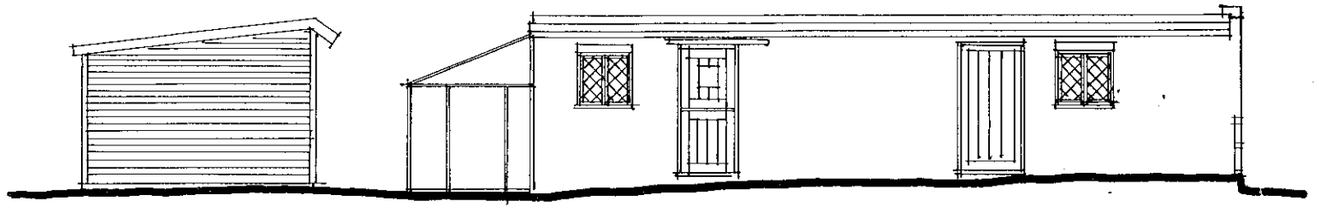

log store

gardeners / garage room

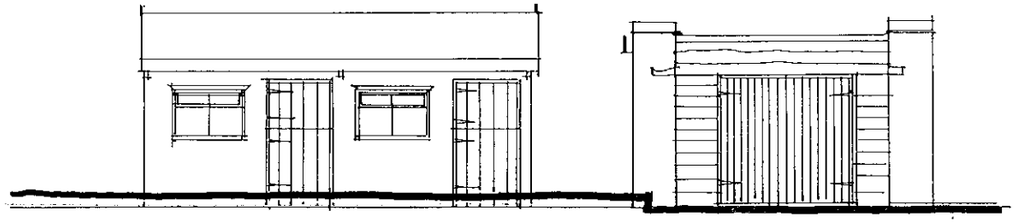

stable

garage

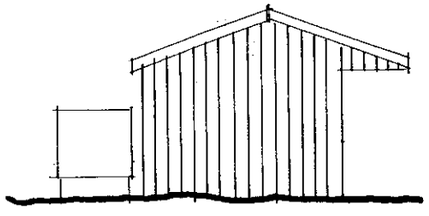

stable

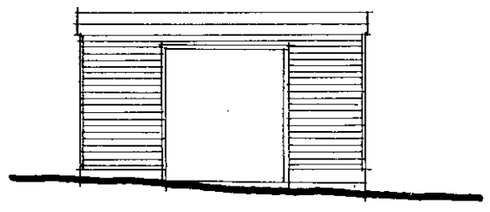

log store

existing elevations

03 MAY 2000 1437



JEANNE BONE

ARCHAID

BETWEEN COTTAGE WARGRAVE

EXISTING ELEVATIONS TO GARAGE/STABLES.

APR'00 1-100 02.

PROPOSED SIDE/REAR ELEVATION

PROPOSED FRONT ELEVATION

PROPOSED REAR ELEVATION

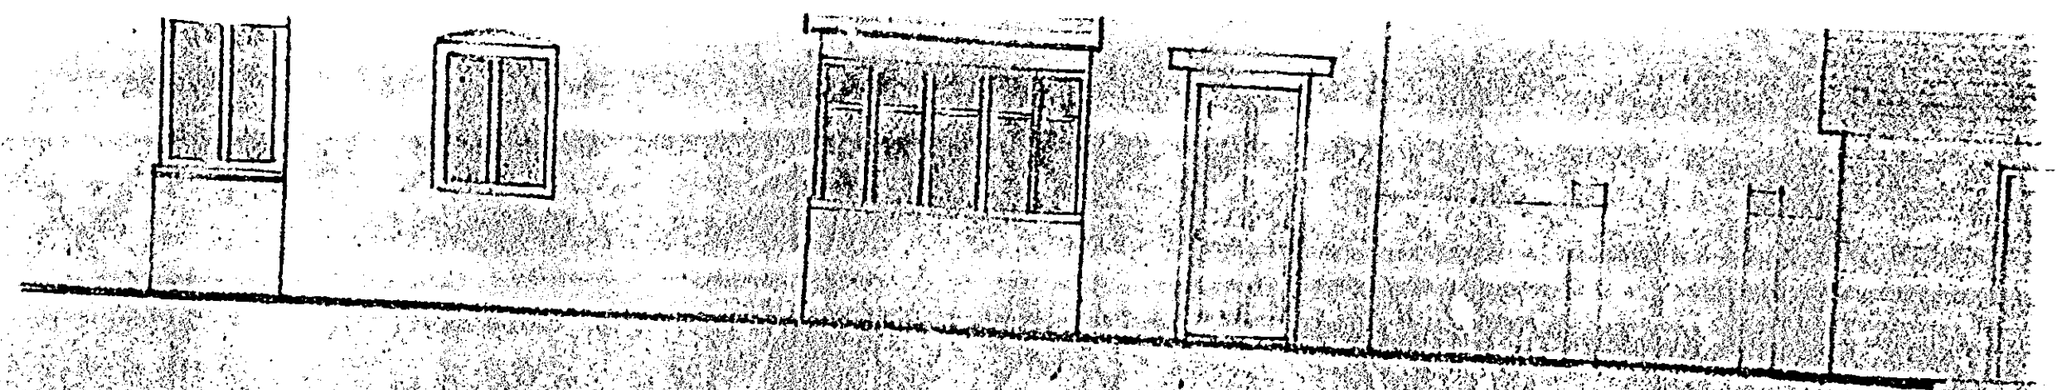

EXISTING FRONT ELEVATION



PROPOSED FRONT ELEVATION

PLANNING SERVICES	HPT
POL	TLS
DC	CNF
APP	
CS	
02 AUG 2000	
COPIES TO:	ACK:
	FILE:

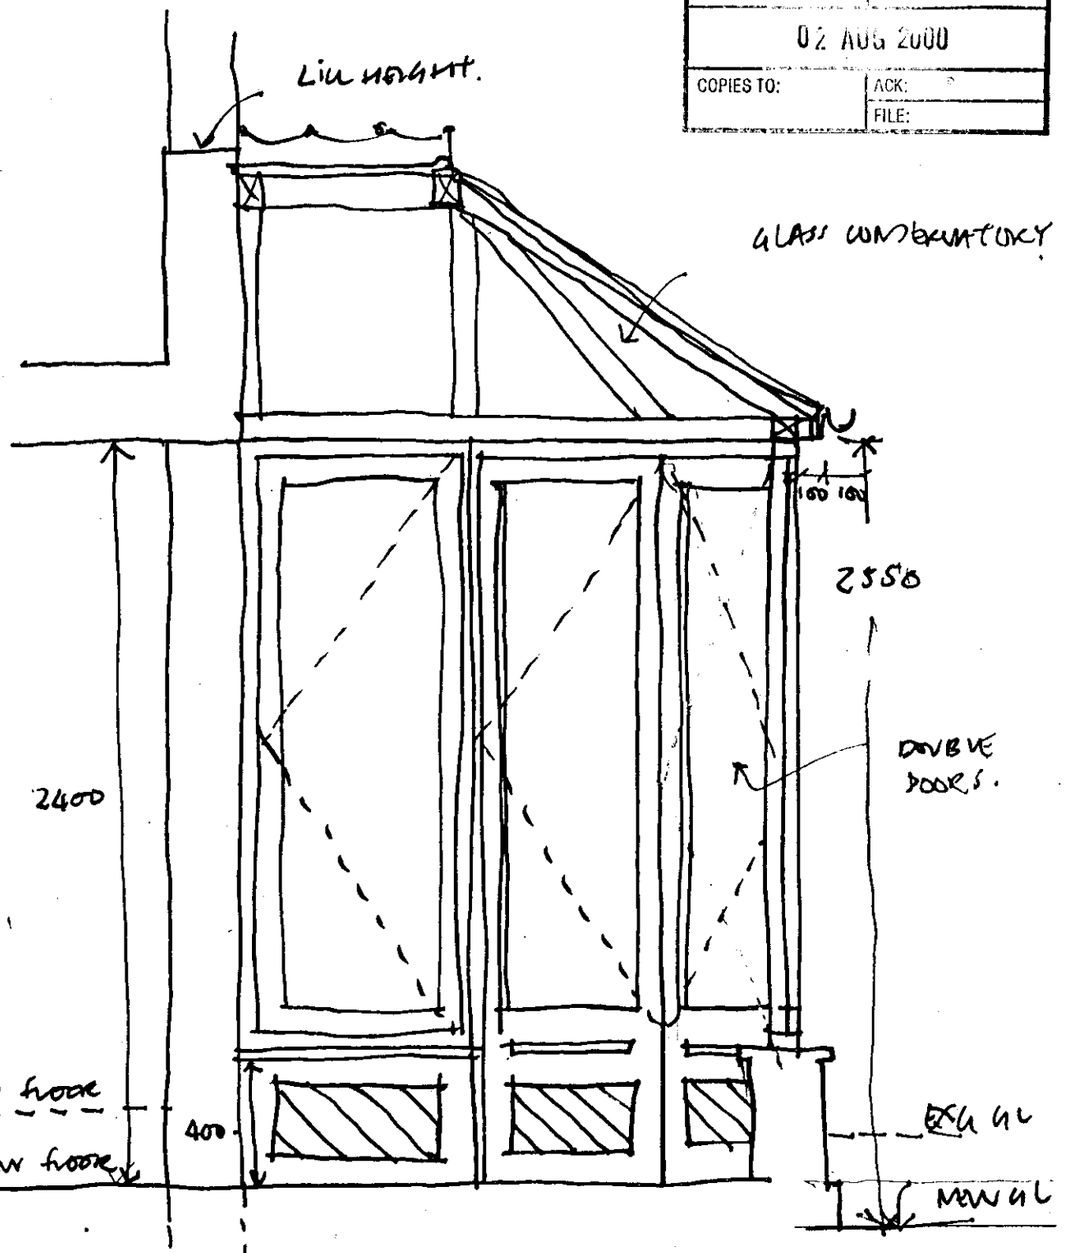

SECTION THRO' CONSERVATORY @ 1-20.
KEEPERS COTTAGE, WARCLIFFE.

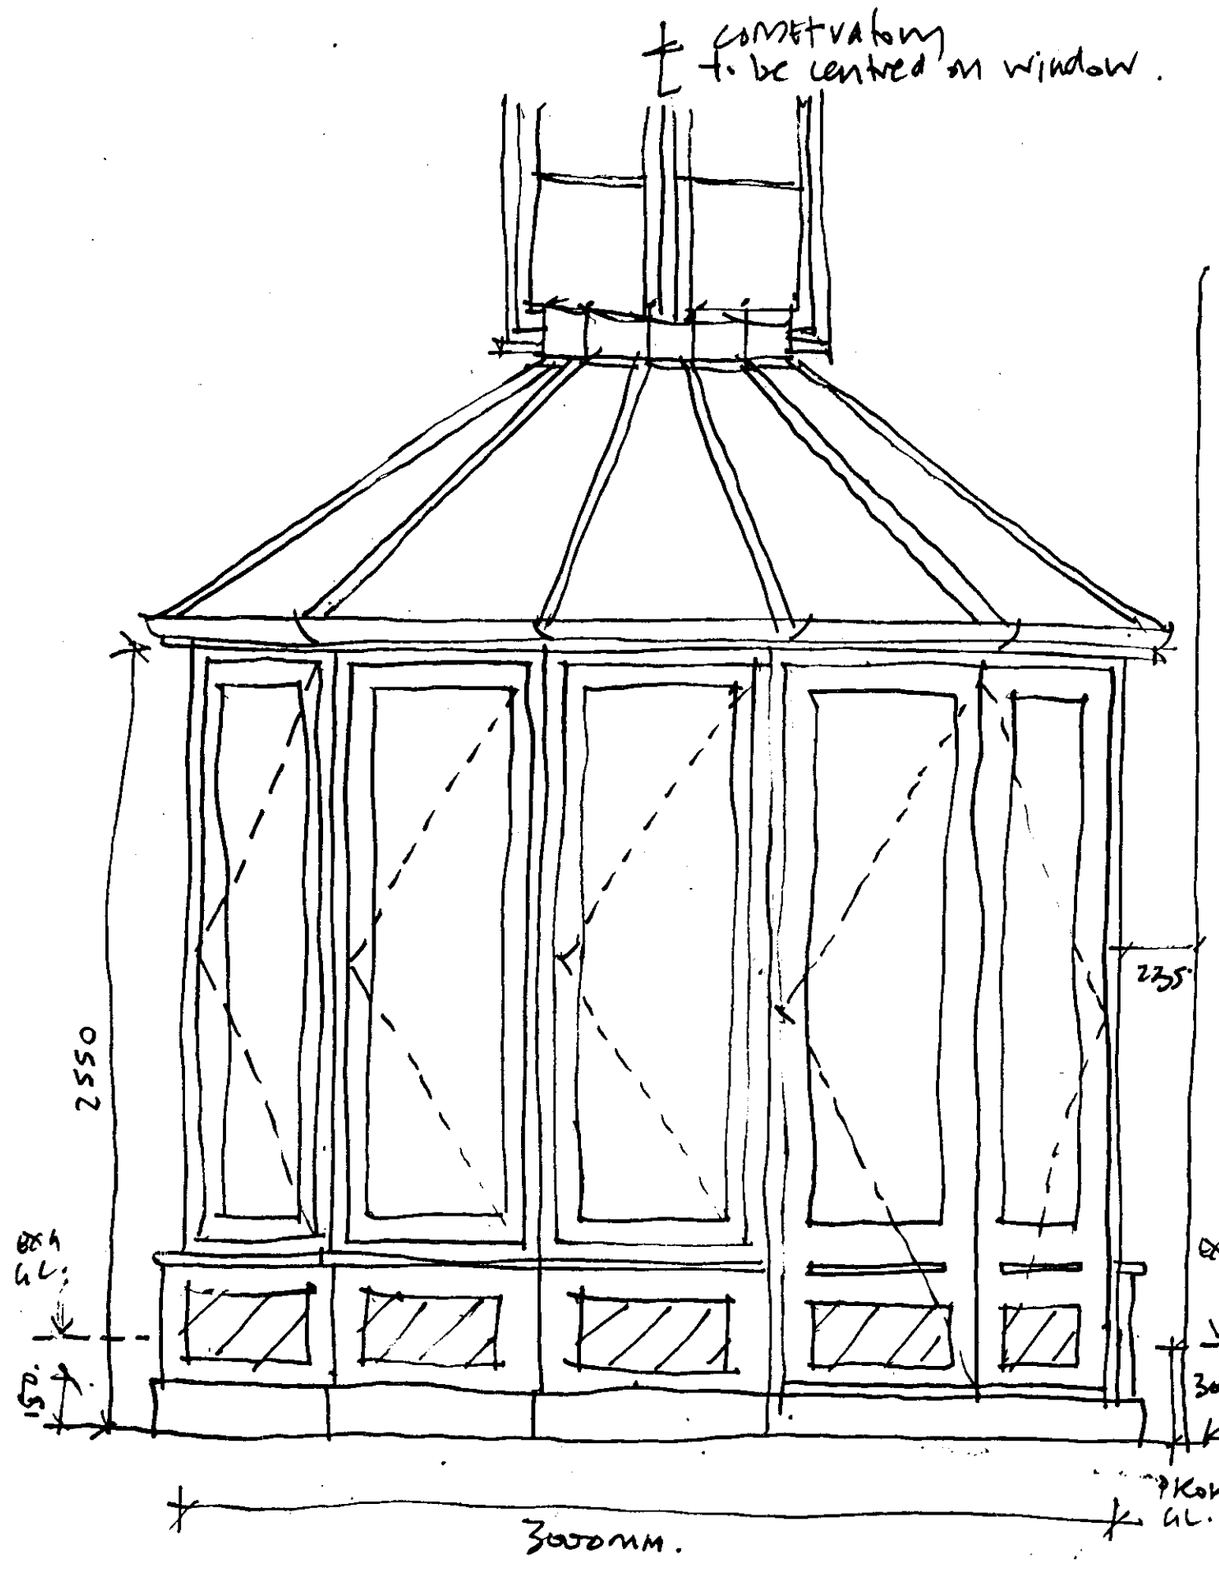

FRONT ELEVATION TO CONSERVATORY.
KEEPERS COTTAGE, WARCLIFFE.

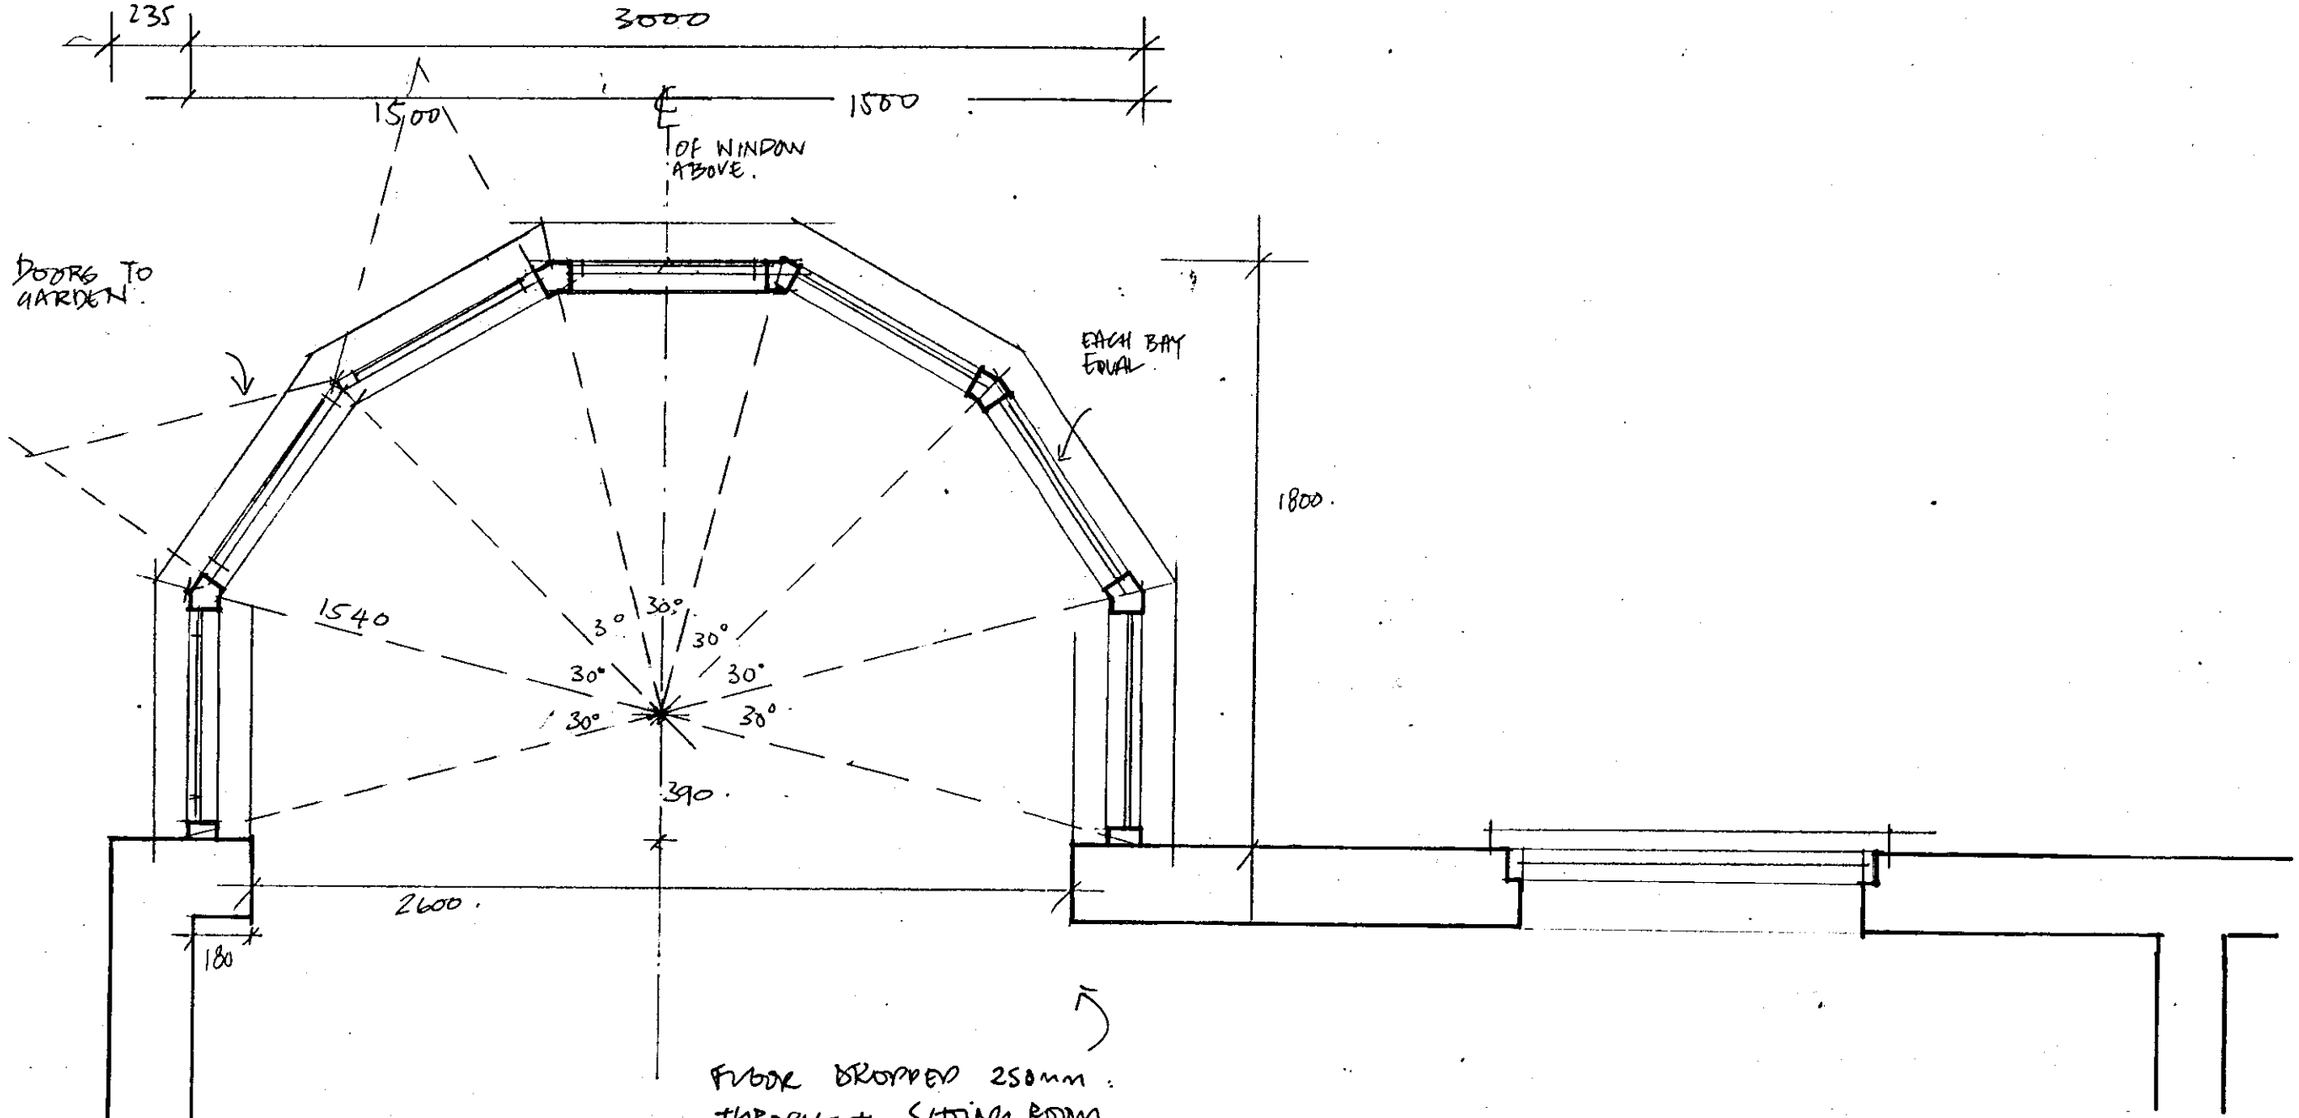

PROPOSED GLAZED CONSERVATORY PLAN.
KEEPERS COTTAGE, WARGRAVE @ 1-20.

PLANNING SERVICES	HPT
POL	PLS
DC	ENF
APP	
CS	
02 AUG 2000	
COPIES TO:	ACK:
	FILE:

