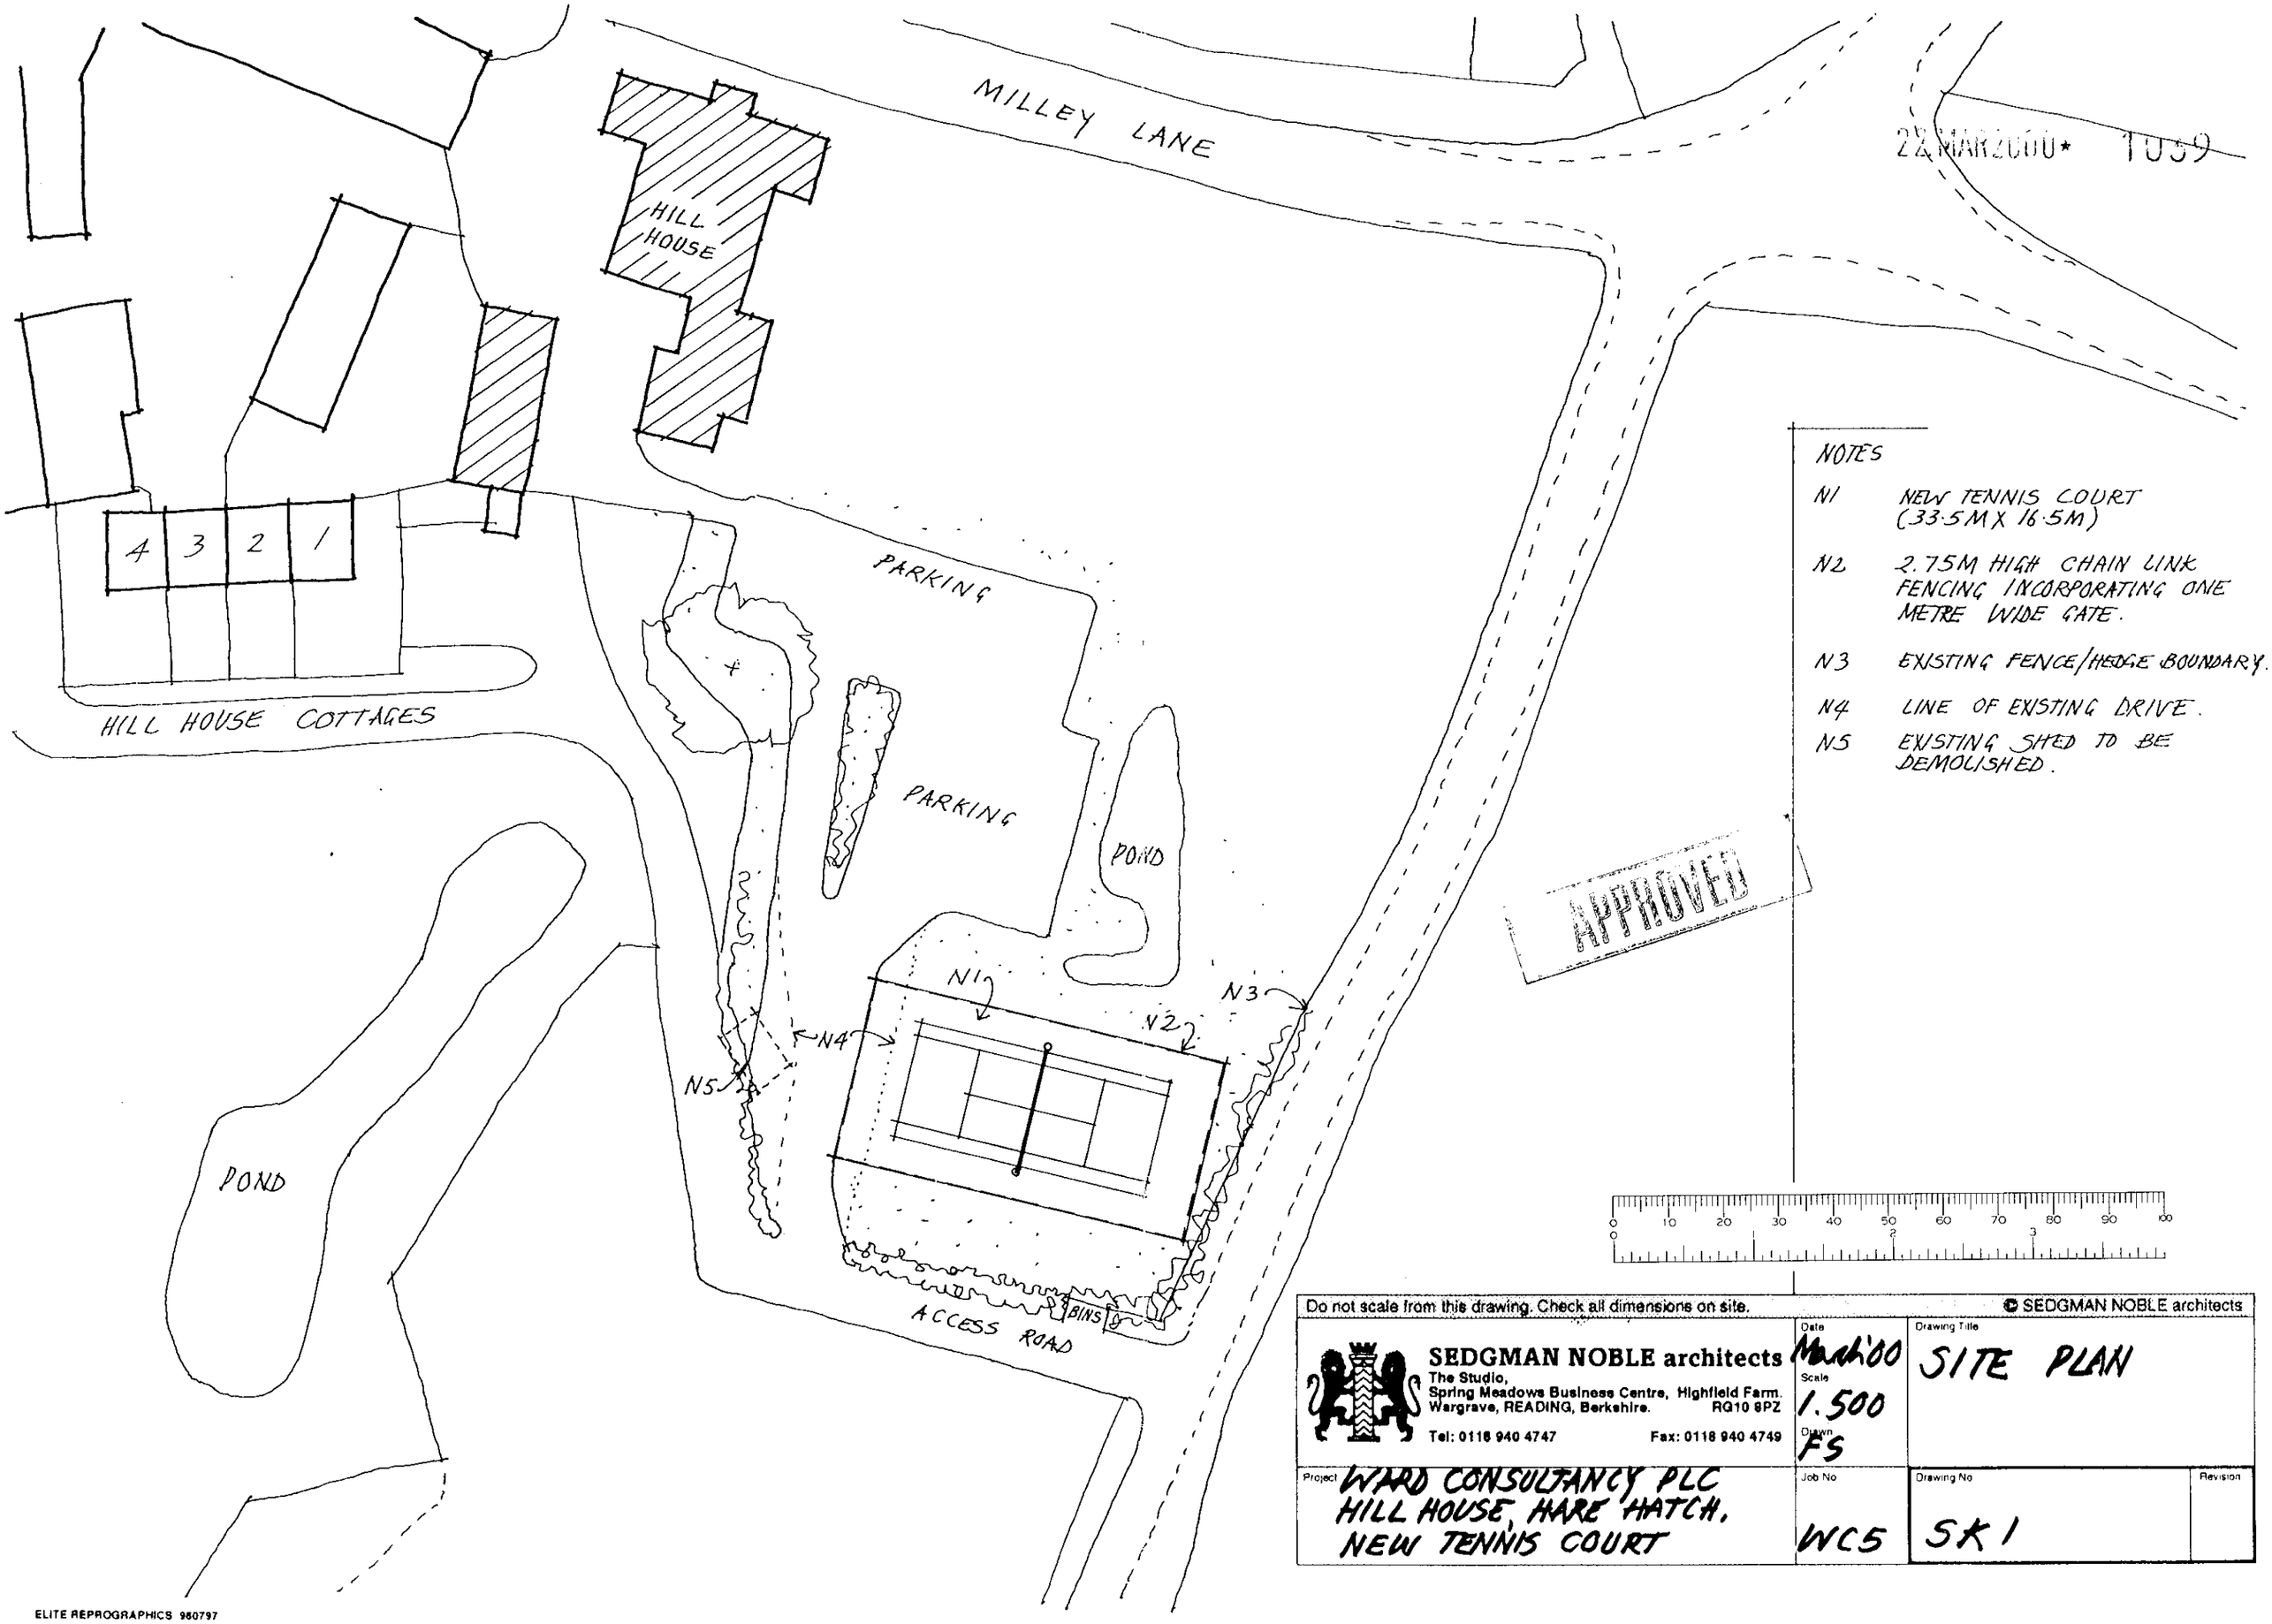

22 MAR 2000* 1059

NOTES

N1 NEW TENNIS COURT (33.5M X 16.5M)

N2 2.75M HIGH CHAIN LINK FENCING INCORPORATING ONE METRE WIDE GATE.

N3 EXISTING FENCE/HEDGE BOUNDARY.

N4 LINE OF EXISTING DRIVE.

N5 EXISTING SHED TO BE DEMOLISHED.

APPROVED

0 10 20 30 40 50 60 70 80 90 100
0 2 3

Do not scale from this drawing. Check all dimensions on site. © SEDGMAN NOBLE architects

SEDGMAN NOBLE architects
The Studio,
Spring Meadows Business Centre, Highfield Farm.
Wargrave, READING, Berkshire. RG10 8PZ
Tel: 0118 940 4747 Fax: 0118 940 4749

Date March'00
Scale 1.500
Drawn FS

Drawing Title SITE PLAN

Project WARD CONSULTANCY PLC
HILL HOUSE, HARE HATCH.
NEW TENNIS COURT

Job No WC5

Drawing No SK1

Revision

ELITE REPROGRAPHICS 960797