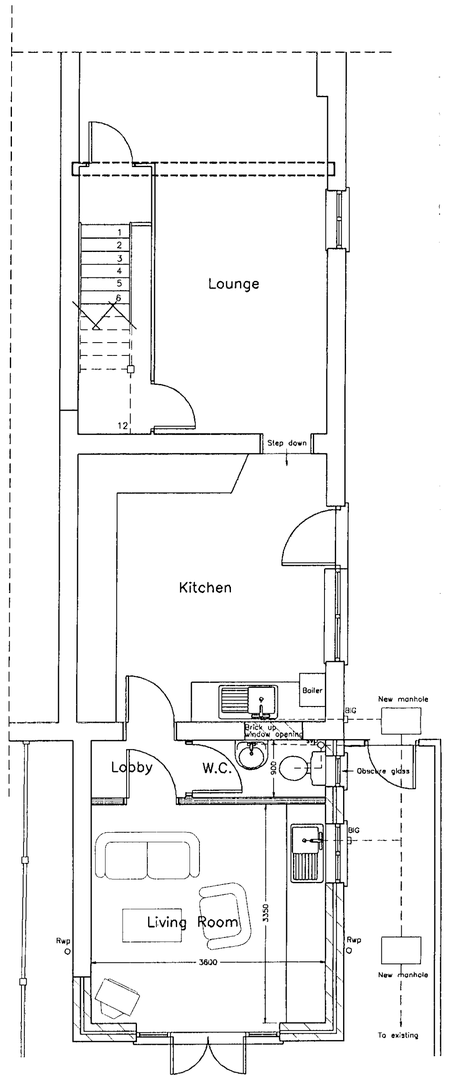

GROUND FLOOR PLAN

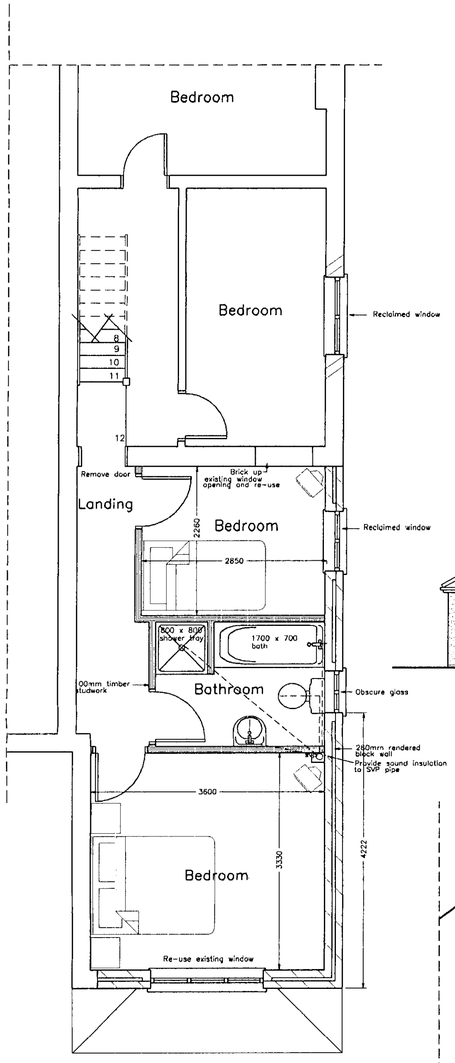

FIRST FLOOR PLAN

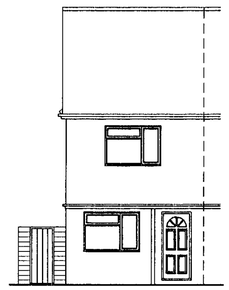

PROPOSED FRONT ELEVATION

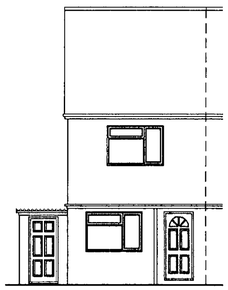

EXISTING FRONT ELEVATION

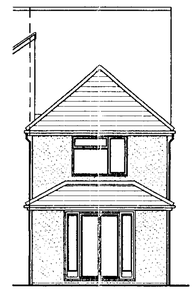

PROPOSED REAR ELEVATION

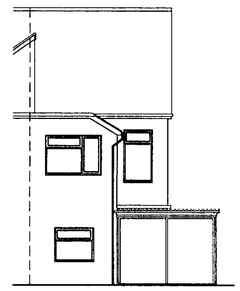

EXISTING REAR ELEVATION

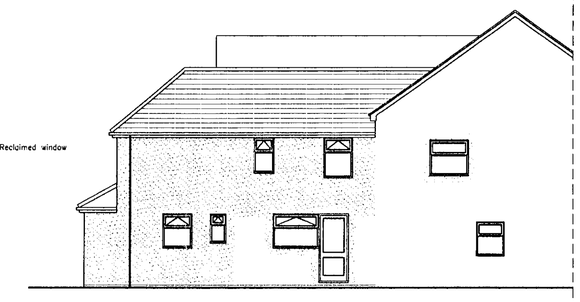

PROPOSED SIDE ELEVATION

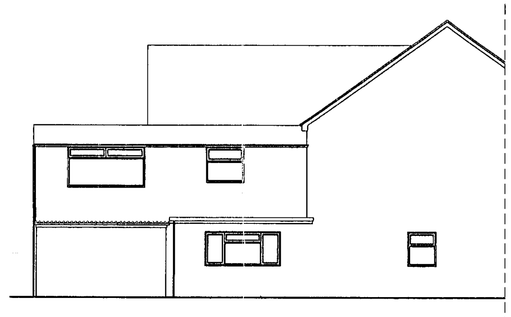

EXISTING SIDE ELEVATION

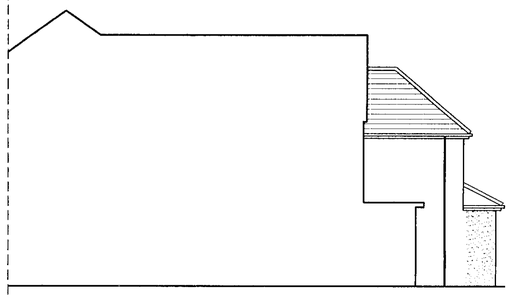

PROPOSED SIDE ELEVATION

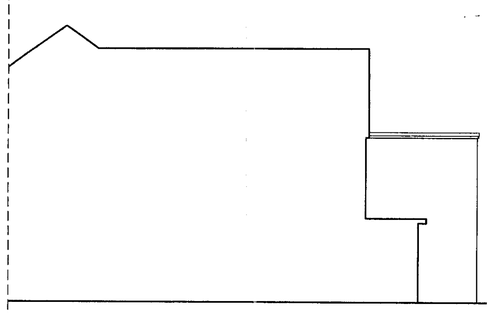

EXISTING SIDE ELEVATION

22.MAR2000* 1040

BDS

Chartered Surveyors & Property Consultants

Architectural & Building Design Services

Building & Structural Engineers

- Structural & Condition Surveys
- Preparation of Architectural Drawings
- Extensions, Conversions & New Build
- Planning & Building Regulation Applications
- Disputes & Diagnosis of Building Defects
- Building Insurance Claims
- Schedules of Dilapidations
- Project Management
- Professional advice on all Types of Building

Windward House,
Hollow Lane,
Shinfield,
Reading,
Berkshire RG2 9AB.

Tel: 0118 988 4477
Fax: 0118 988 5268

Project

Extensions and alterations at:
359 OLD WHITLEY WOOD LANE
READING
BERKS

Drawing title

PROPOSED PLANS AND ELEVATIONS

Client

R. THORPE Esq

Date	Scale	
07.12.99	1:50 & 1:100	
Drawn by	**Drawing number**	**Rev**
ADH	4938:00:1	A

General notes

1. Dimensions to be checked on site before any work is put in hand or pre-fabricated.
2. All dimensions in millimetres. (unless otherwise stated)
3. This drawing is not a full specification of works or materials to be employed in this project.
4. The drawing and design is copyright of this practice.©

Revisions

Ref	Date	Description
A	15.03.00	Re-design to clients request.

SUPERSEDED

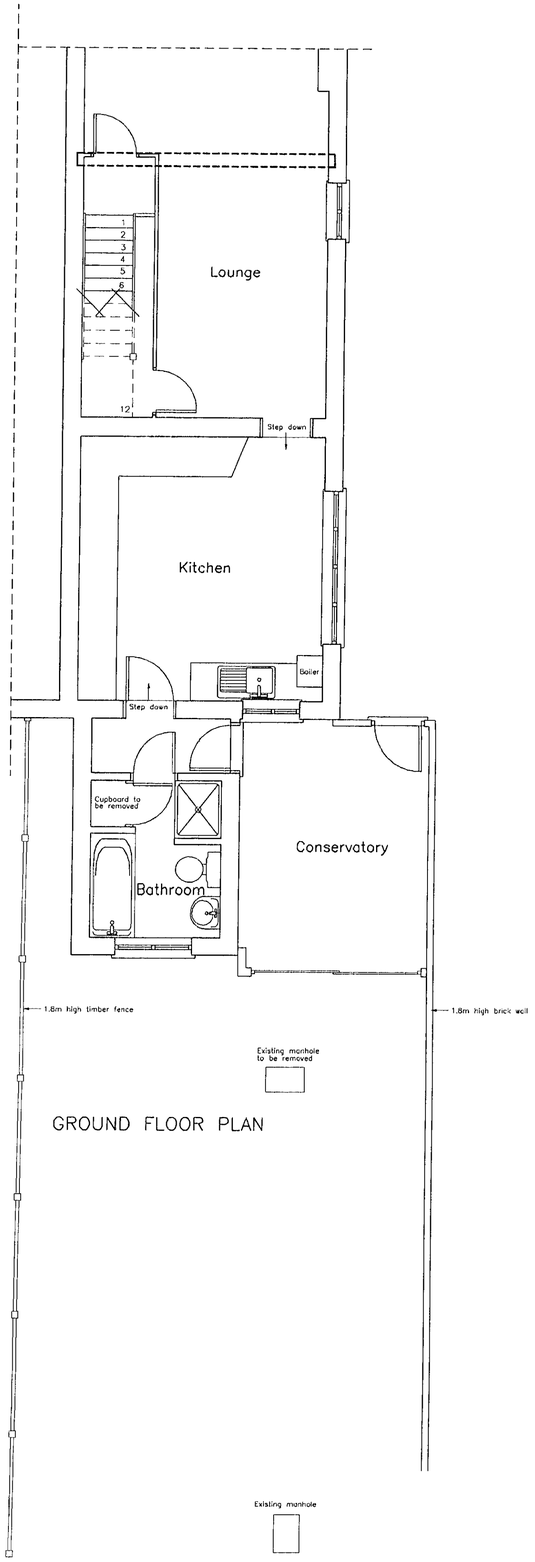

GROUND FLOOR PLAN

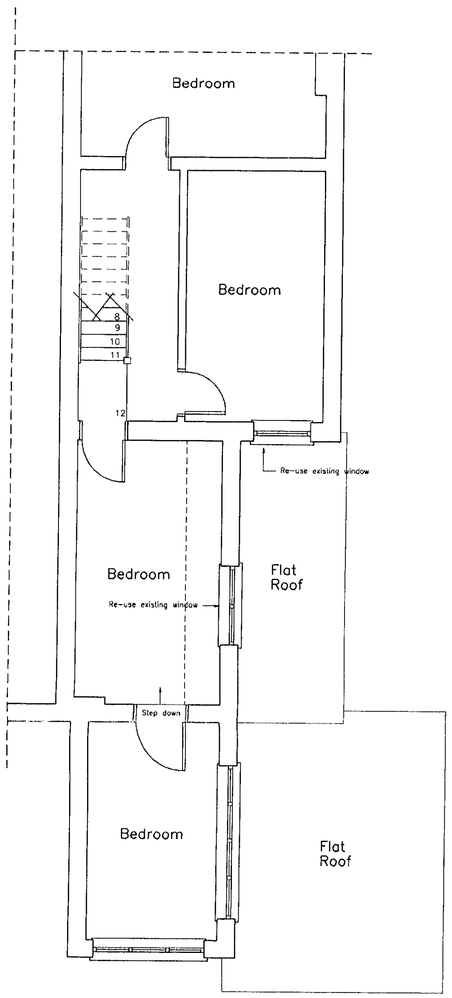

FIRST FLOOR PLAN

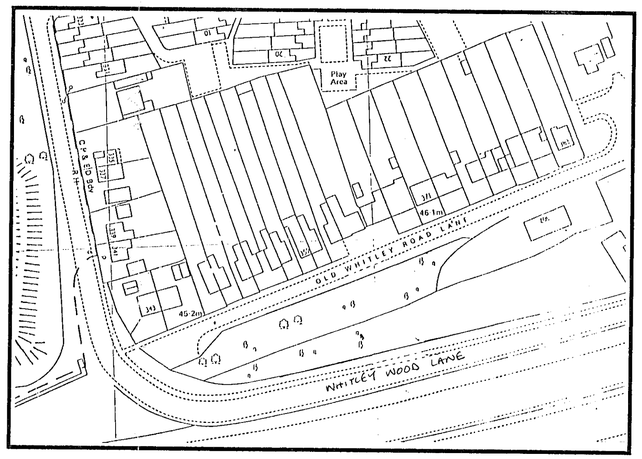

LOCATION PLAN
(SCALE 1:1250)



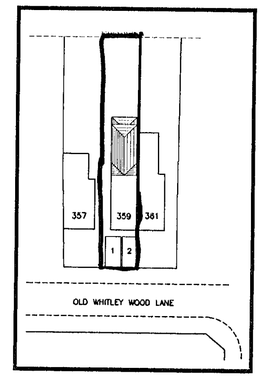

BLOCK PLAN
(SCALE 1:500)

1040

REVISED PLAN

REFUSED

BDS
Chartered Surveyors & Property Consultants
Architectural & Building Design Services
Building & Structural Engineers

- Structural & Condition Surveys
- Preparation of Architectural Drawings
- Extensions, Conversions & New Build
- Planning & Building Regulation Applications
- Disputes & Diagnosis of Building Defects
- Building Insurance Claims
- Schedules of Dilapidations
- Project Management
- Professional advice on all Types of Building

Windward House,
Hollow Lane,
Shinfield,
Reading,
Berkshire RG2 9AB.

Tel: 0118 988 4477
Fax: 0118 988 5268

Project
Extensions and alterations at:
359 OLD WHITLEY WOOD LANE
READING
BERKS

Drawing title
EXISTING PLANS AND SITE PLANS

Client
R. THORPE Esq

Date	Scale	
07.12.99	1:50 1:100 & 1:500	
Drawn by	**Drawing number**	**Rev**
ADH	4978:00:2	A

General notes
1. Dimensions to be checked on site before any work is put in hand or pre-fabricated.
2. All dimensions in millimetres. (unless otherwise stated)
3. This drawing is not a full specification of works or materials to be employed in this project.
4. The drawing and design is copyright of this practice.©

Revisions

Ref	Date	Description
A	07/05/00	Parking spaces shown on Block Plan

COPIES TO:
FILE:



This map is based upon Ordnance Survey material with the permission of Ordnance Survey on behalf of the Controller of HMSO. © Crown Copyright.
Unauthorised reproduction infringes Crown Copyright and may lead to prosecution or civil proceedings.Wokingham District Council Licence LA086134

Development Control Section, Environmental Services, Wokingham District Council.

29 March 2000

Scale: 1 : 1250

N W E S

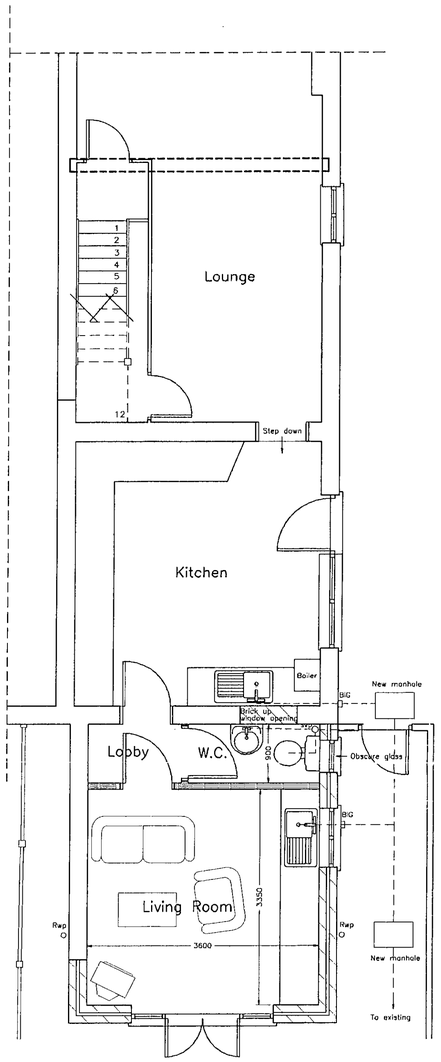

GROUND FLOOR PLAN

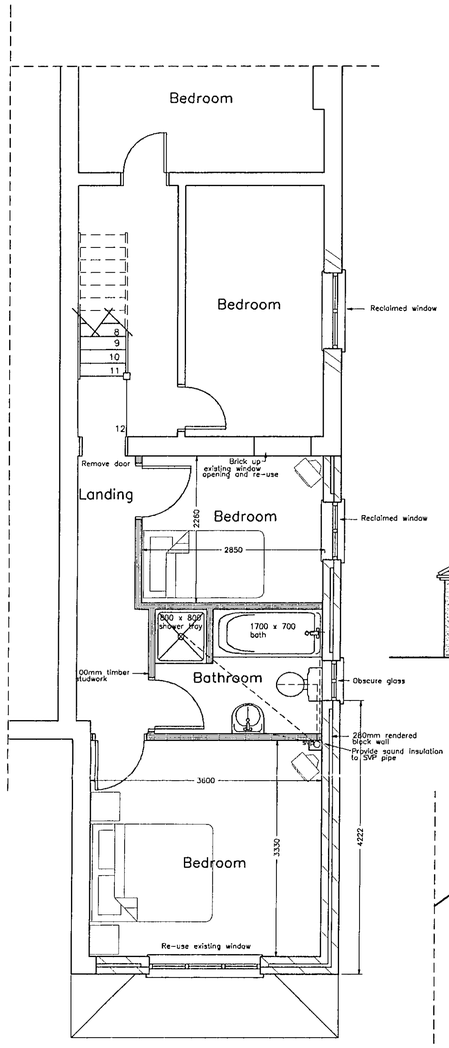

FIRST FLOOR PLAN

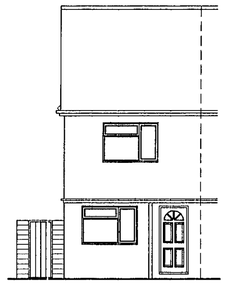

PROPOSED FRONT ELEVATION

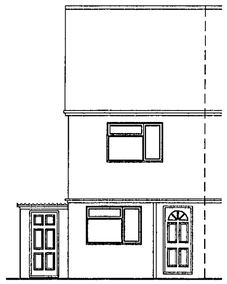

EXISTING FRONT ELEVATION

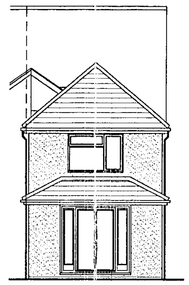

PROPOSED REAR ELEVATION

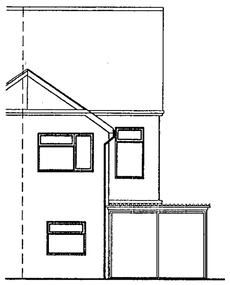

EXISTING REAR ELEVATION

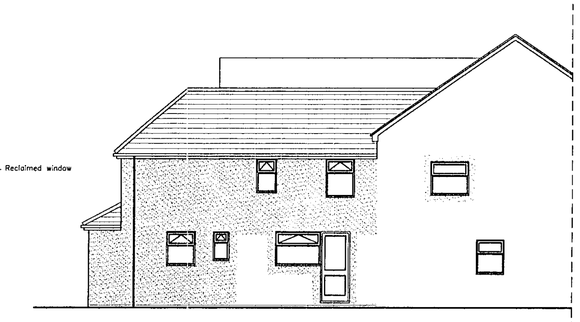

PROPOSED SIDE ELEVATION

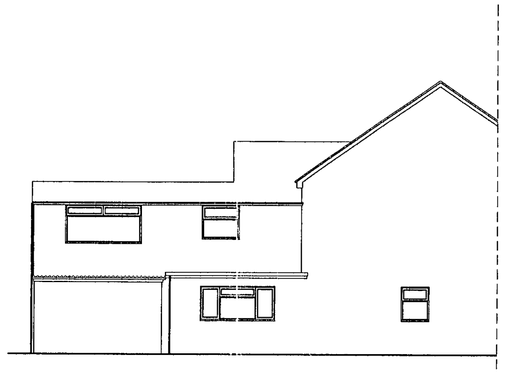

EXISTING SIDE ELEVATION

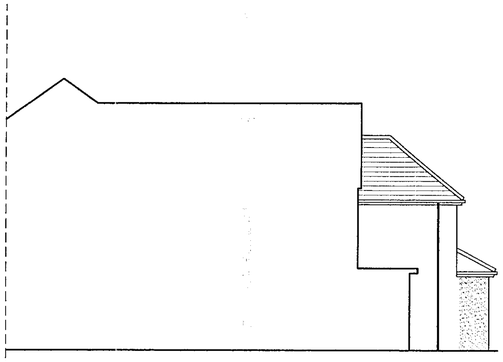

PROPOSED SIDE ELEVATION

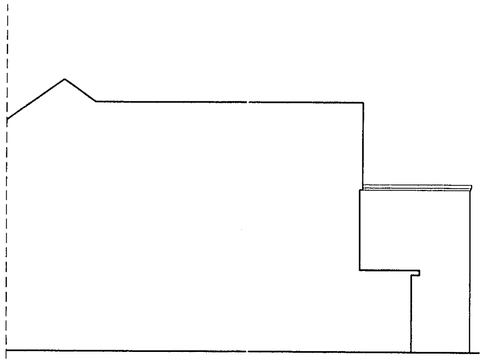

EXISTING SIDE ELEVATION

1040

REVISED PLAN

BDS

Chartered Surveyors & Property Consultants

Architectural & Building Design Services

Building & Structural Engineers

- Structural & Condition Surveys
- Preparation of Architectural Drawings
- Extensions, Conversions & New Build
- Planning & Building Regulation Applications
- Disputes & Diagnosis of Building Defects
- Building Insurance Claims
- Schedules of Dilapidations
- Project Management
- Professional advice on all Types of Building

Windward House,
Hollow Lane,
Shinfield,
Reading,
Berkshire RG2 9AB.

Tel: 0118 988 4477
Fax: 0118 988 5268

Project

Extensions and alterations at:
359 OLD WHITLEY WOOD LANE
READING
BERKS

Drawing title

PROPOSED PLANS AND ELEVATIONS

Client

R. THORPE Esq

Date	Scale	
07.12.99	1:50 & 1:100	
Drawn by	**Drawing number**	**Rev**
ADH	4938:00:1	B

General notes

1. Dimensions to be checked on site before any work is put in hand or pre-fabricated.
2. All dimensions in millimetres. (unless otherwise stated)
3. This drawing is not a full specification of works or materials to be employed in this project.
4. The drawing and design is copyright of this practice.©

Revisions

Ref	Date	Description
A	15.03.00	Re-design to clients request.
B	07/05/00	Existing roof amended

REFUSED

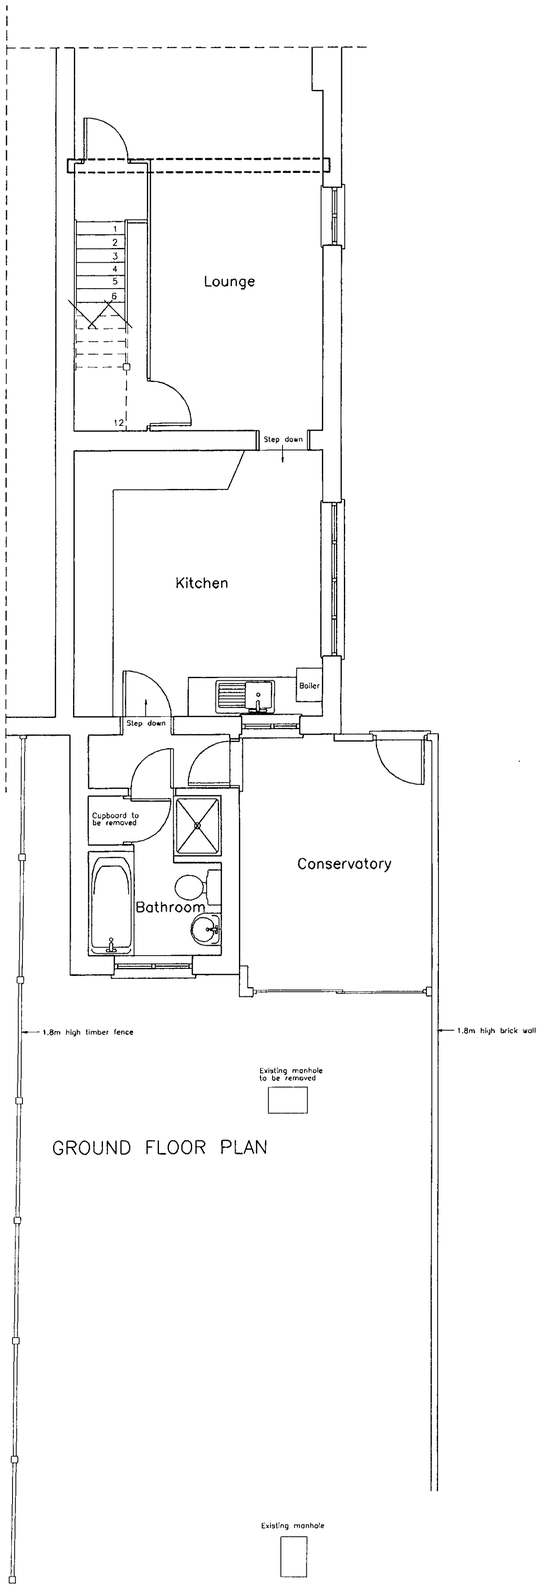

GROUND FLOOR PLAN

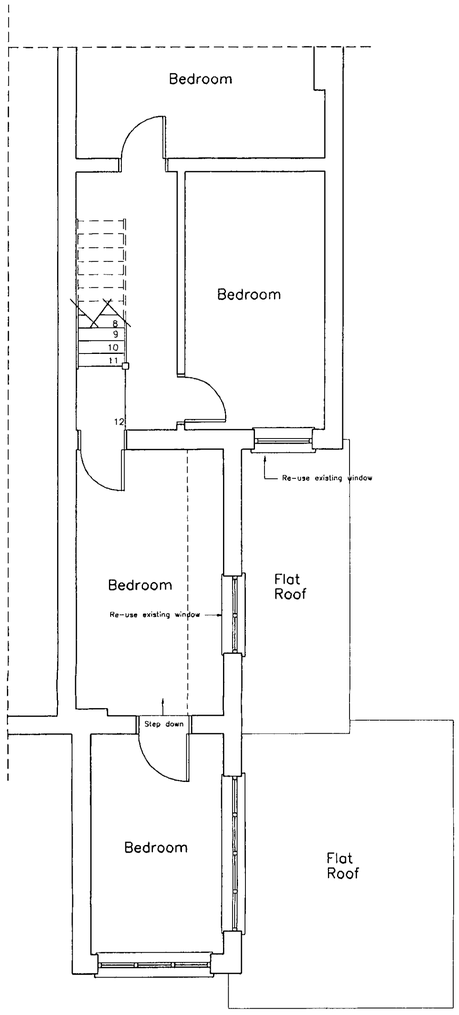

FIRST FLOOR PLAN

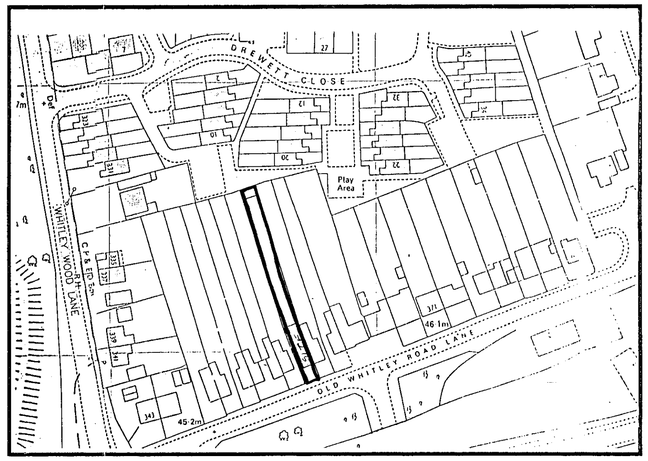

LOCATION PLAN
(SCALE 1:1250)

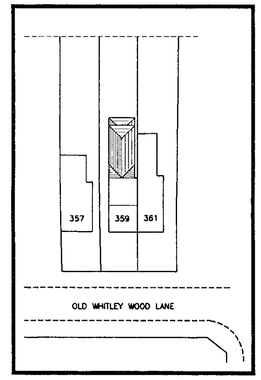

BLOCK PLAN
(SCALE 1:500)

22.MAR2000 1040

BDS

Chartered Surveyors & Property Consultants

Architectural & Building Design Services

Building & Structural Engineers

- Structural & Condition Surveys
- Preparation of Architectural Drawings
- Extensions, Conversions & New Build
- Planning & Building Regulation Applications
- Disputes & Diagnosis of Building Defects
- Building Insurance Claims
- Schedules of Dilapidations
- Project Management
- Professional advice on all Types of Building

Windward House,
Hollow Lane,
Shinfield,
Reading,
Berkshire RG2 9AB.

Tel: 0118 988 4477
Fax: 0118 988 5268

Project

Extensions and alterations at:
359 OLD WHITLEY WOOD LANE
READING
BERKS

Drawing title

EXISTING PLANS AND SITE PLANS

Client

R. THORPE Esq

Date	Scale
07.12.99	1:50 1:100 & 1:500

Drawn by	Drawing number	Rev
ADH	4978:00:2	

General notes

1. Dimensions to be checked on site before any work is put in hand or pre-fabricated.
2. All dimensions in millimetres. (unless otherwise stated)
3. This drawing is not a full specification of works or materials to be employed in this project.
4. The drawing and design is copyright of this practice.©

Revisions

Ref	Date	Description
		REFUSED