

EXISTING FRONT ELEVATION

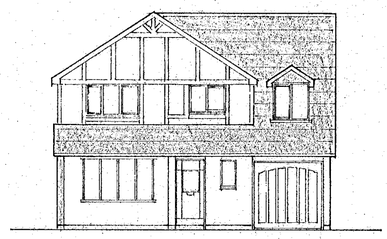

PROPOSED FRONT ELEVATION

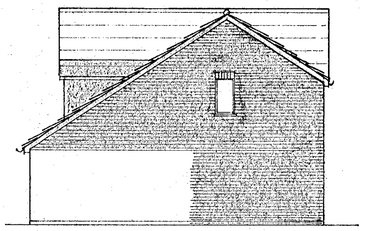

PROPOSED SIDE ELEVATION

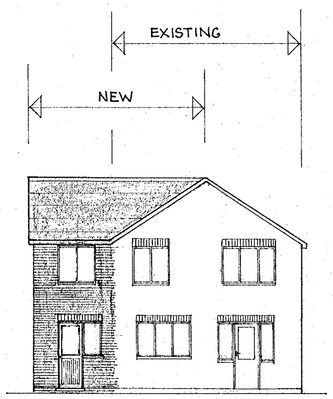

PROPOSED REAR ELEVATION

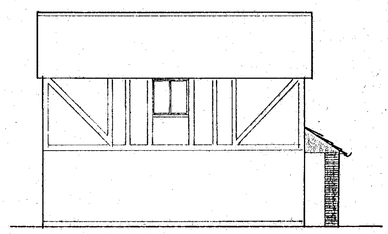

PROPOSED SIDE ELEVATION

NOTE:
All new roof tiles and brickwork to match existing

KEY
- Existing structure retained
- New brickwork
- New blockwork
- New studwork

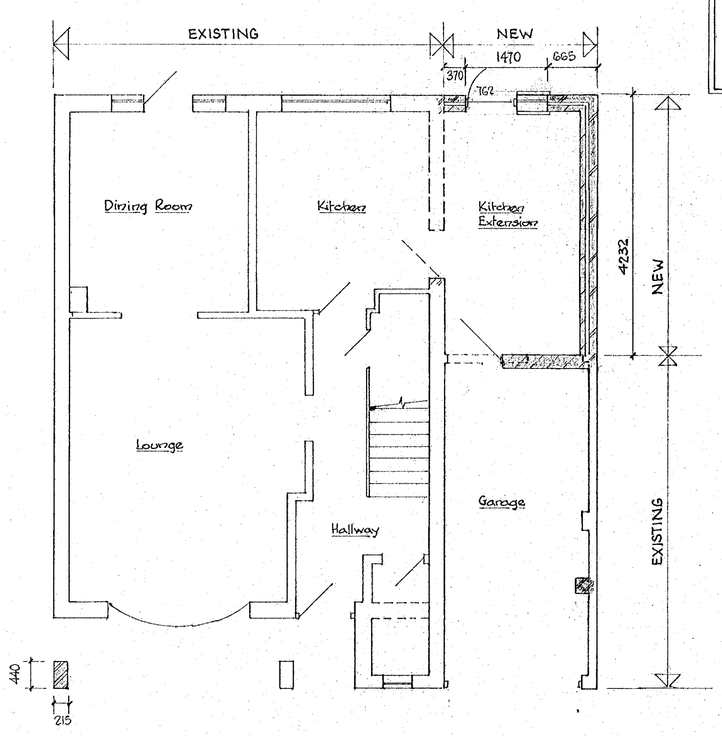

PROPOSED GROUND FLOOR PLAN

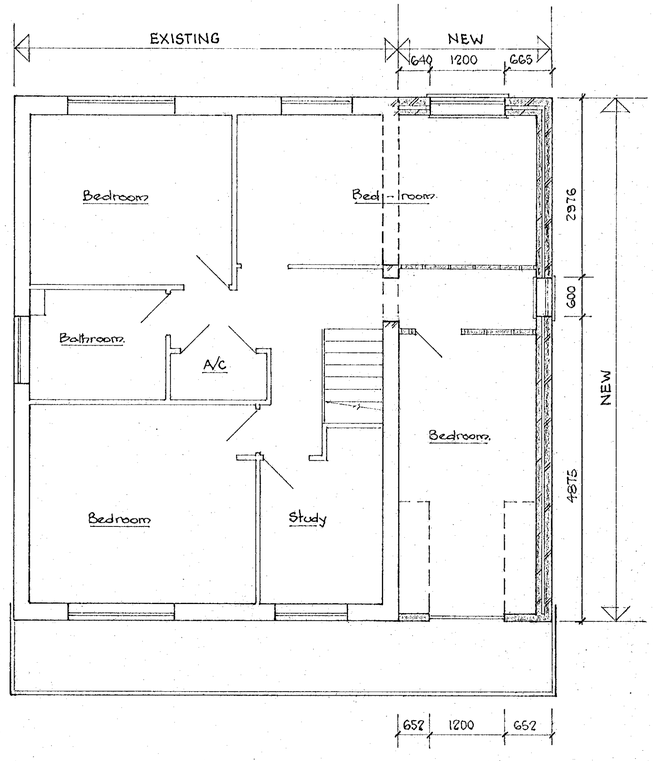

PROPOSED FIRST FLOOR PLAN

10.MAY2000* 1477

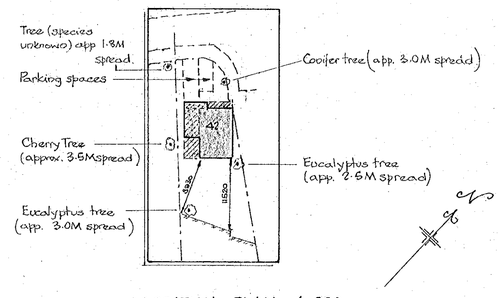

LOCATION PLAN 1:500

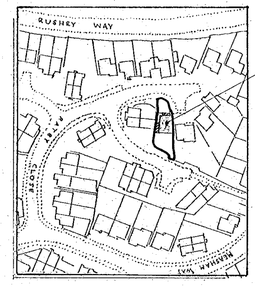

SITE PLAN 1:1250

APPROVED

project: PROPOSED TWO STOREY SIDE EXTENSION AT 42 RATBY CLOSE LOWER EARLEY BERKSHIRE	drawing title: PLANS AND ELEVATIONS	scale: 1:50 1:100
		drg no: 250200 /01 rev: –

3/4/01