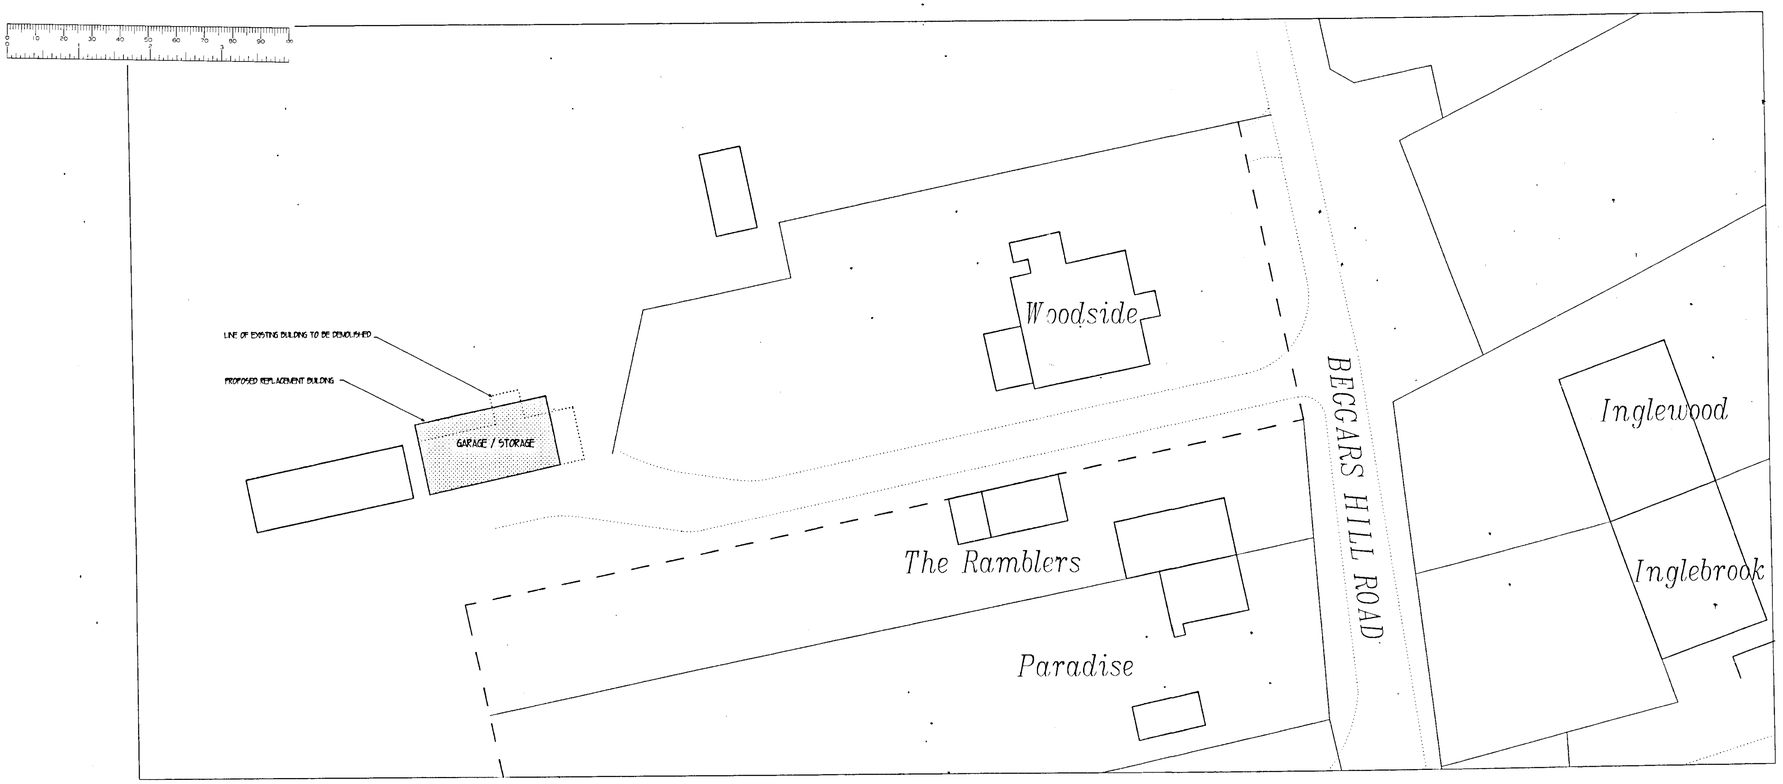

BLOCK PLAN 1 : 250

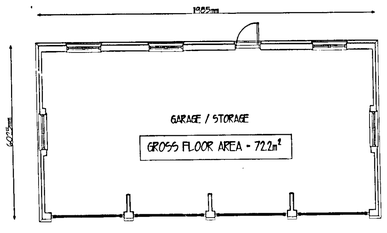

GARAGE FLOOR PLAN

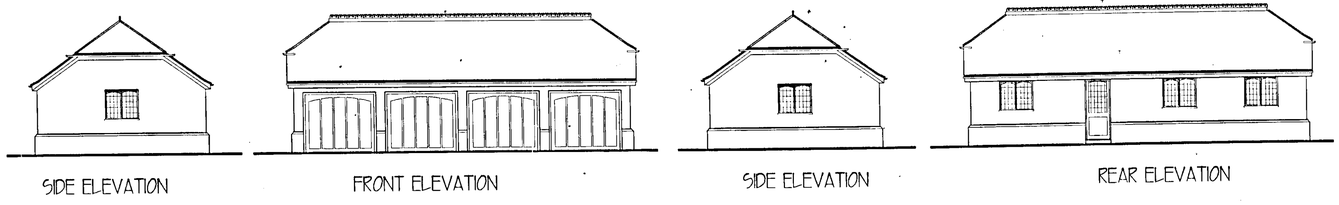

SIDE ELEVATION FRONT ELEVATION SIDE ELEVATION REAR ELEVATION

PROPOSED GARAGE / STORAGE BLOCK

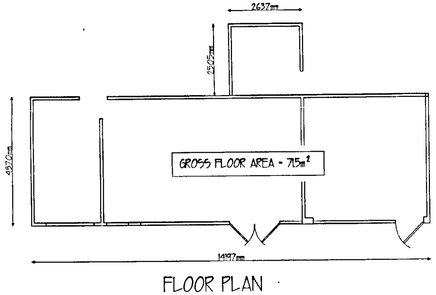

FLOOR PLAN

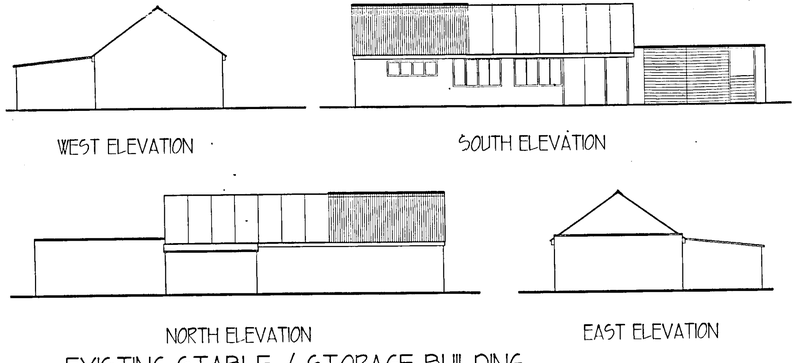

WEST ELEVATION SOUTH ELEVATION

NORTH ELEVATION EAST ELEVATION

EXISTING STABLE / STORAGE BUILDING

DO NOT SCALE FROM DRAWING. DIMENSIONS TO BE CHECKED ON SITE

TO BE READ IN CONJUNCTION WITH ALL OTHER DRAWINGS & SPECIFICATIONS BY SPECIALIST CONTRACTORS.

ALL DIMENSIONS ARE TO STRUCTURAL ELEMENTS UNLESS OTHERWISE STATED

ANY DISCREPANCIES BETWEEN DRAWINGS TO BE REPORTED TO TROIKA BEFORE COMMENCEMENT OF AFFECTED WORK.

THIS DRAWING IS COPYRIGHT OF TROIKA DESIGN AND MANAGEMENT AND SHALL NOT BE REPRODUCED WITHOUT THEIR PERMISSION

PLAN A

Client
Mr C Sollesse,
Land rear of 'Woodside',
Beggars Hill Road,
Wokingham.

TROIKA
DESIGN & MANAGEMENT
Amberley House New Road Rainham Essex RM13 8QW
Telephone: 01708 630850 Fax: 01708 630314

Title
REPLACEMENT GARAGE BUILDING,
PLANS AND ELEVATIONS

Date	Scale	Drawn
27-10-99	1 : 100	P.J.C.
Drawing No. TDM/2259/33		Checked