

Legend


- Existing trees and vegetation
- Proposed trees
- Shrub planting
- Native hedge planting
- Mixed native hedge planting
- Regularly mown grass
- Areas of long grass and wildflowers
- Bitumen macadam
- Block paving
- PC slab paving
- Metal estate railings 1.2m high
- Cleft chestnut post and rail fencing 1.2m high
- Timber close boarded fence 1.8m high
- Application boundary

Scale
1:250
0 5 10 15m

Landscape Plan - 1:250



Proposed Tree Plan

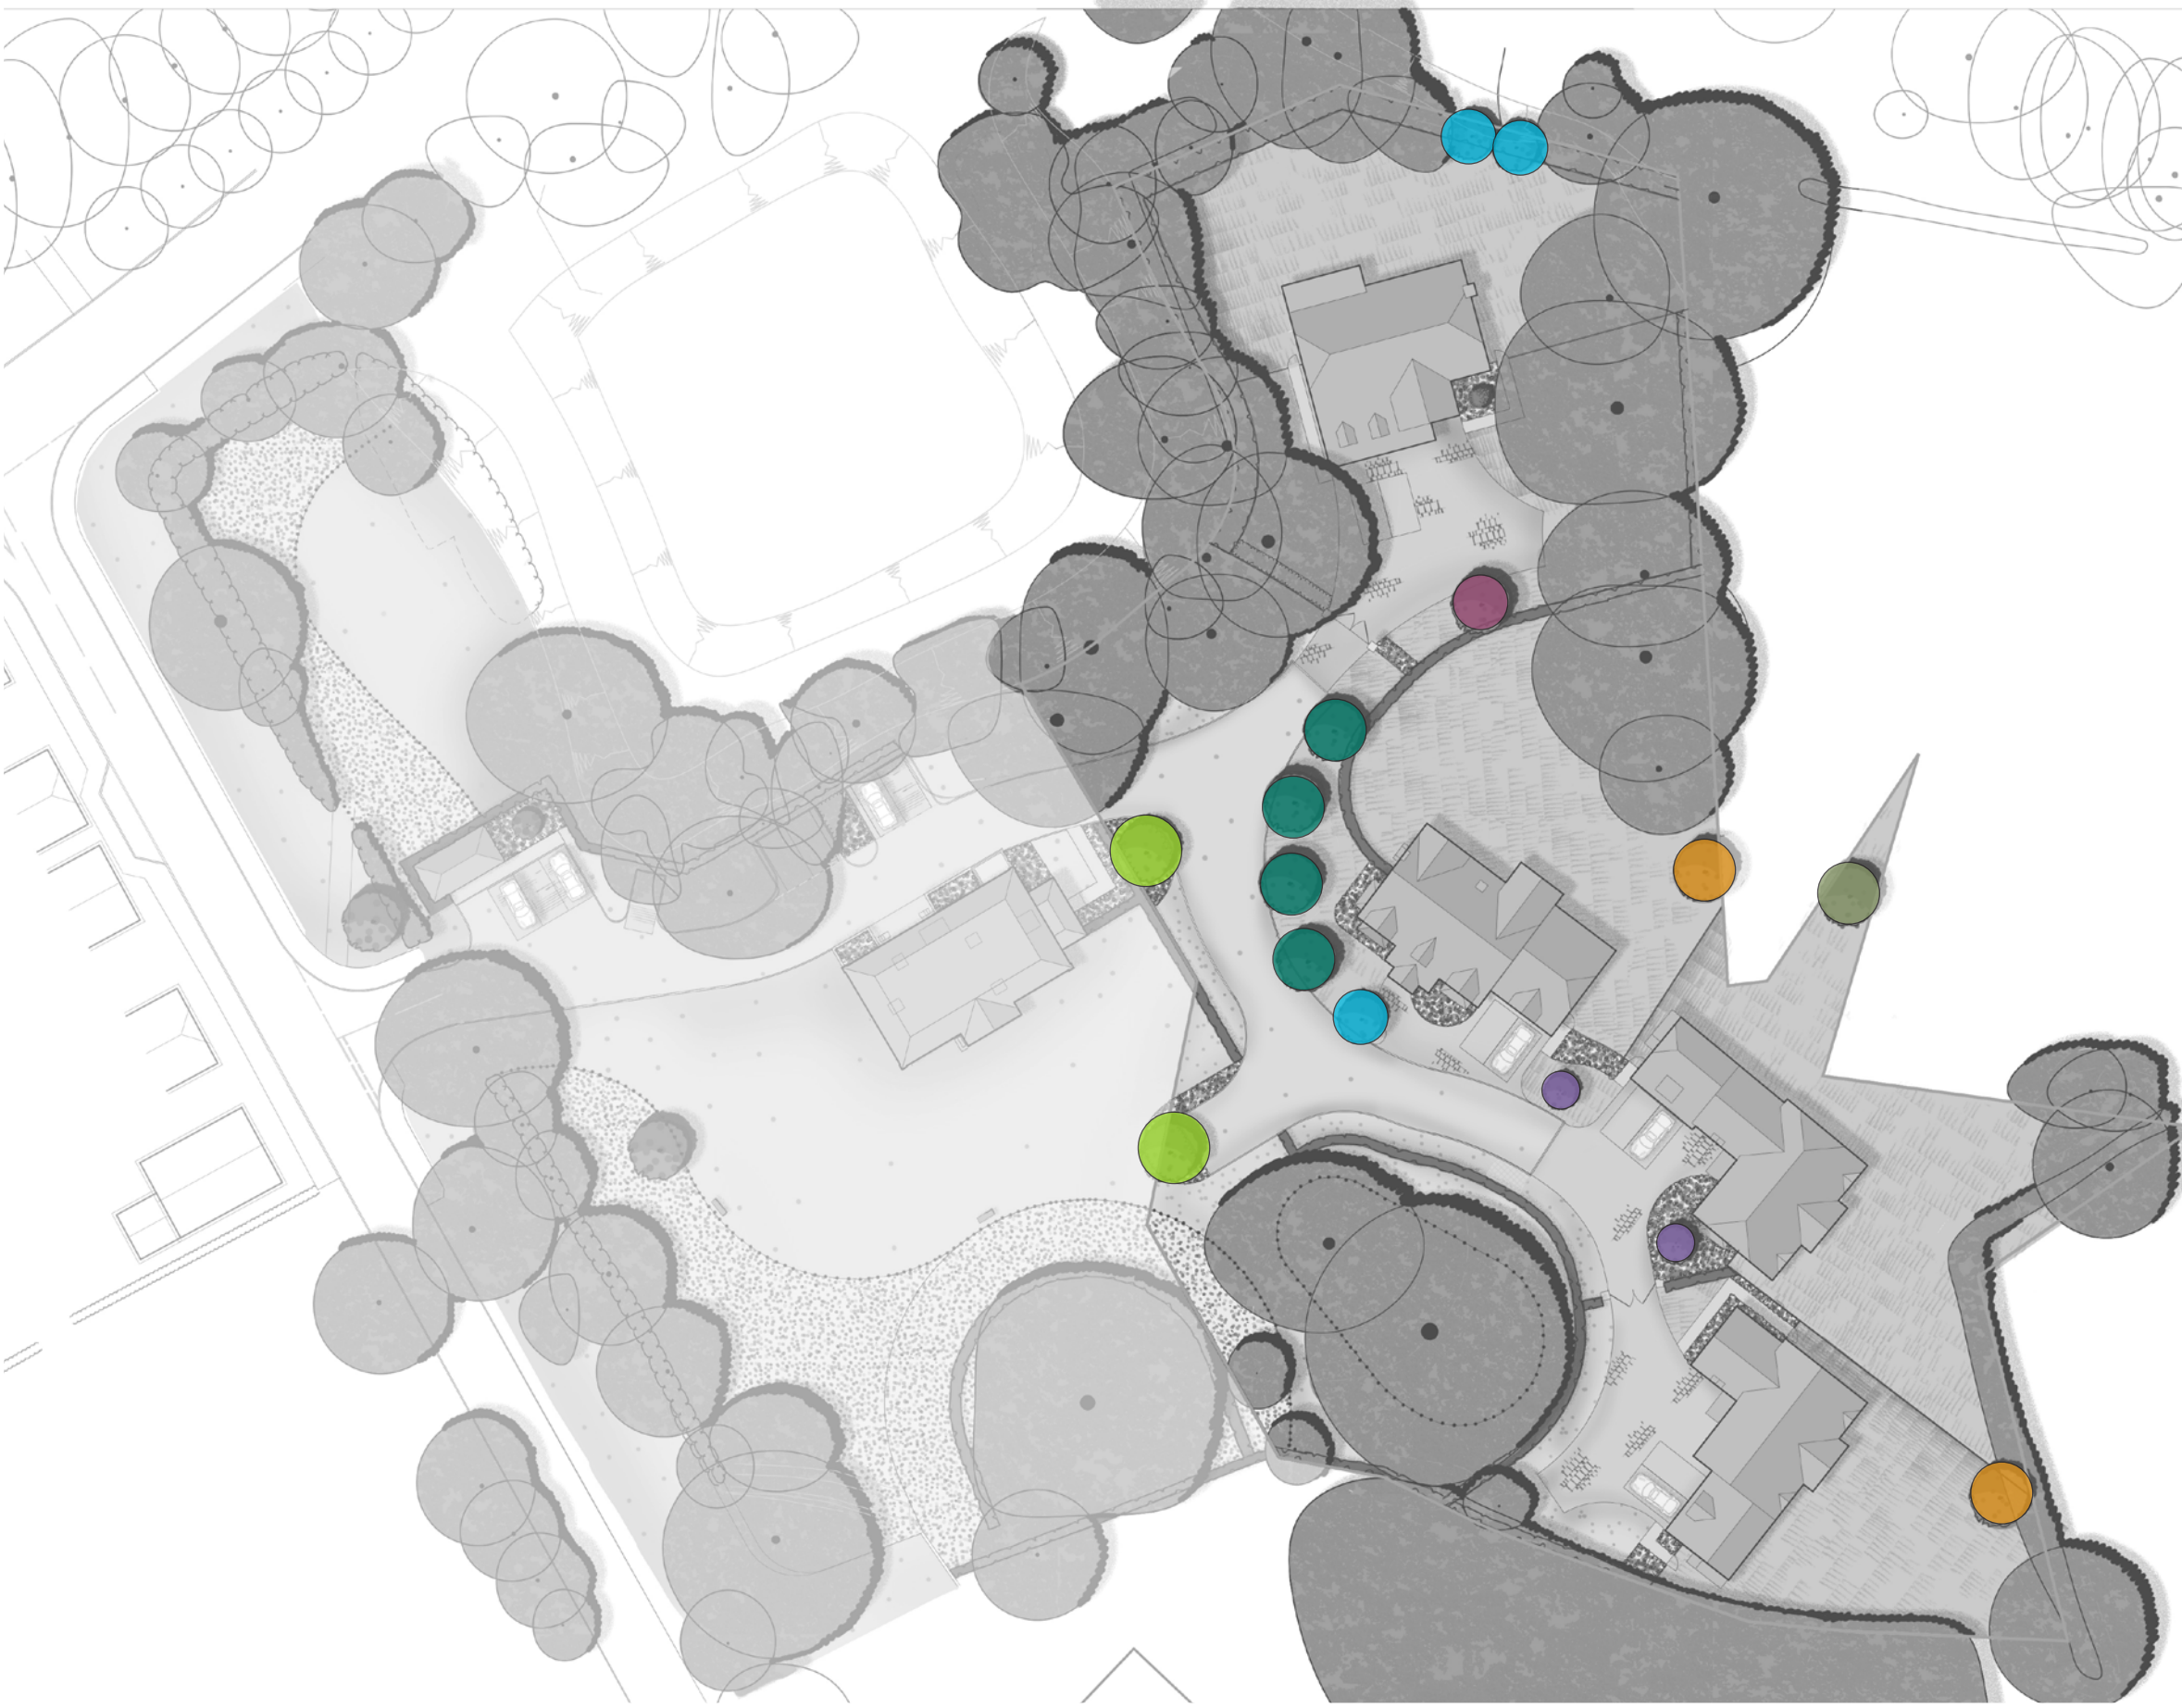

Proposed Trees & Multi-stems



Landscape Images



Metal estate railings

Cleft chestnut post and rail fencing