


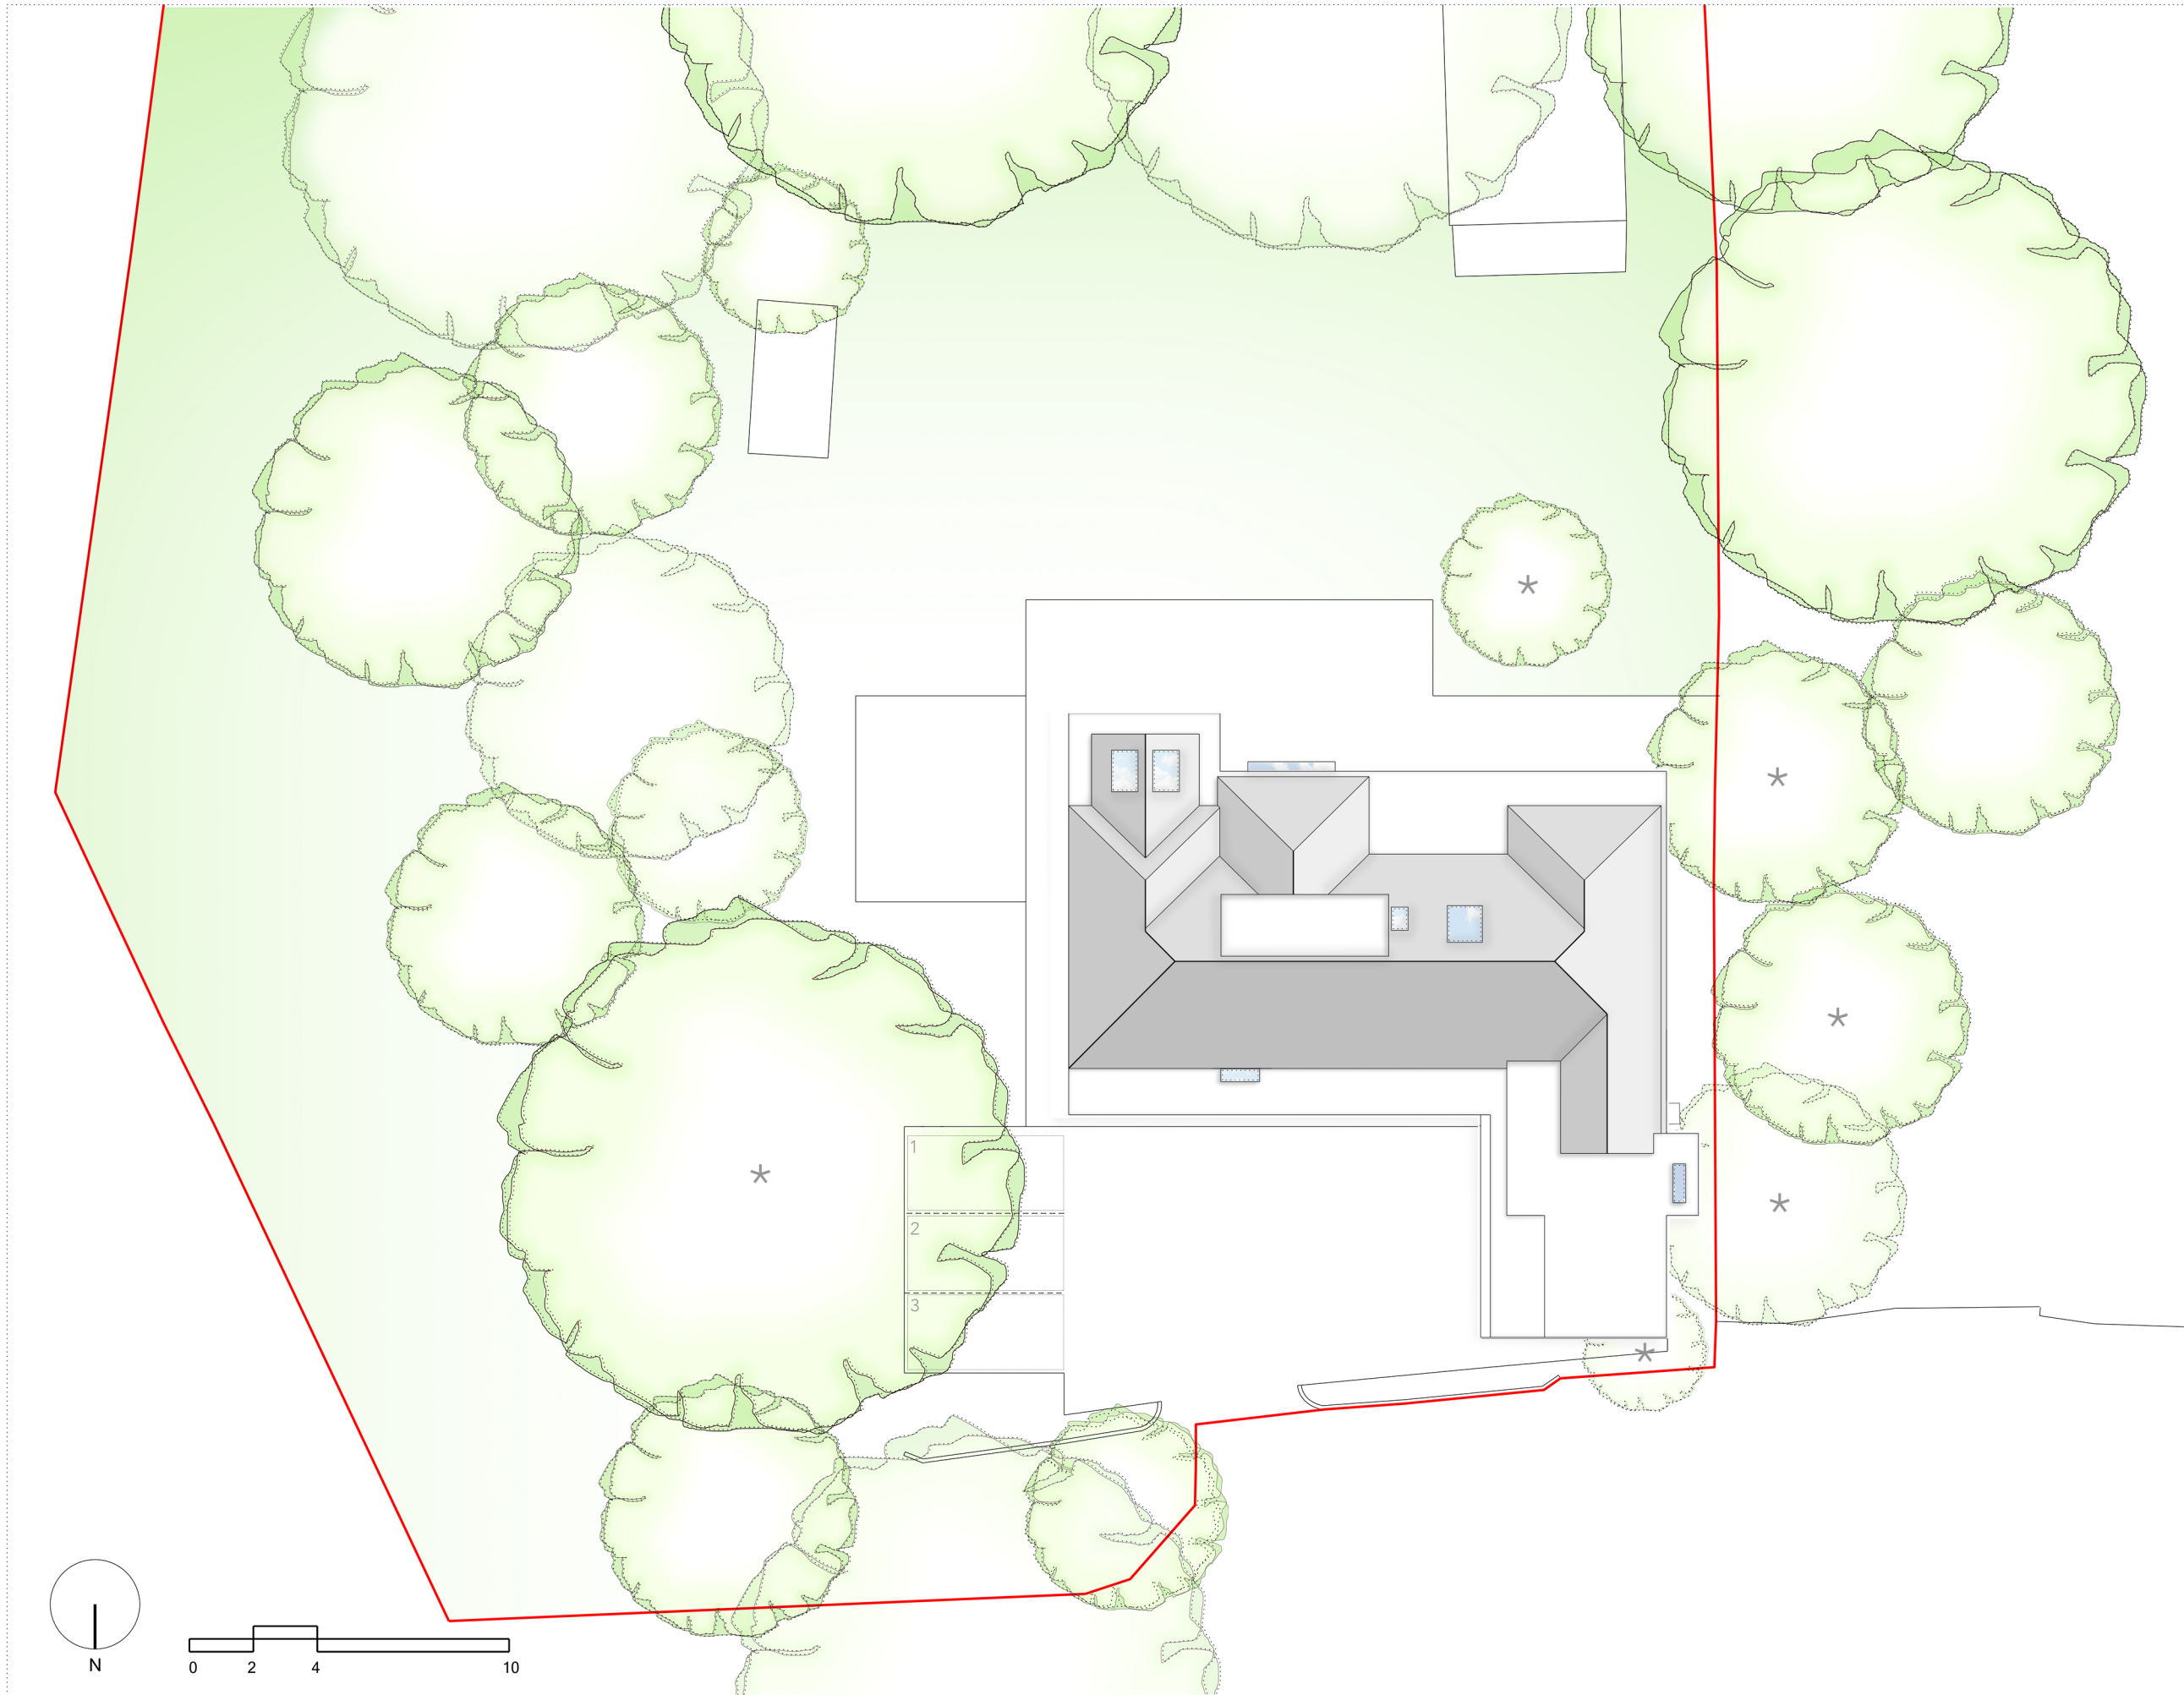

notes:
all rights reserved. this work is copyright
and cannot be reproduced or copied or modified
in any form or by any means, graphic electronic
or mechanical, including photocopying without
the written permission of bungard architecture +
design studio.

 site application boundary

 trees within falling distance

 parking bays 5 m x 2.5 m

Minor Material Amendment	10.09.24	B
Minor Material Amendment	07.02.24	A
Issued for Planning	14.10.22	/
Revision description	date	Rev

bad
Studio

bad-studio
one braemar road
worchester park
kt4 8sn
www.bad-studio.uk

Project		
Woodclyffe Lodge Wargrave RG10 8PJ		
Drawing		
Proposed Site / Block Plan		
Scale	Date	
1:200 @ A3	01.10.22	
Job number	Drawing number	Revision
2202	P_00_G100_002	B