


BROOKLANDS

Warren Lane, Finchampstead, RG40 4HS

Notes
© This drawing remains the property of MGI Architecture Ltd. and shall not be copied without prior written consent.
All dimensions to be checked on site and any discrepancies to be reported before work commences.

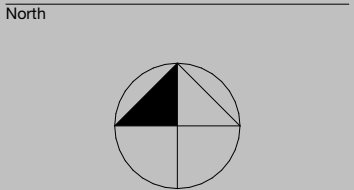

Client

DAVE BUNTING

Drawing

BLOCK PLAN

Drawing Scale

1:500@A3

Drawing ID

PL-02



Project ID

1310

Rev

P2

Scale 1:500

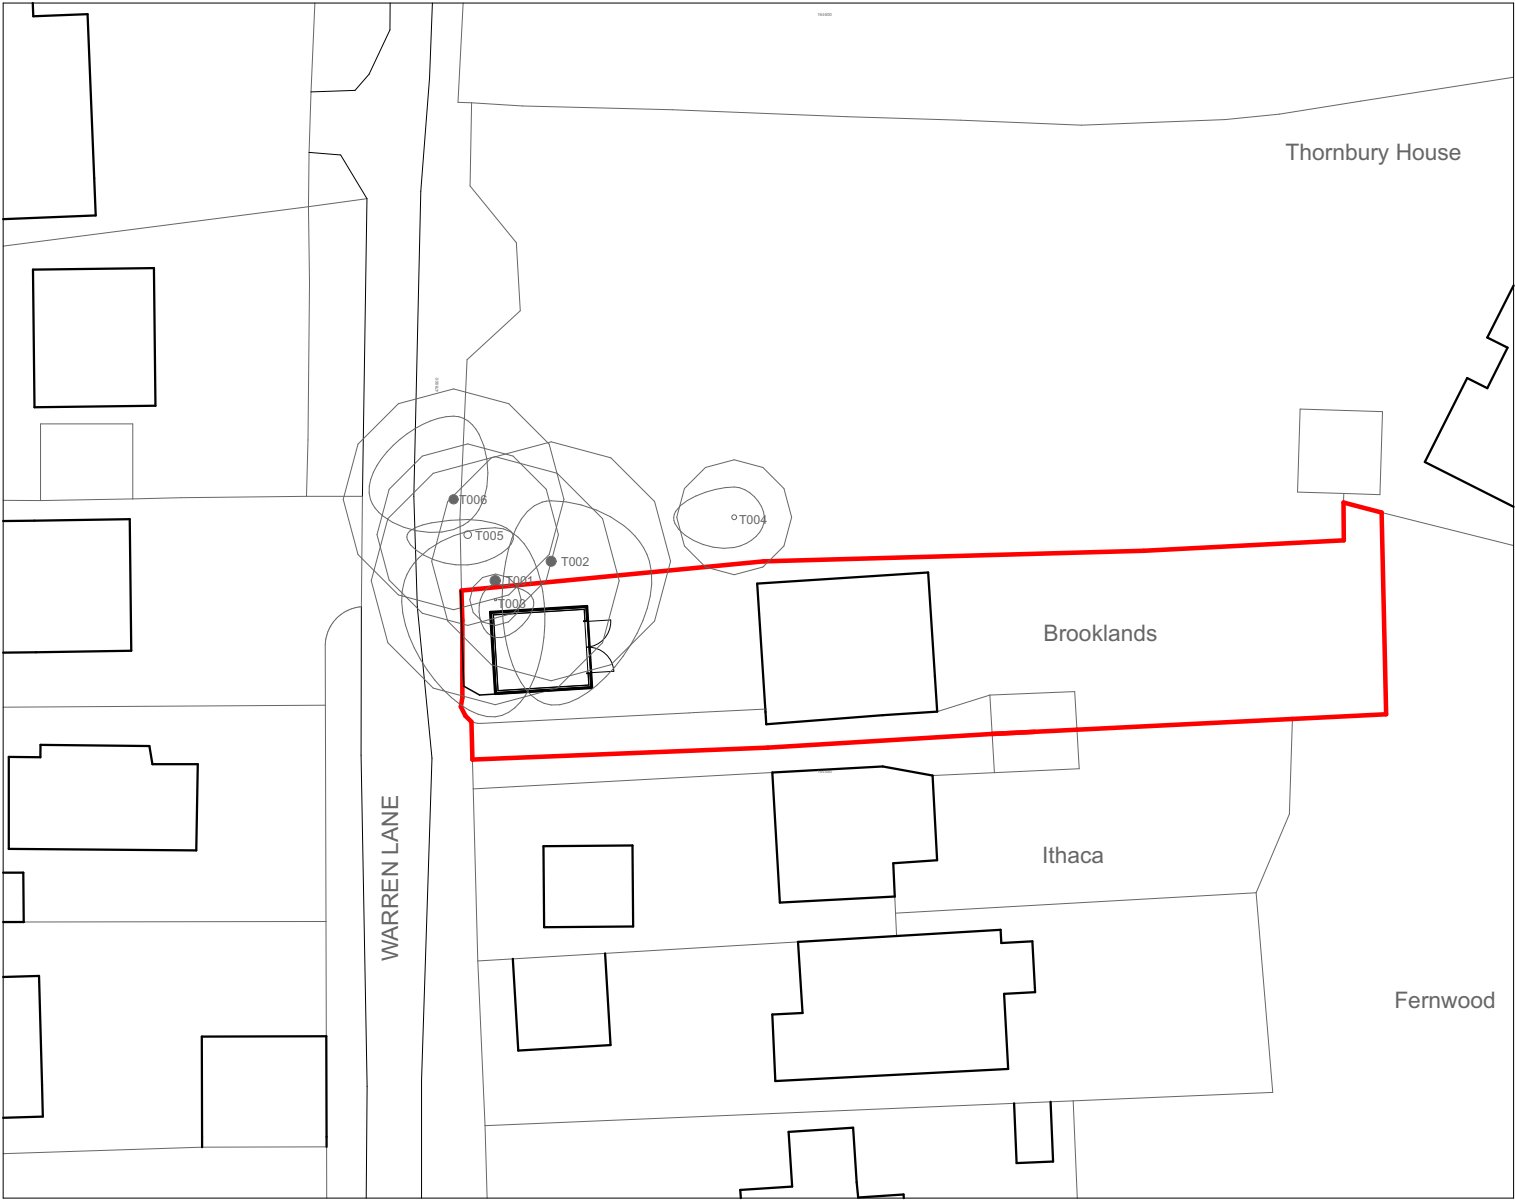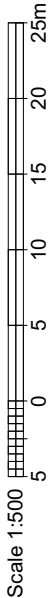

BLOCK PLAN 1:500
Brooklands, Warren Lane, Finchampstead RG40 4HS