



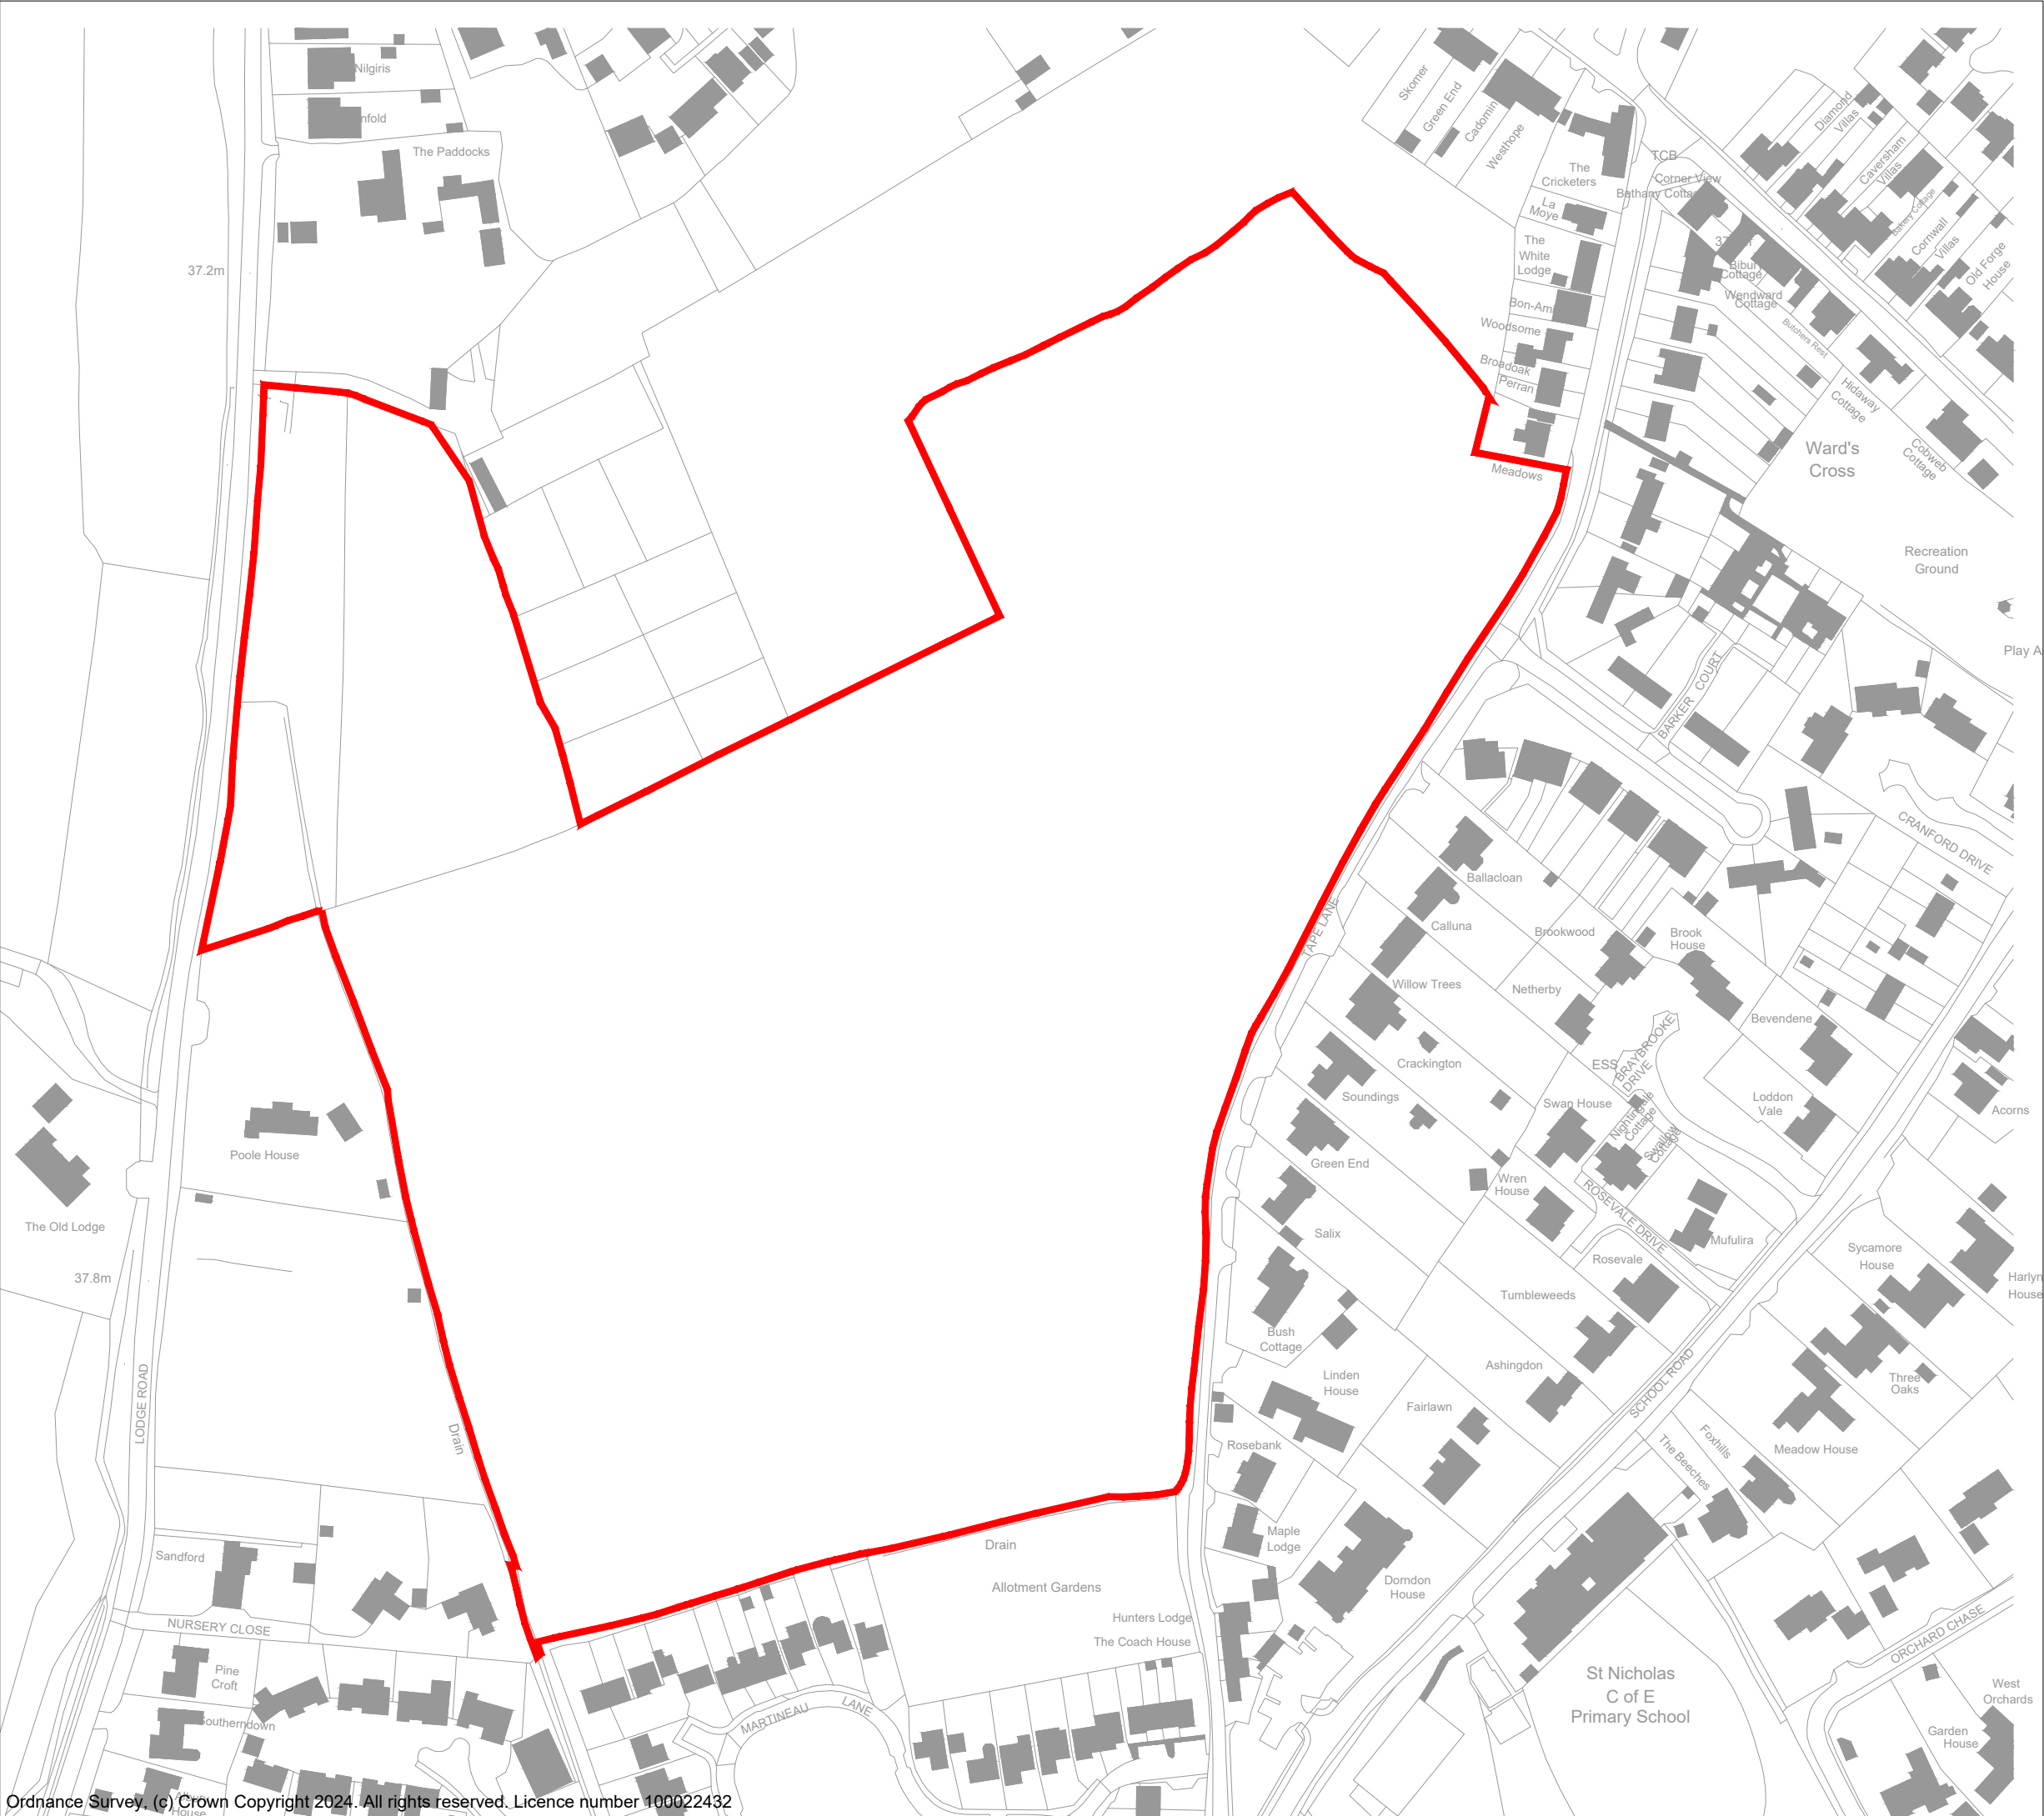

 Application boundary

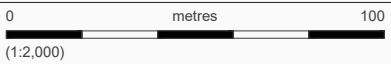

Project
Land off Lodge Road, Hurst

Drawing Title
Site Location Plan

Date	Scale	Drawn by	Check by
08/07/2024	1:2,000 at A3	MR	SR
Project No	Drawing No	Revision	
1422	004	-	