

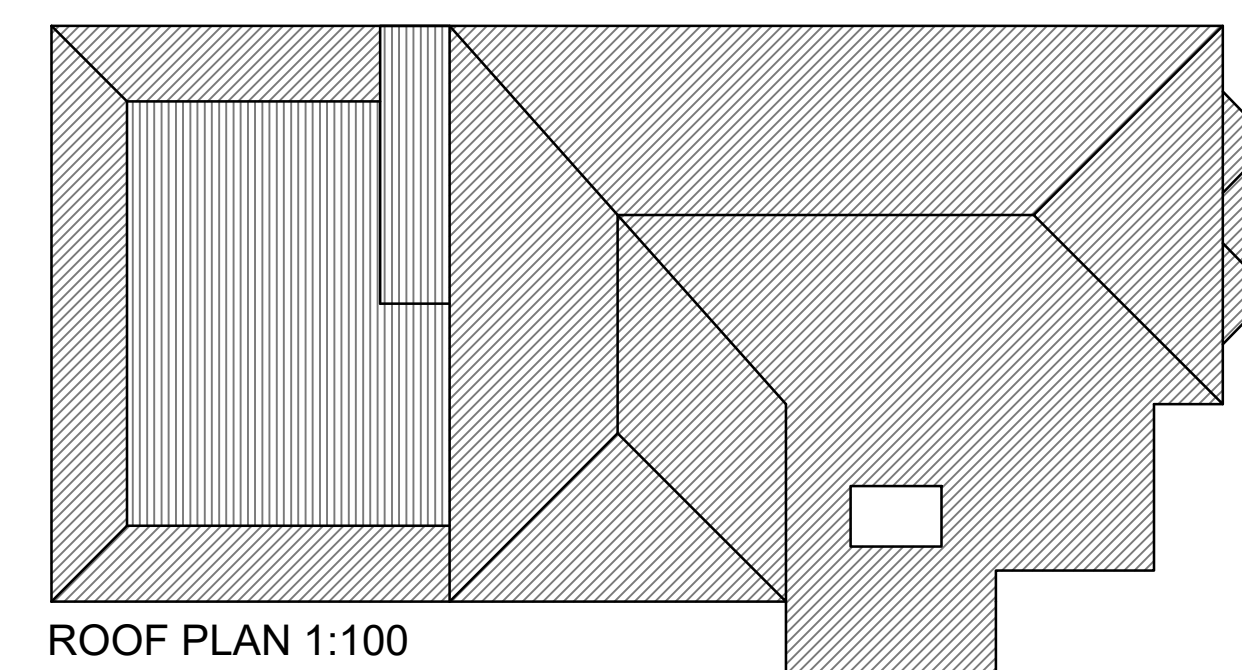


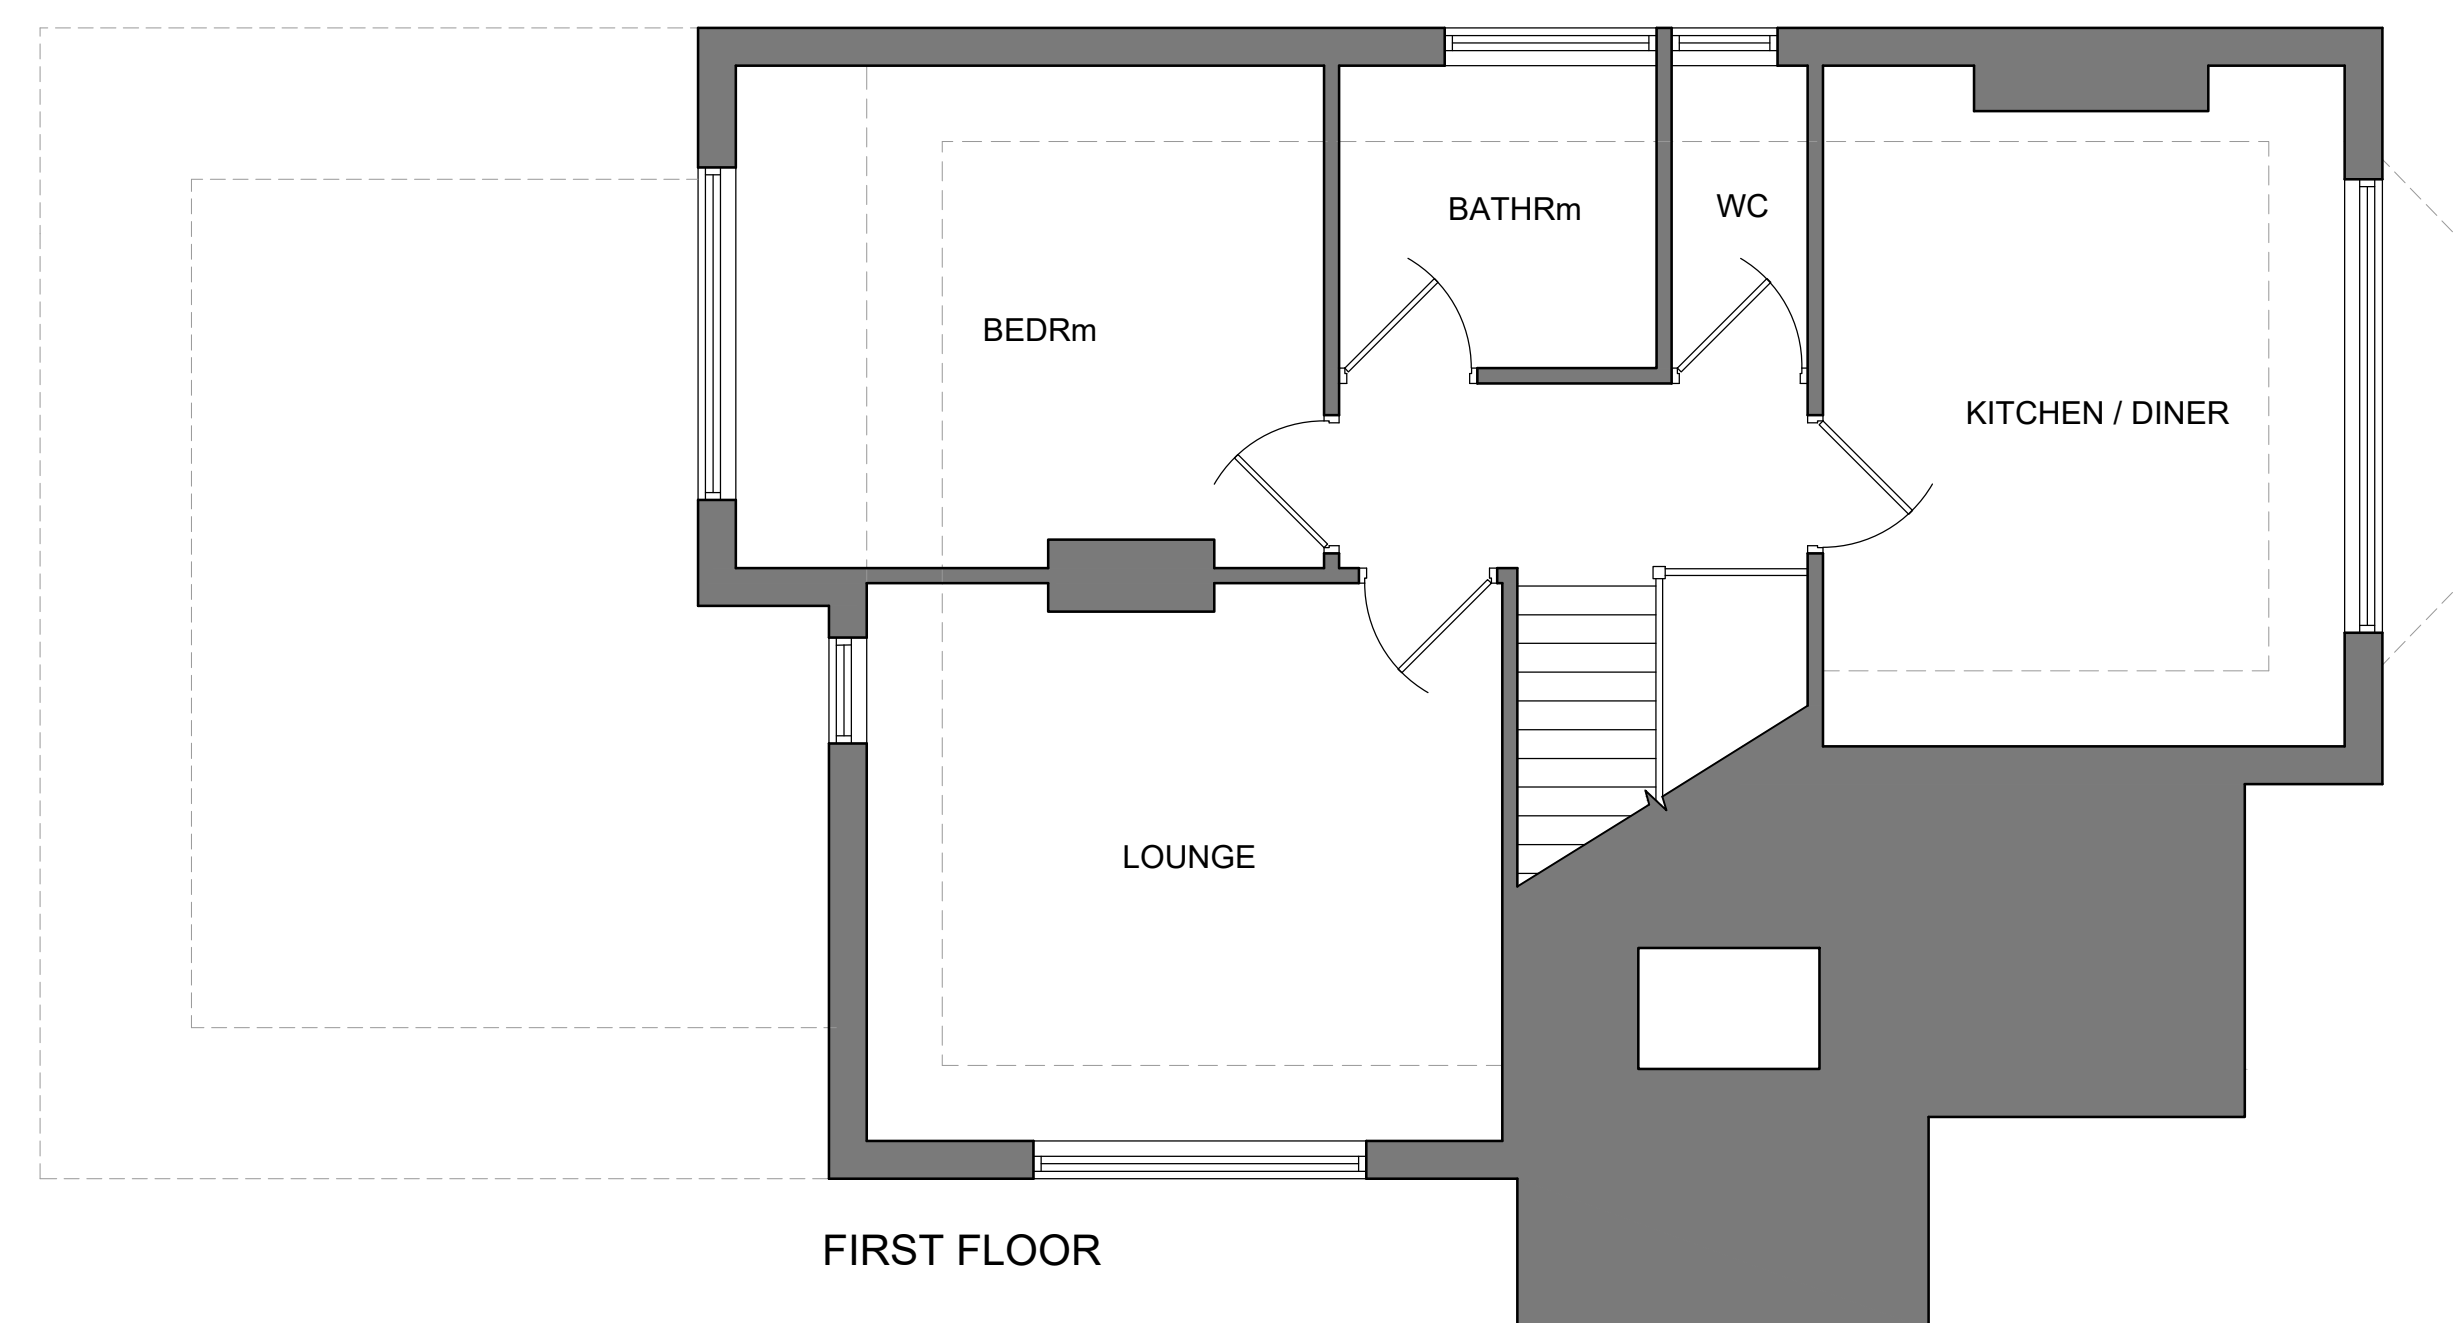

REV: A 02.04.26. Parking, garden and access shown to block plan. Elevation altered to show bathrm window	Phase	Client			Drawing Title		
	PHASE 2: Planning	Mr H Butterfield			EXISTING PLANS		
	<u>NOTE</u> Use figured dimensions only. Scale drawing only when a scale bar is present. All dimensions to be checked by user and any discrepancies, error or omissions to be reported to Jaunty Angles Ltd before work commences. Read this drawing with all relevant materials.	Job 29 Denton Road, Wokingham, RG40 2DX					
		Job No. 25163	Drawing No. 01.01 (1 of 2)	Rev. A	Scale 1:50 @ A1	Drawn KW	Date 05.03.26
	© Jaunty Angles Ltd 2026						

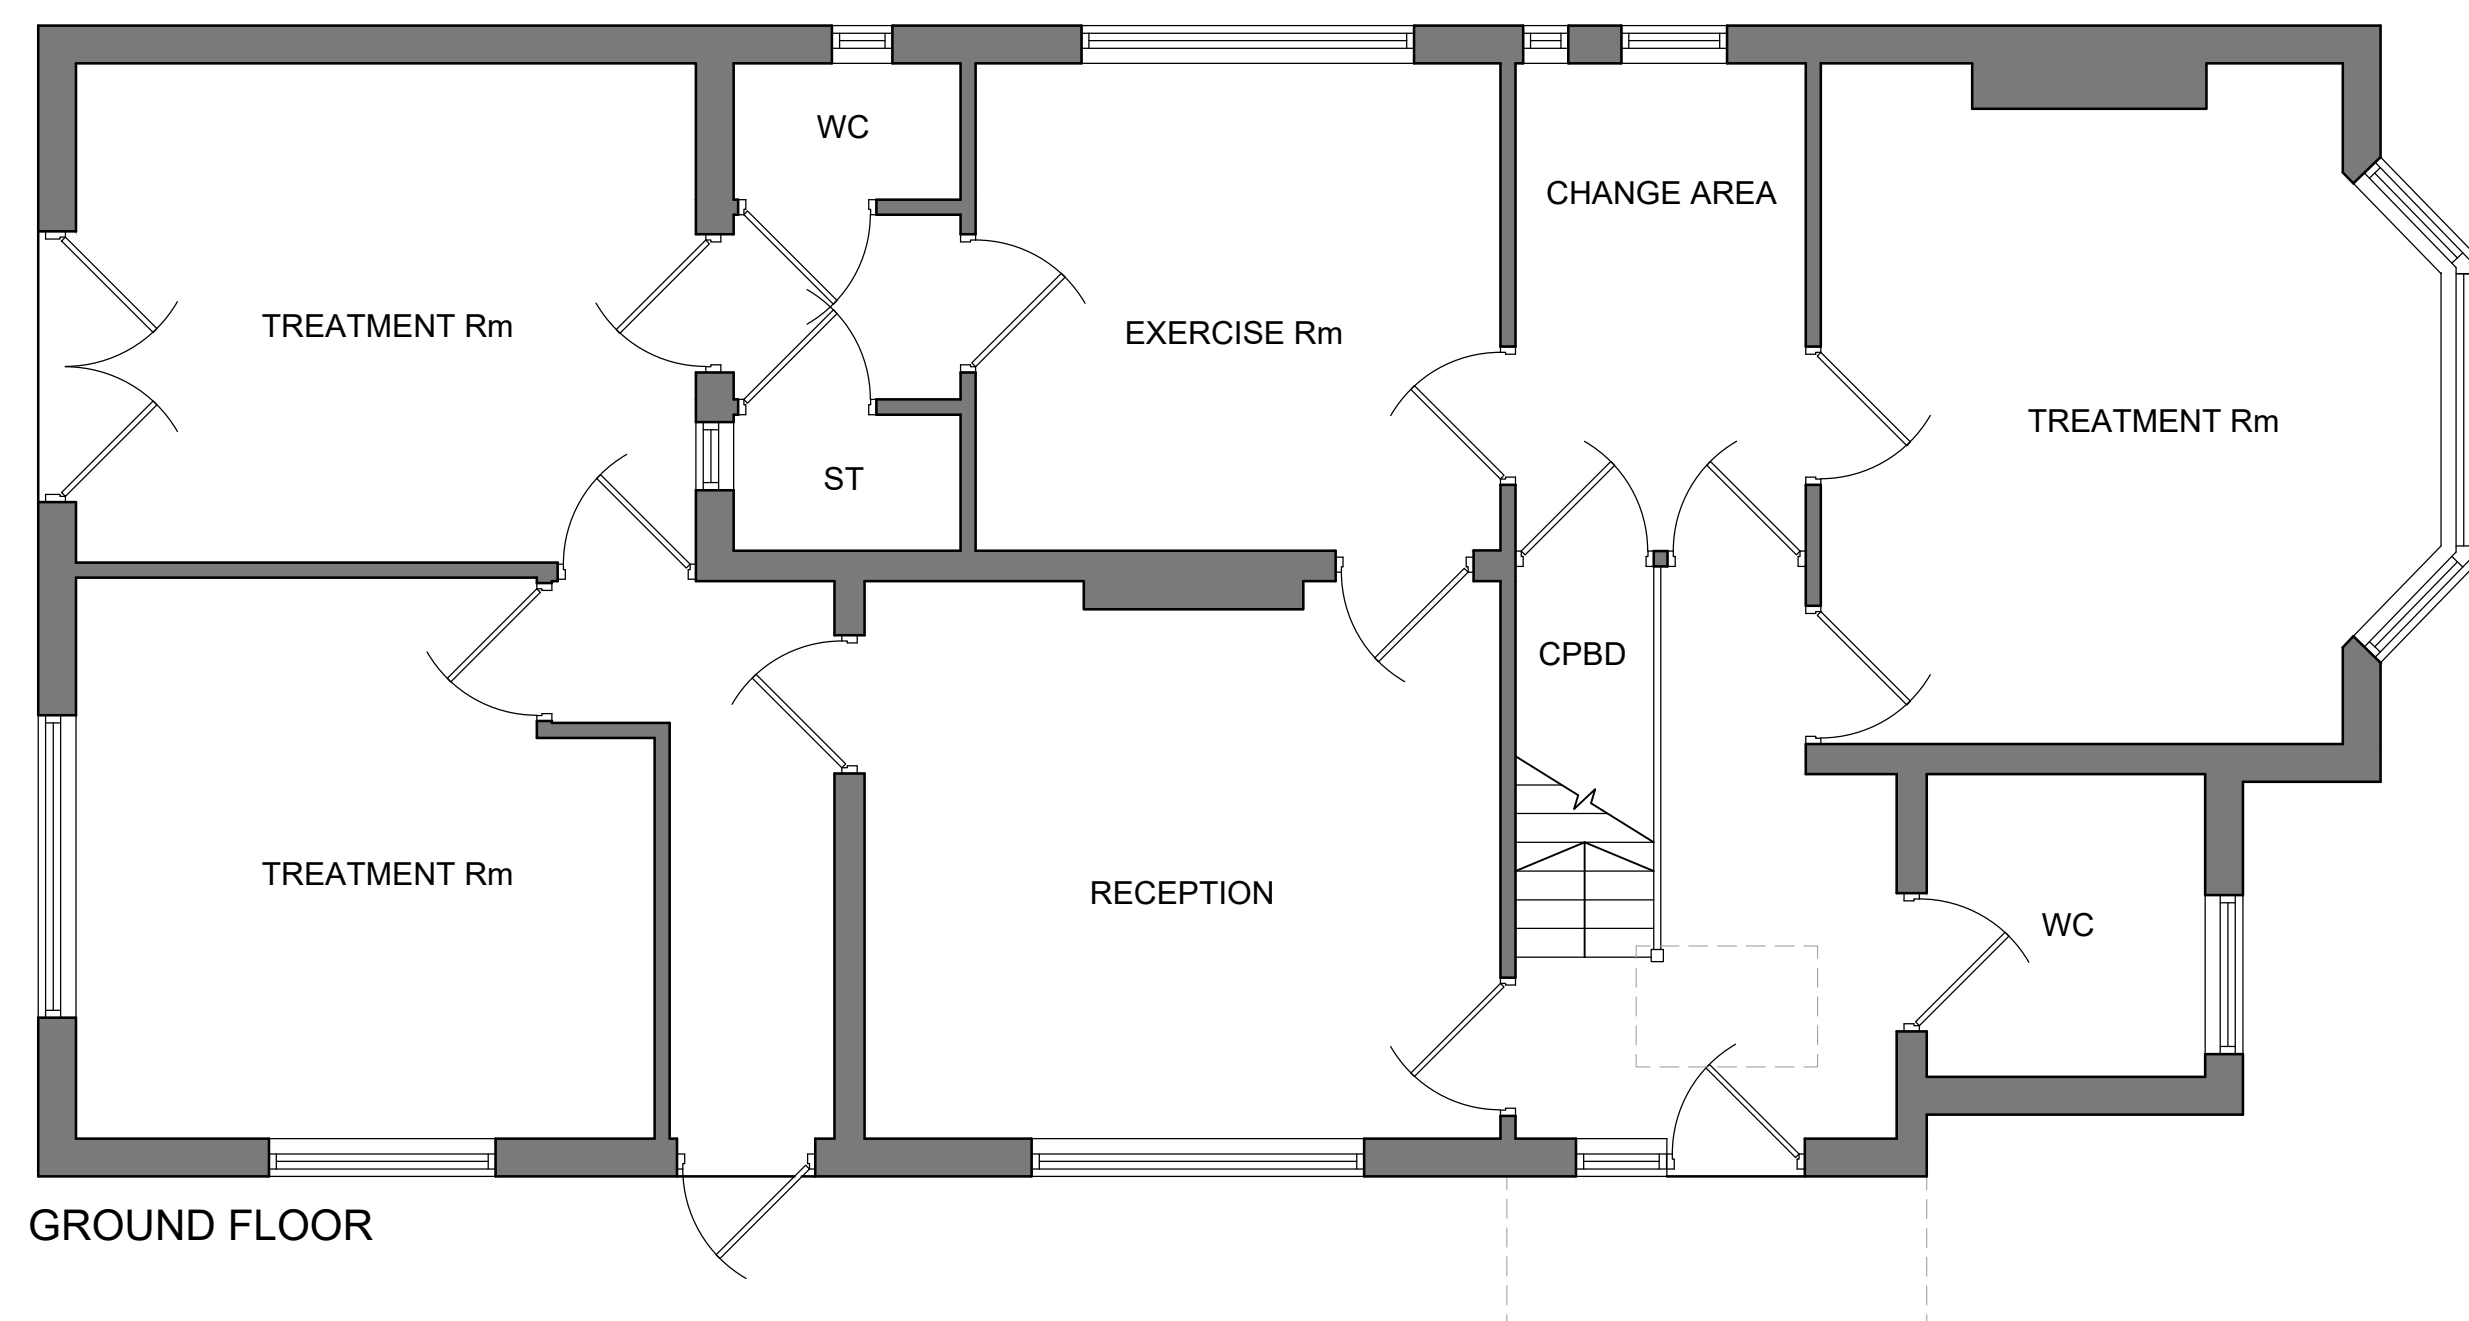

Interior & Architectural Design

www.jauntyangles.co.uk