
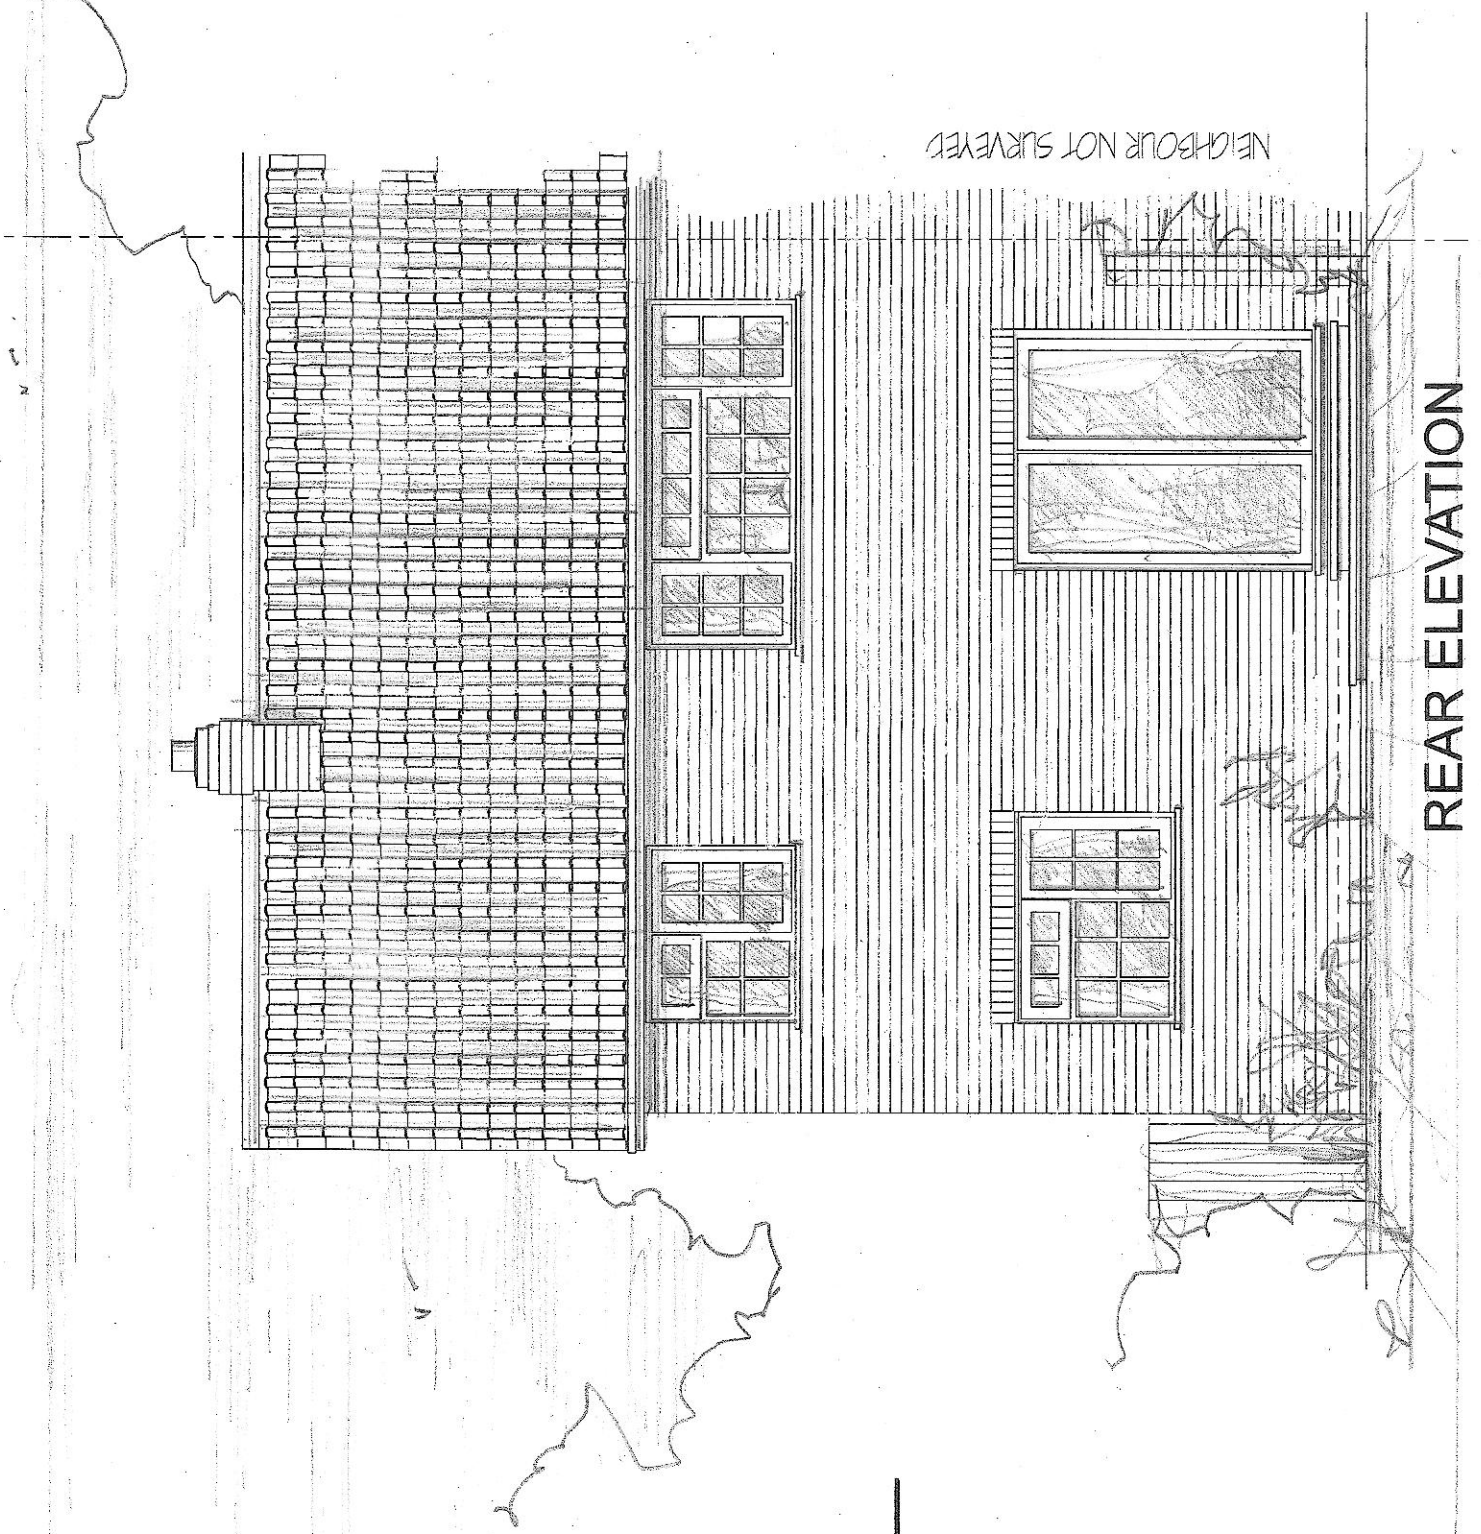
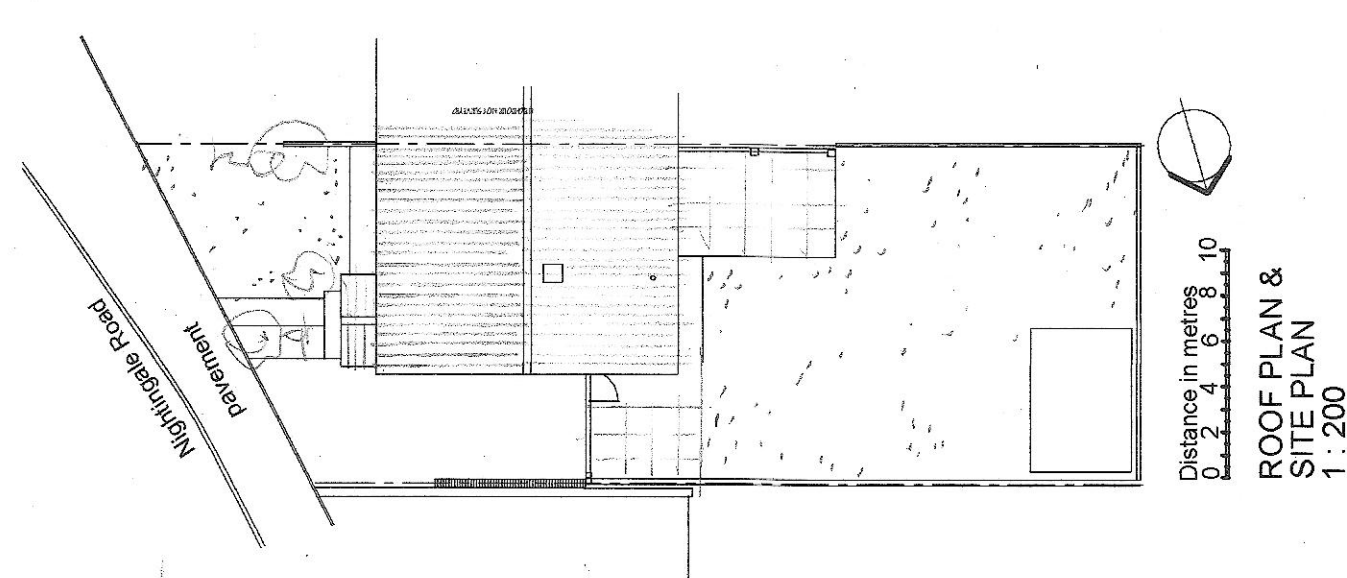
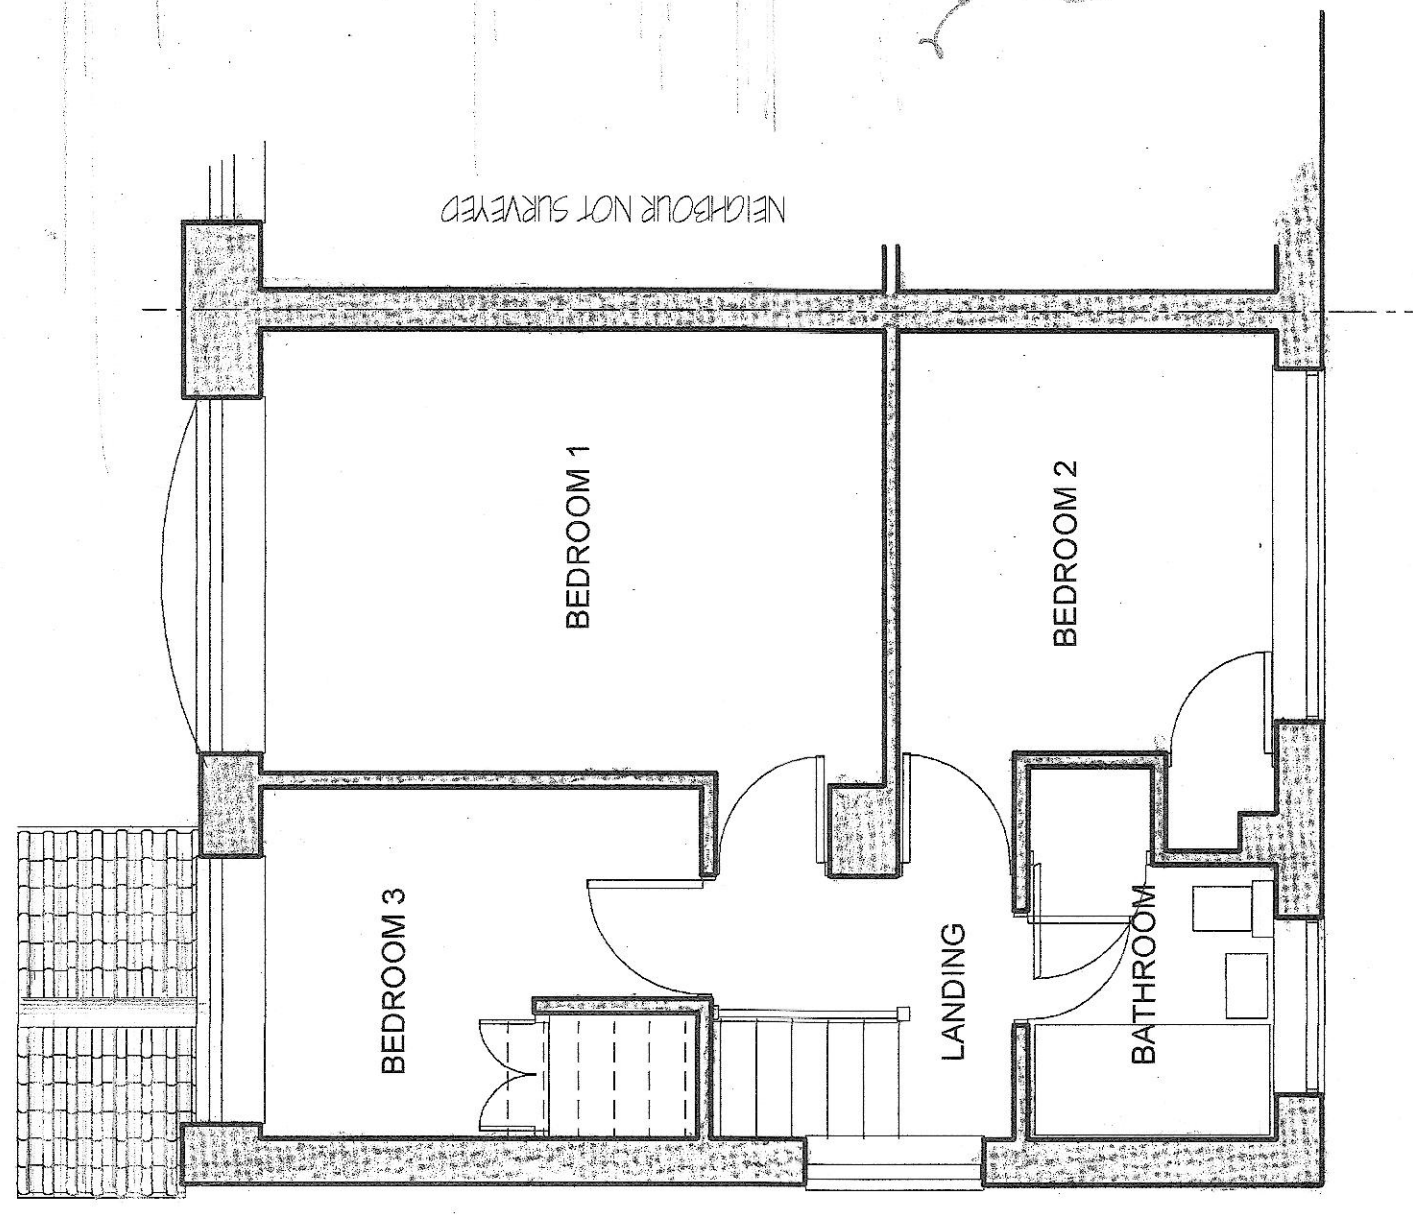
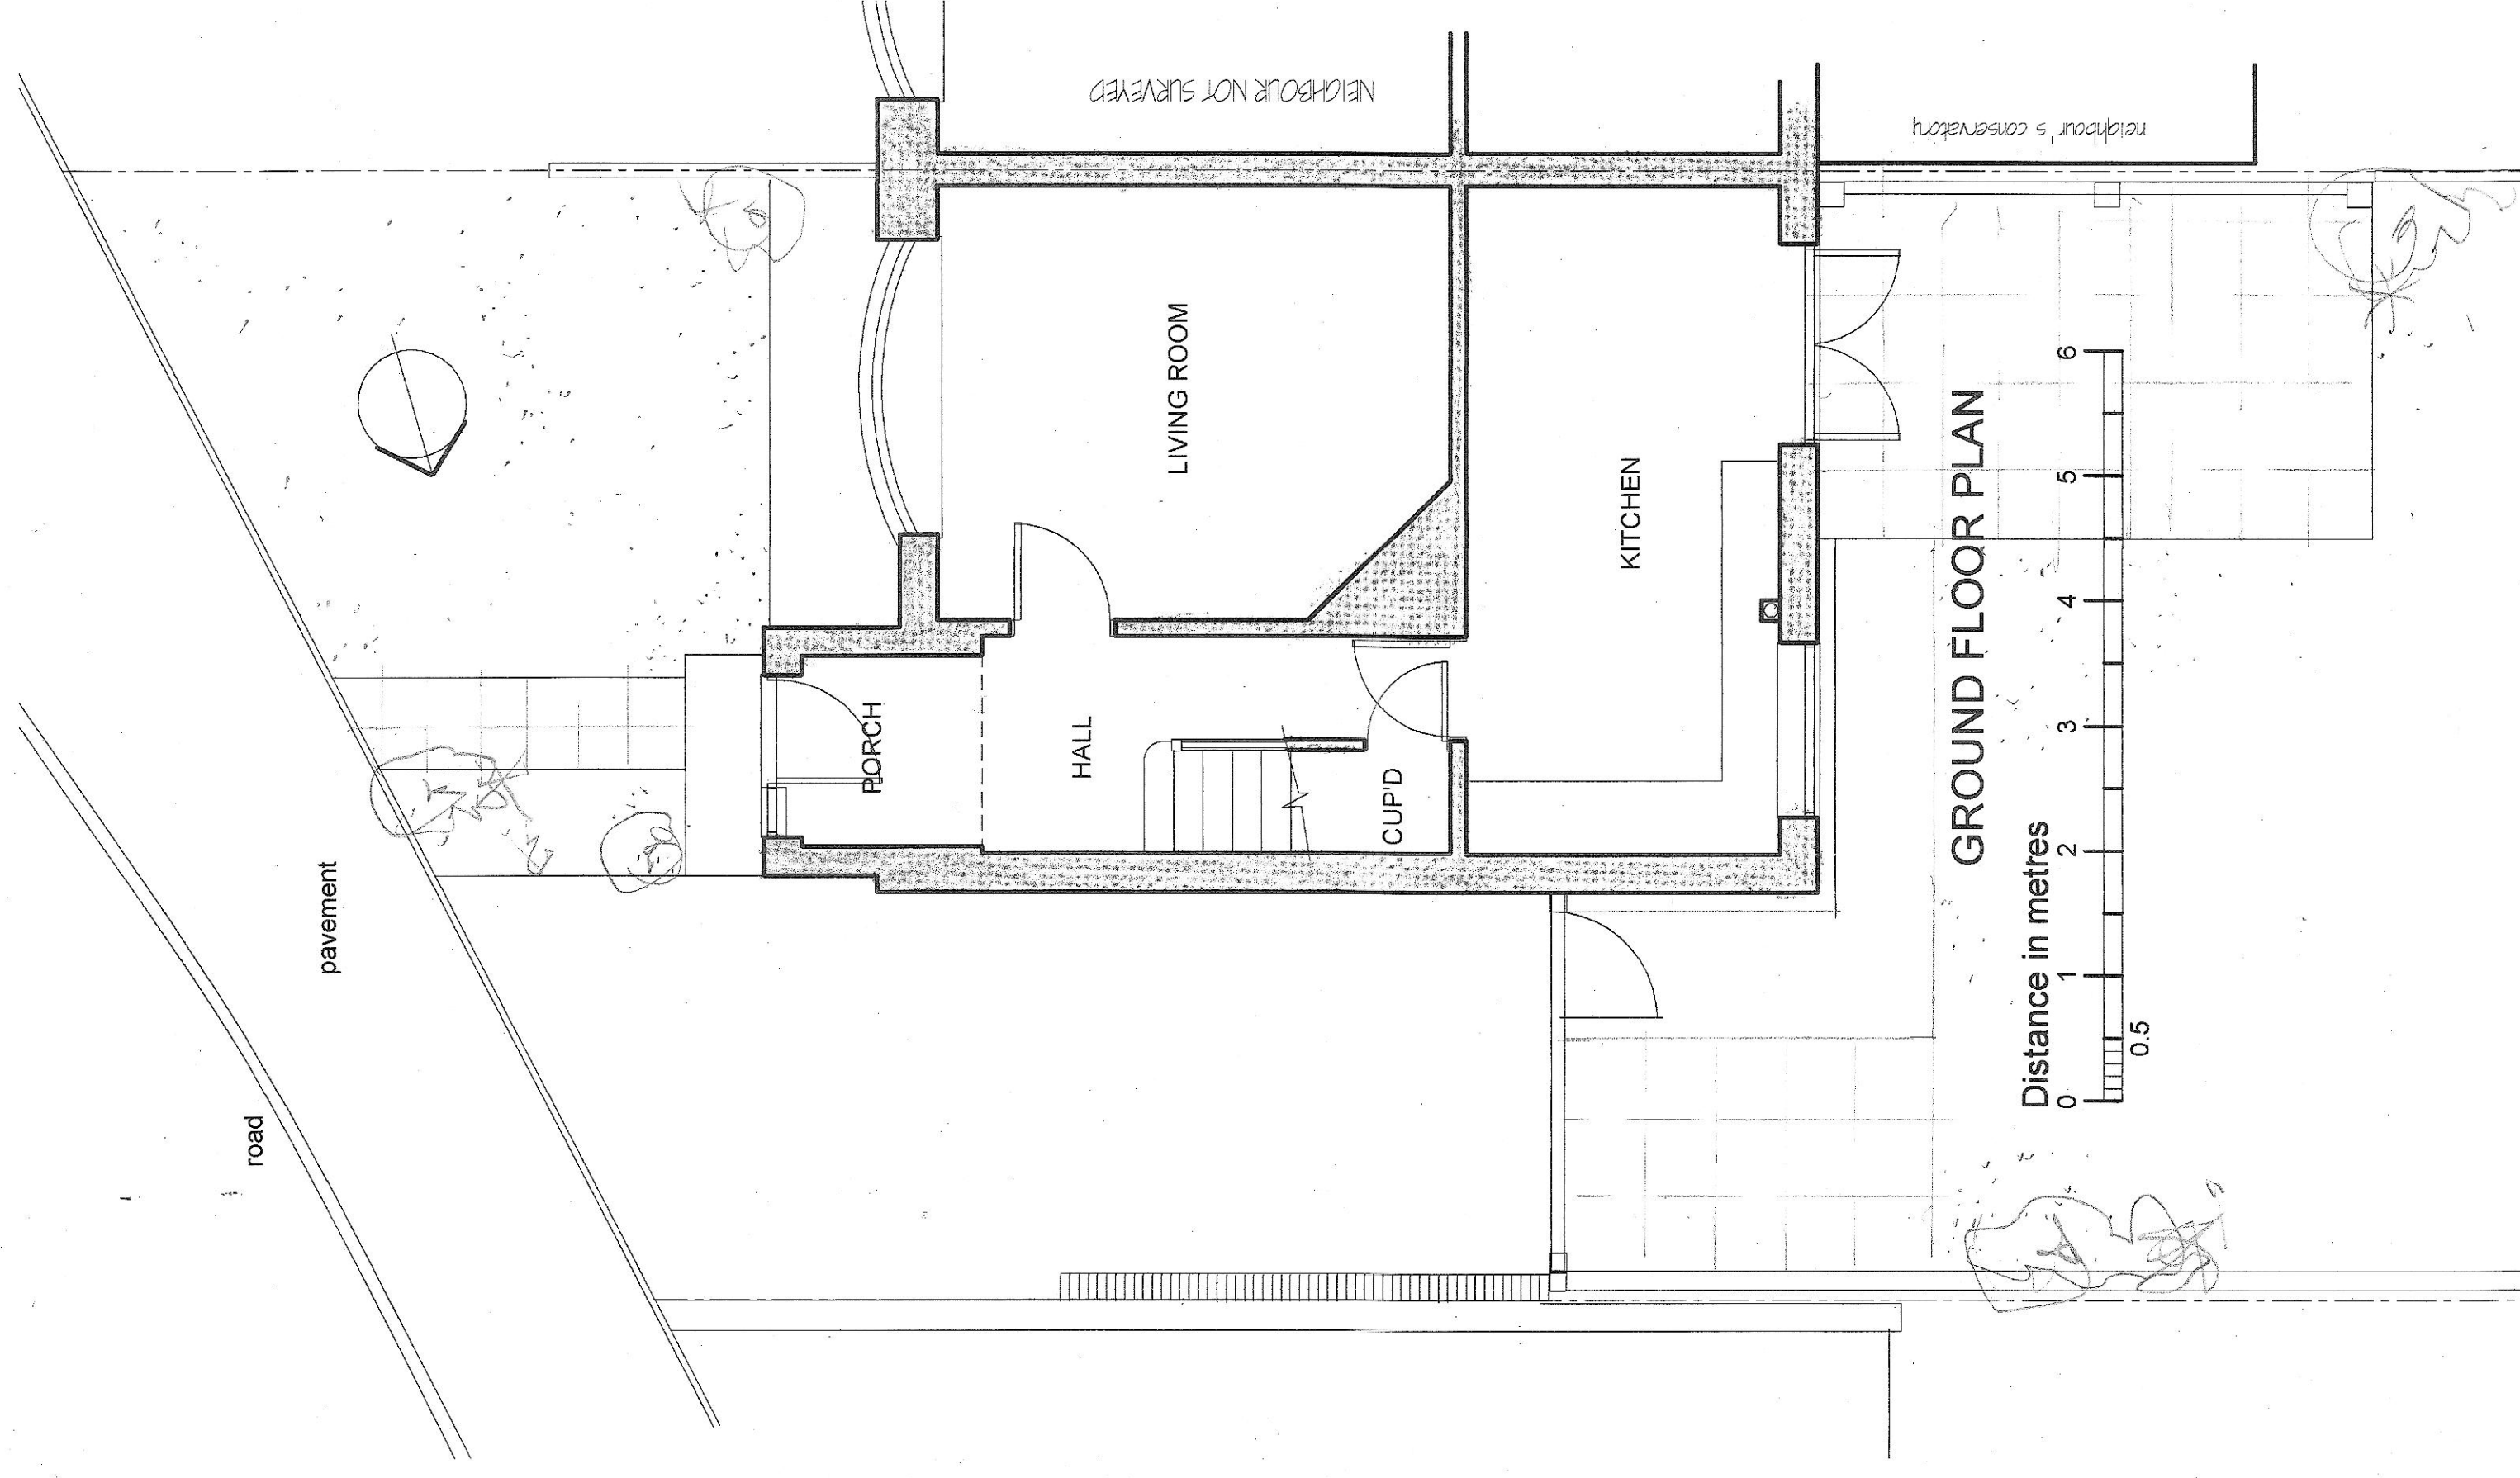


**PROPOSED EXTENSION**  
**166, NIGHTINGALE ROAD, WOODLEY**  
**as existing plans and elevations**  
**scales 1:50 & 1:200**

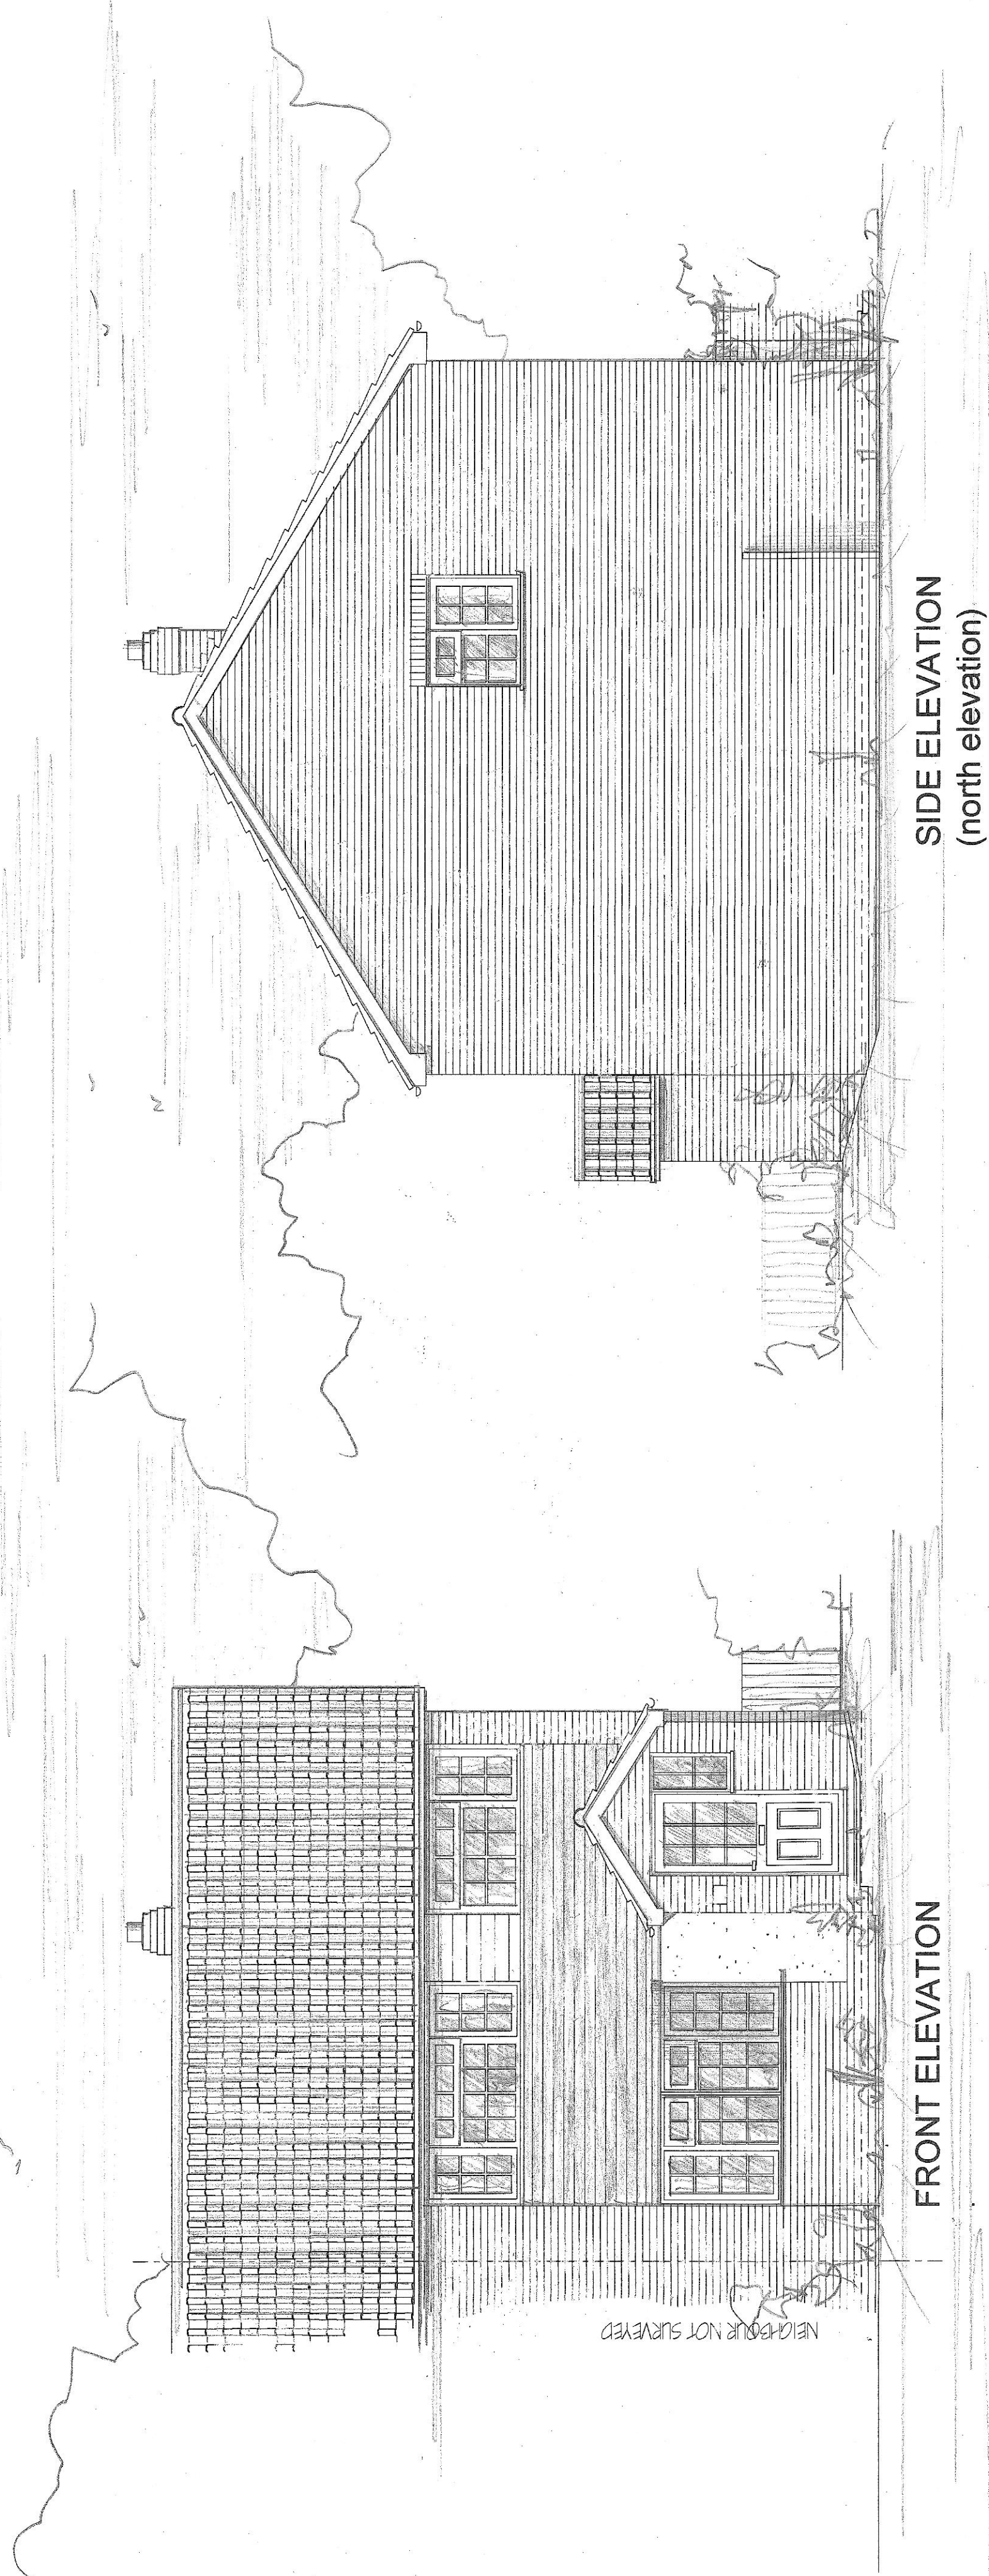

**ROGER BAKER**  
**ARCHITECTS**

The Walnuts, Ashbury, Swindon SN6 8LN  
Tele. 01793 710358 Fax. 01793 710102  
Email [rogerbaker.riba@btinternet.com](mailto:rogerbaker.riba@btinternet.com)