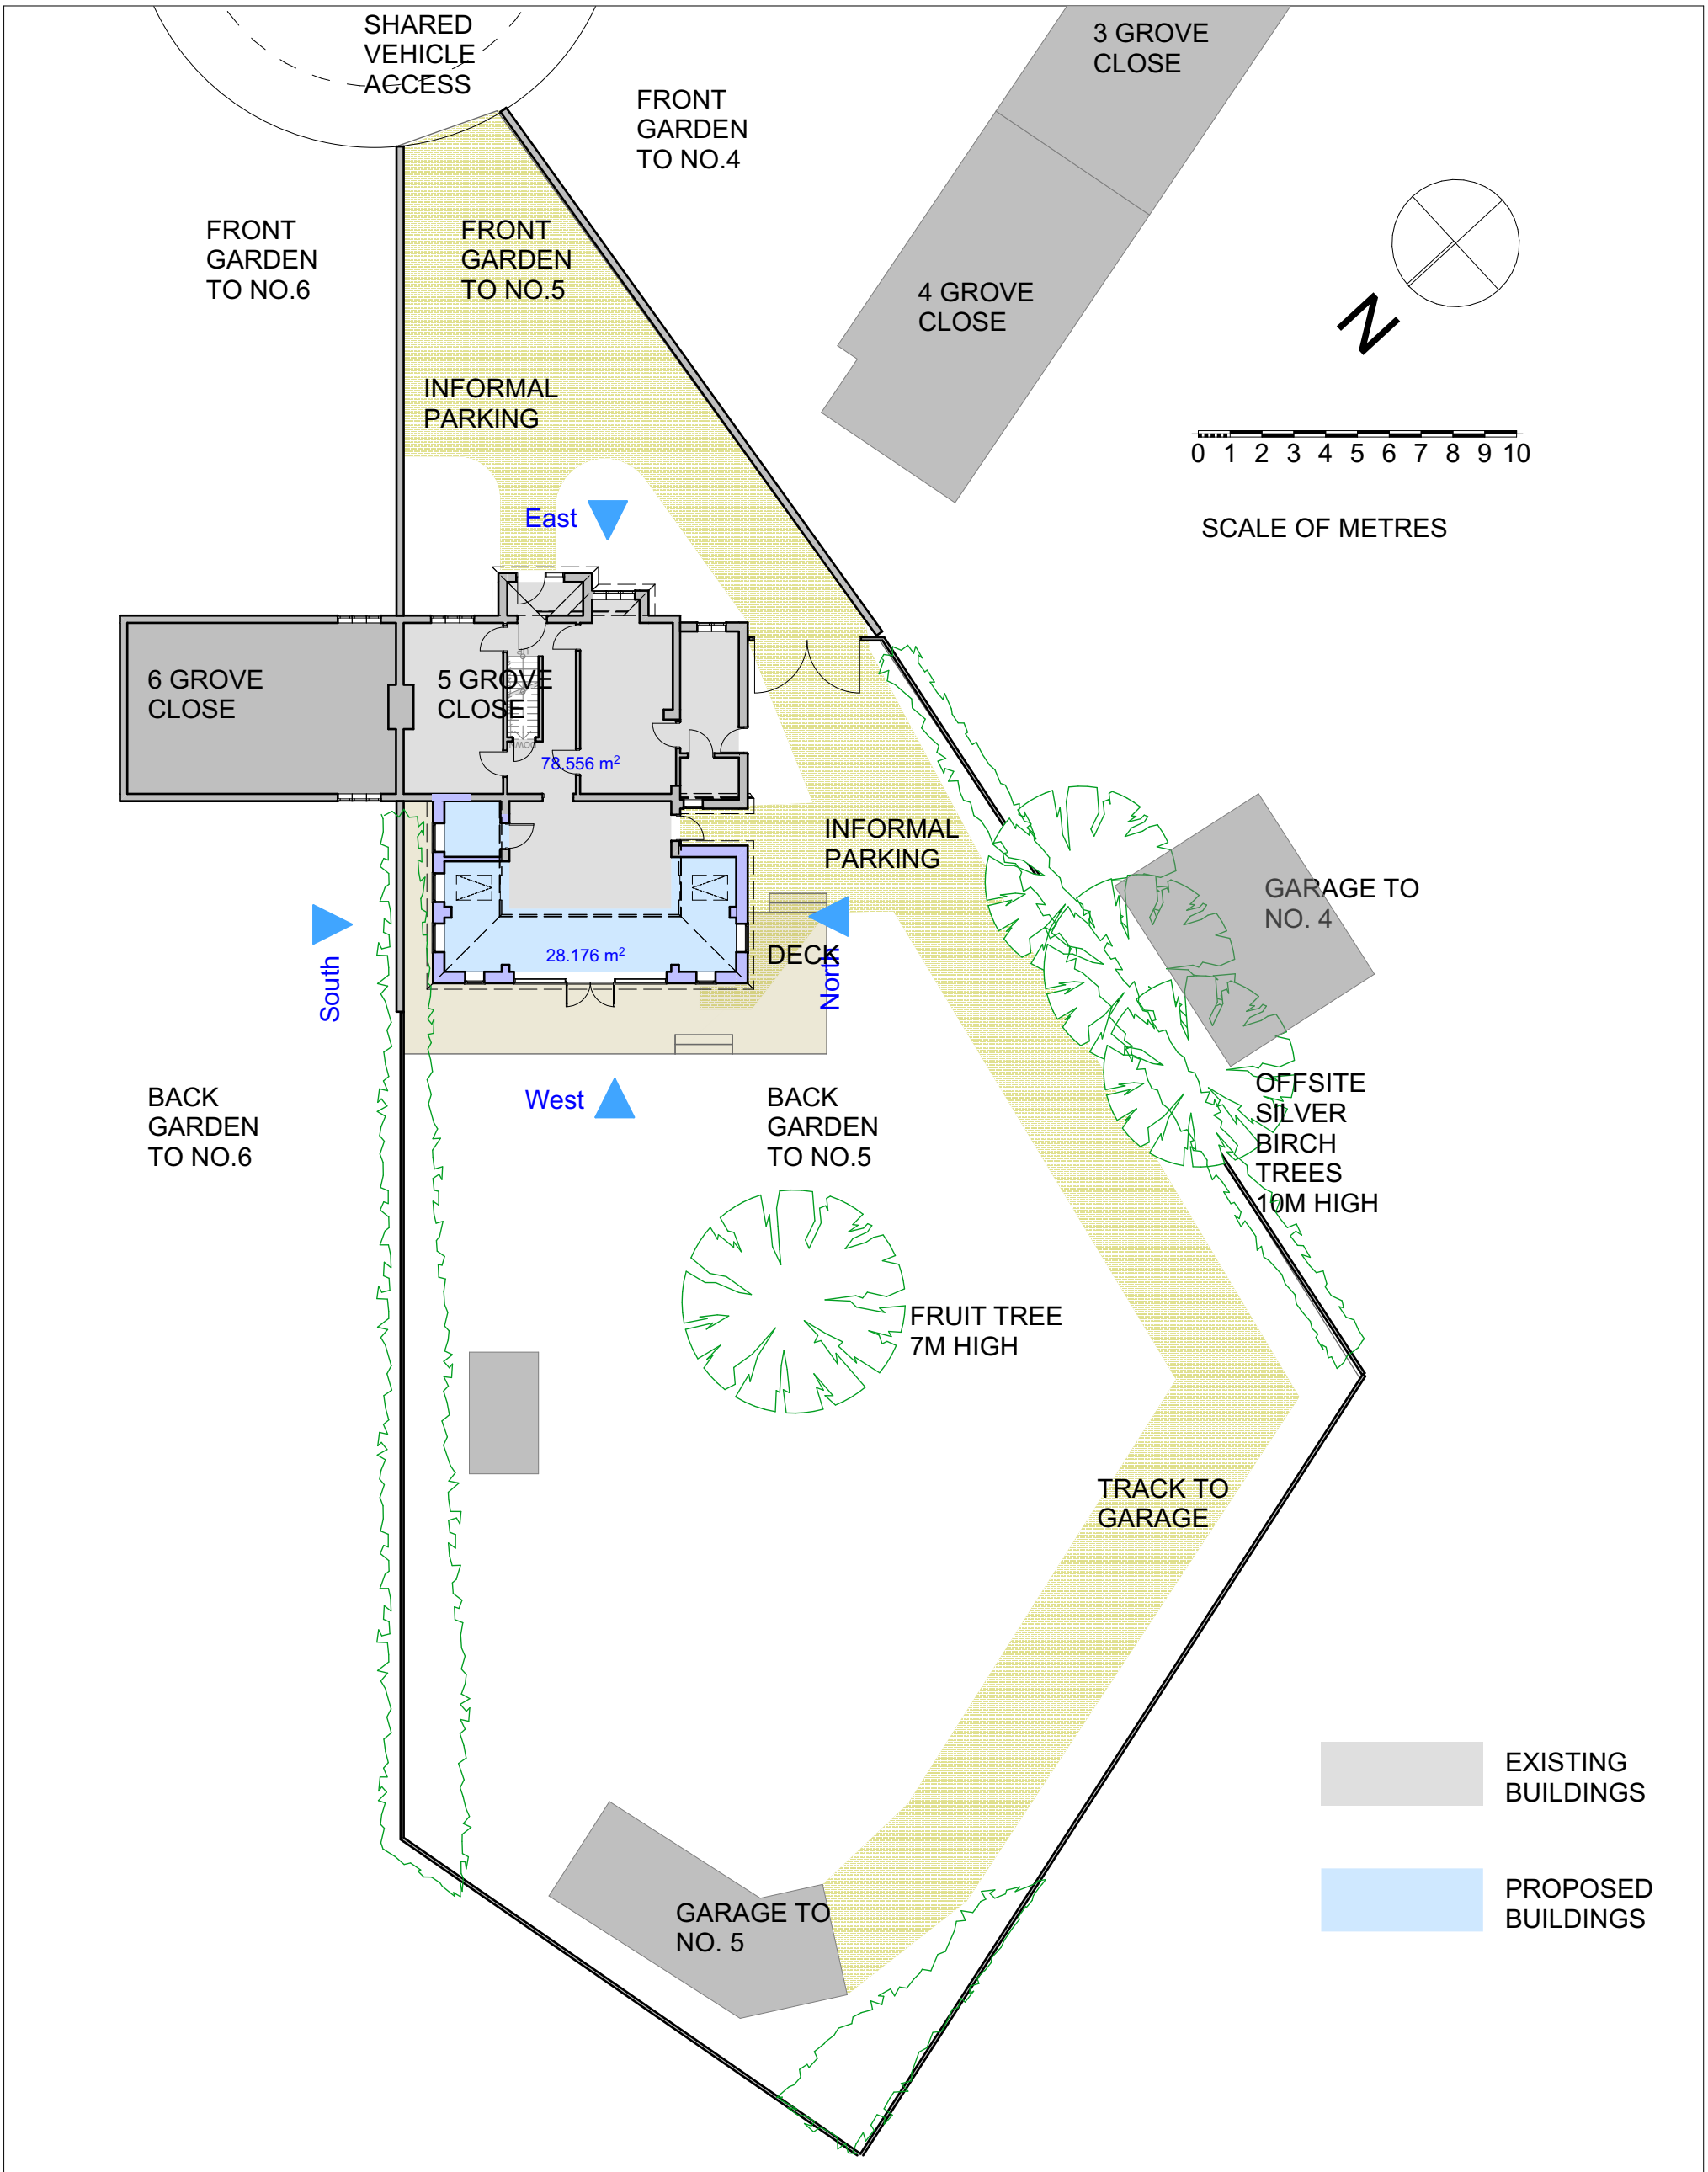


Site/Block Plan Proposed 1:200

Revision History			
RevID	ChID	Change Name	Date

Project Name
5 Grove Close

Client
Petra Raglan
5 Grove Close
Wokingham Without
Wokingham
RG40 3NA

Drawing Name
Site Plan Proposed

Drawing Scale
1:200

Drawing Status -

Layout ID
25

Revision
A

Cornelius Kavanagh, R.I.B.A.
Architect
Cemetery Lodge
Fairmile
Henley on Thames RG9 6AA
Mobile: 07875010336
corn@corneliuskavanagh.com
www.corneliuskavanagh.com