
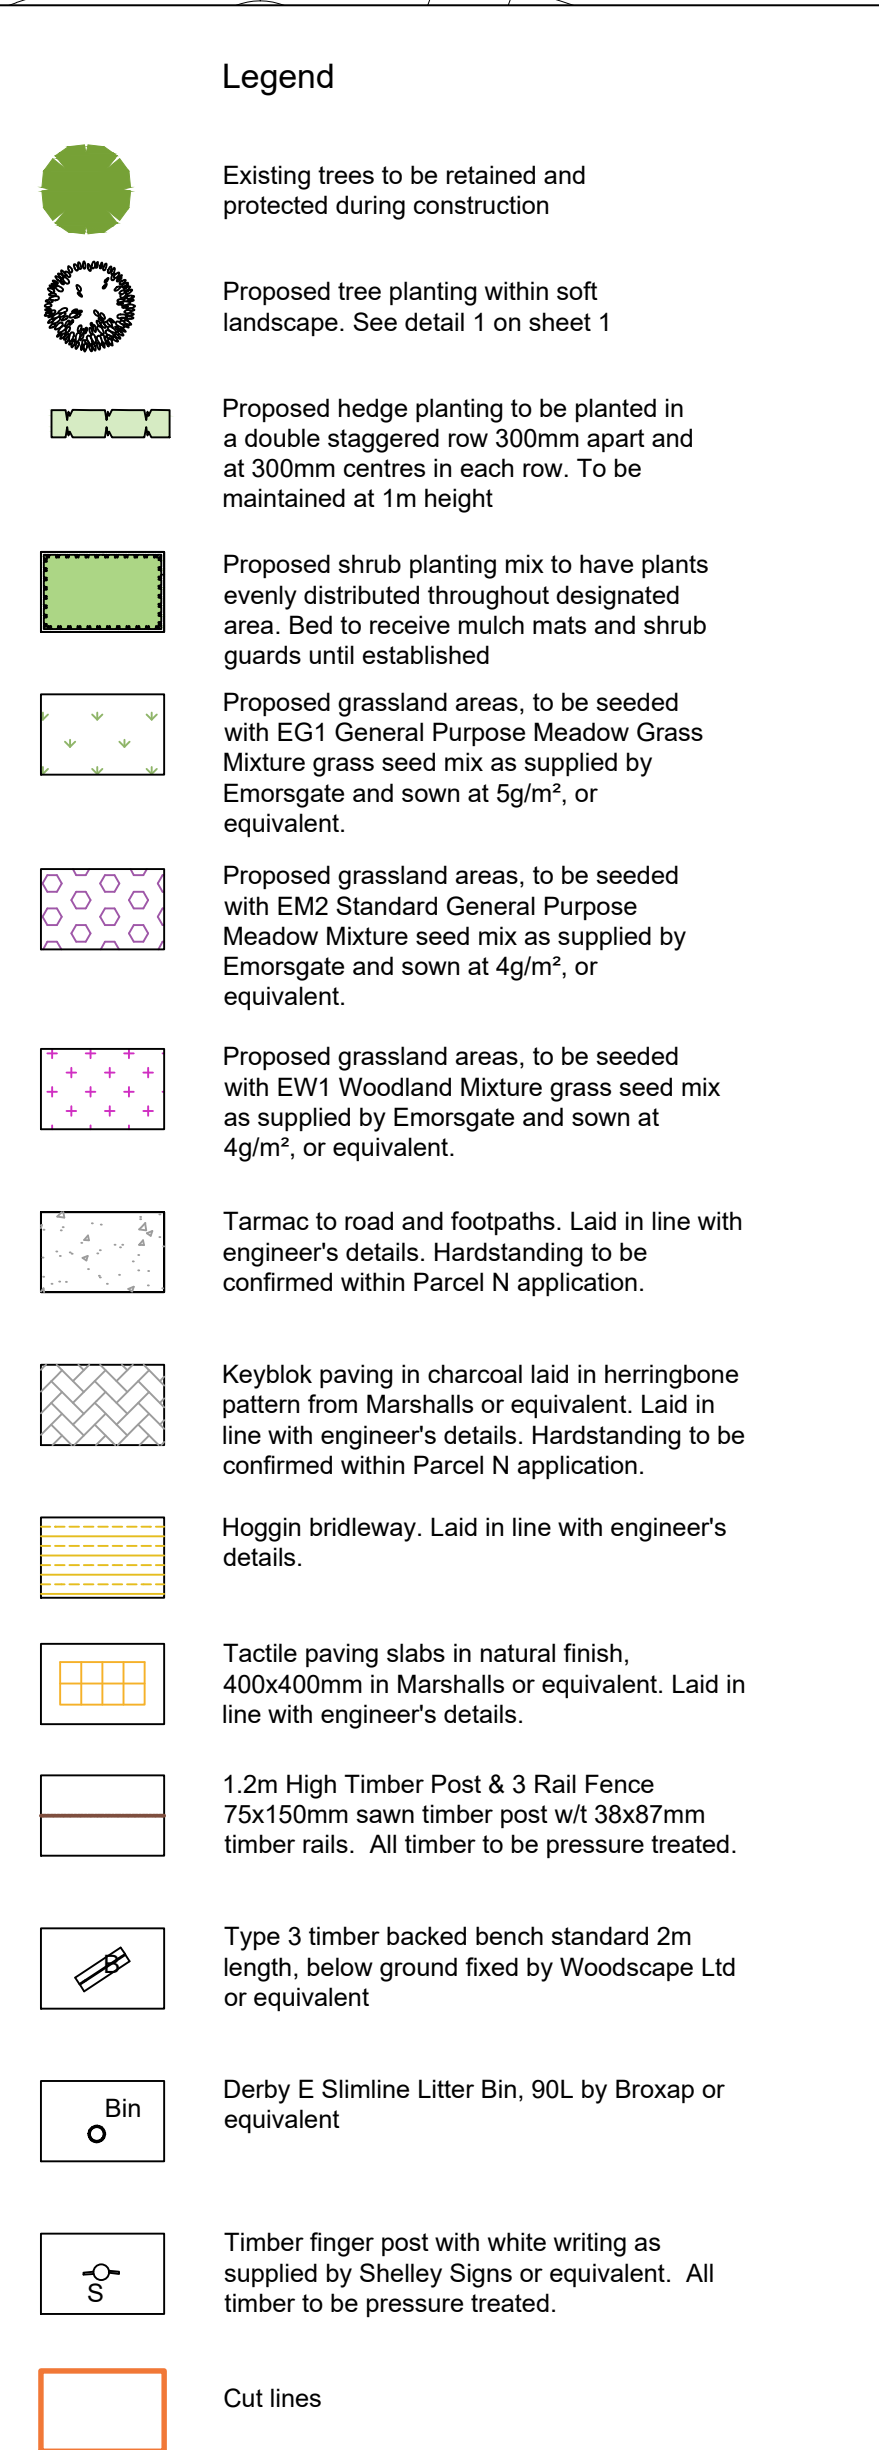


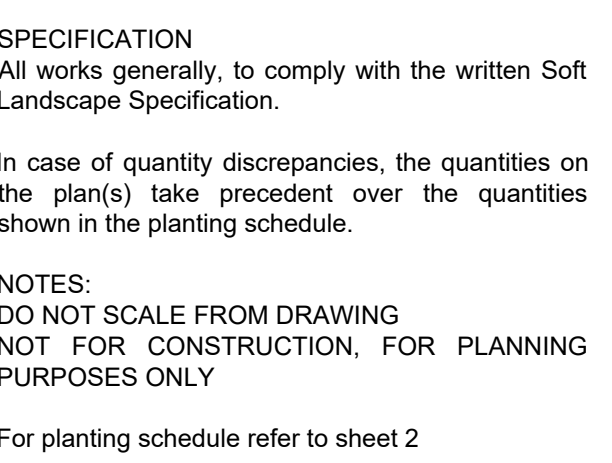


HEAD OFFICE
ne Rail Business Centre, Grange Lane,
Malmesbury, SN16 0ES
Tel: 01666 825646

alming Business Centre, Woolsack Way,
Codrington, GU7 1HP
Tel: 01483 425714

e 6, Crescent House, Yonge Close,
Eastleigh, SO50 9XS
Tel: 02382 026300

email:
mail@acdenv.co.uk



scheme: Linear Park Phase 3A,
Arborefield
client: Crest Nicholson
drawing: Soft & Hard Landscape
Proposals
date: Aug. 2025
scale: 1:200@A1
drawing no: CREST 24900 11 Sheet 1/2
drawn: ALK checked: HCS

Copyright of ACD Environmental Ltd. All rights described in Chapter IV of the Copyright, Designs and Patents Act 1988 have been generally asserted. 2011. Copyright of this plan remains with ACD until all fees have been paid in full.