

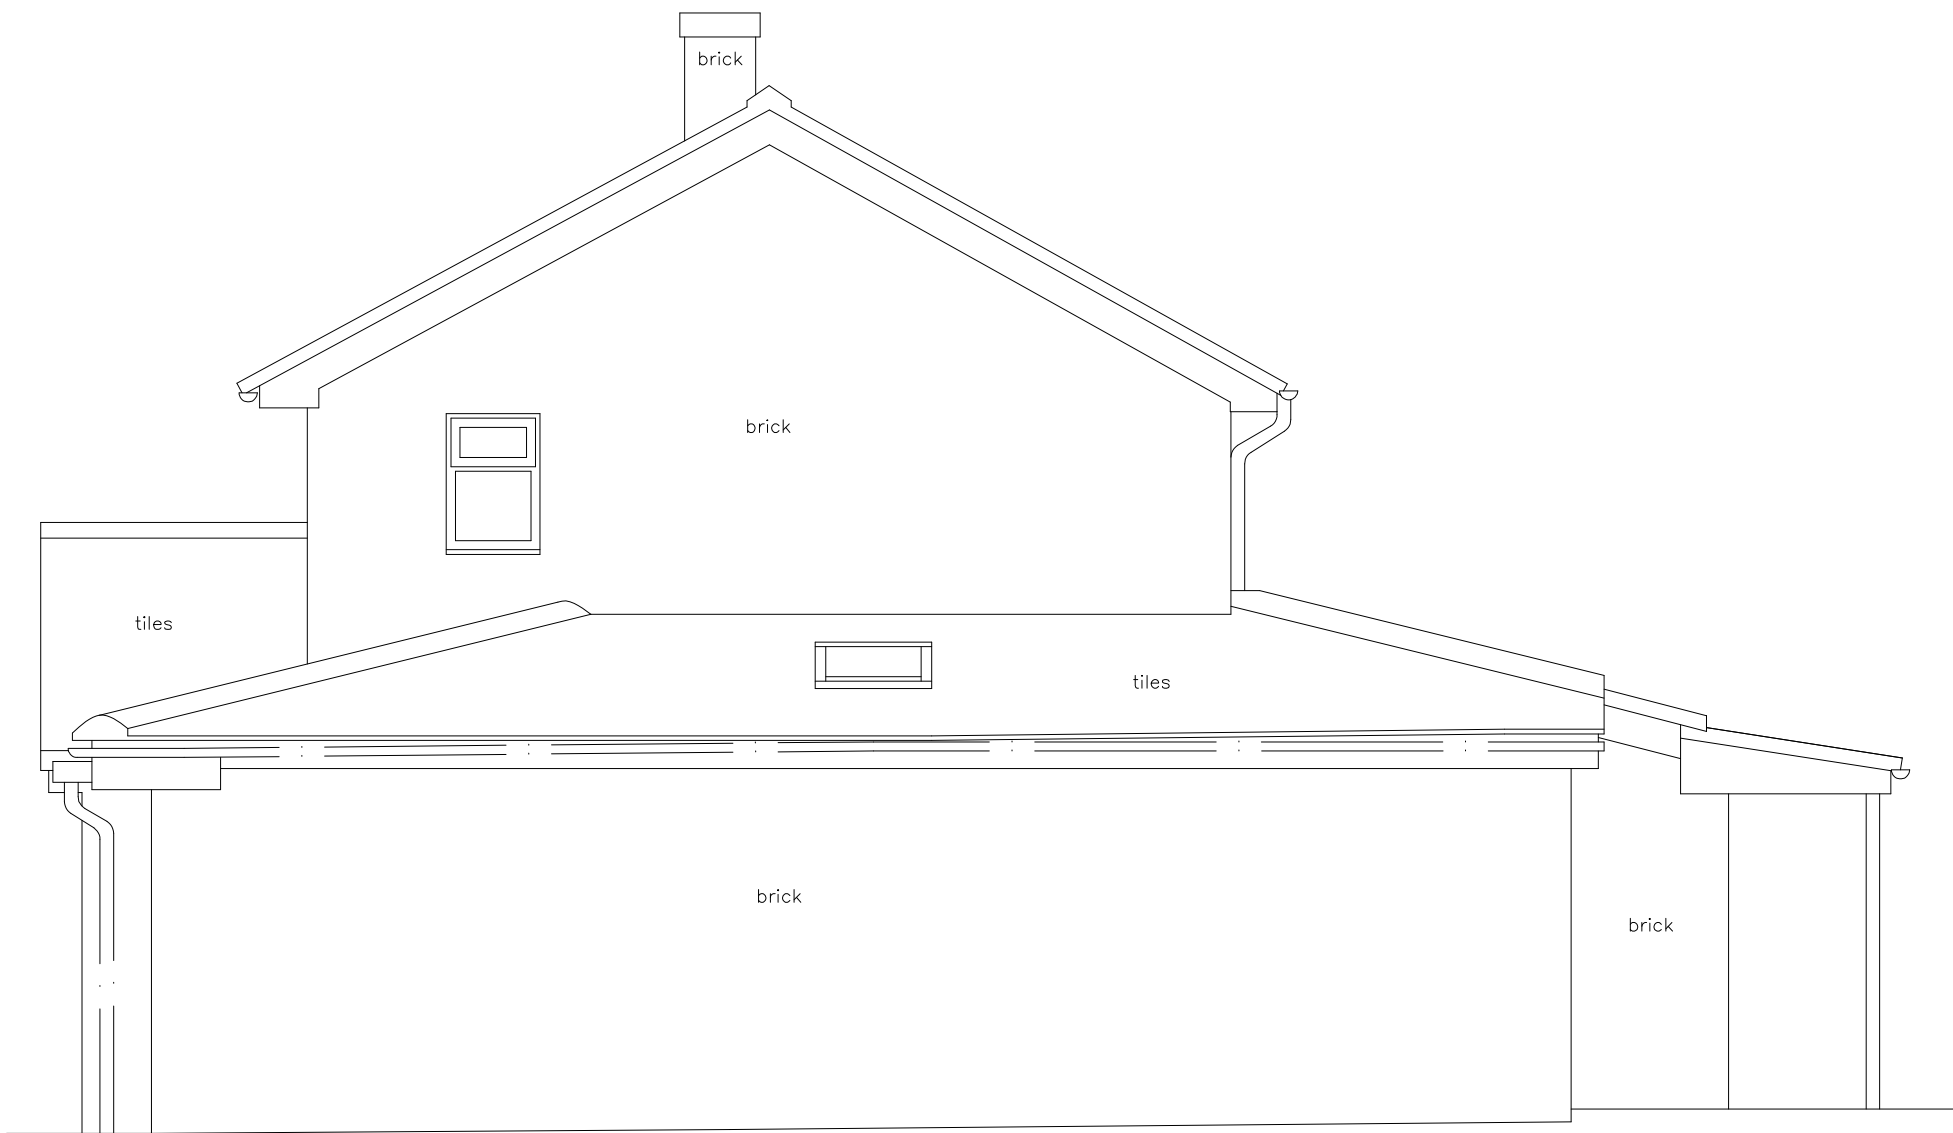


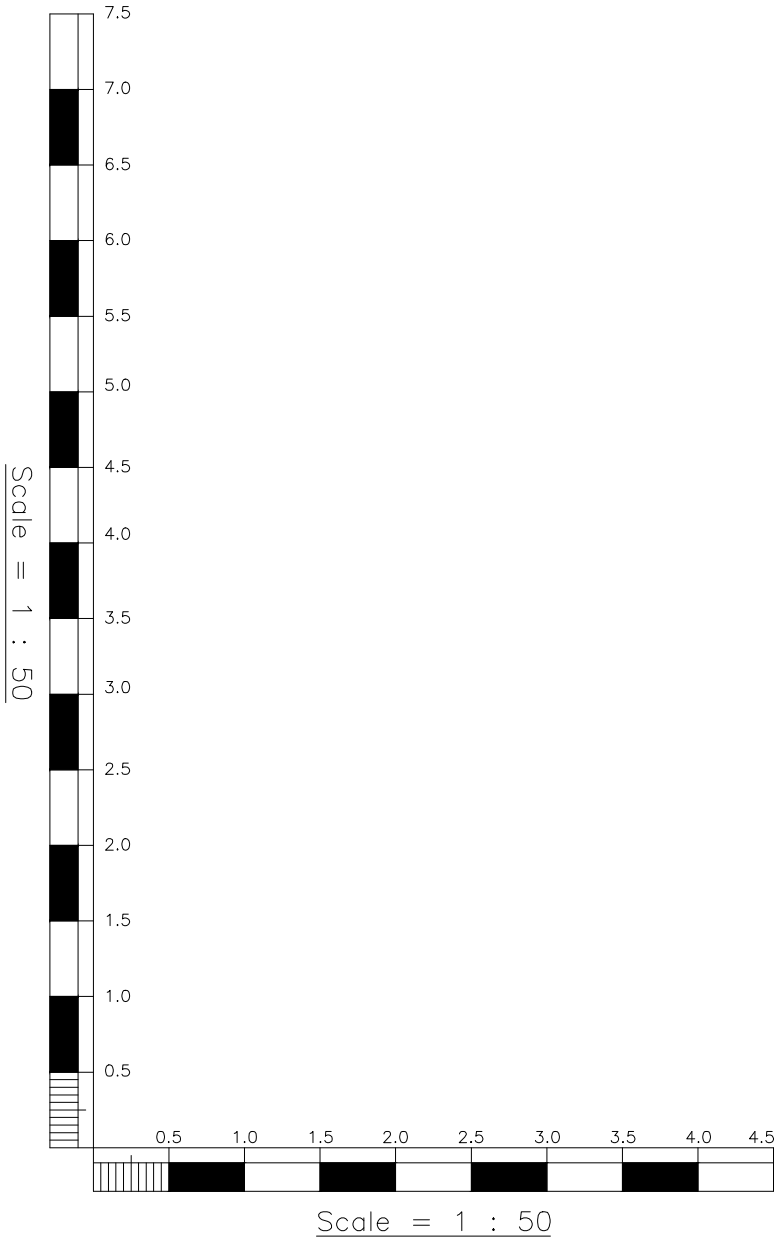

Datum 98.00m

RIGHT ELEVATION

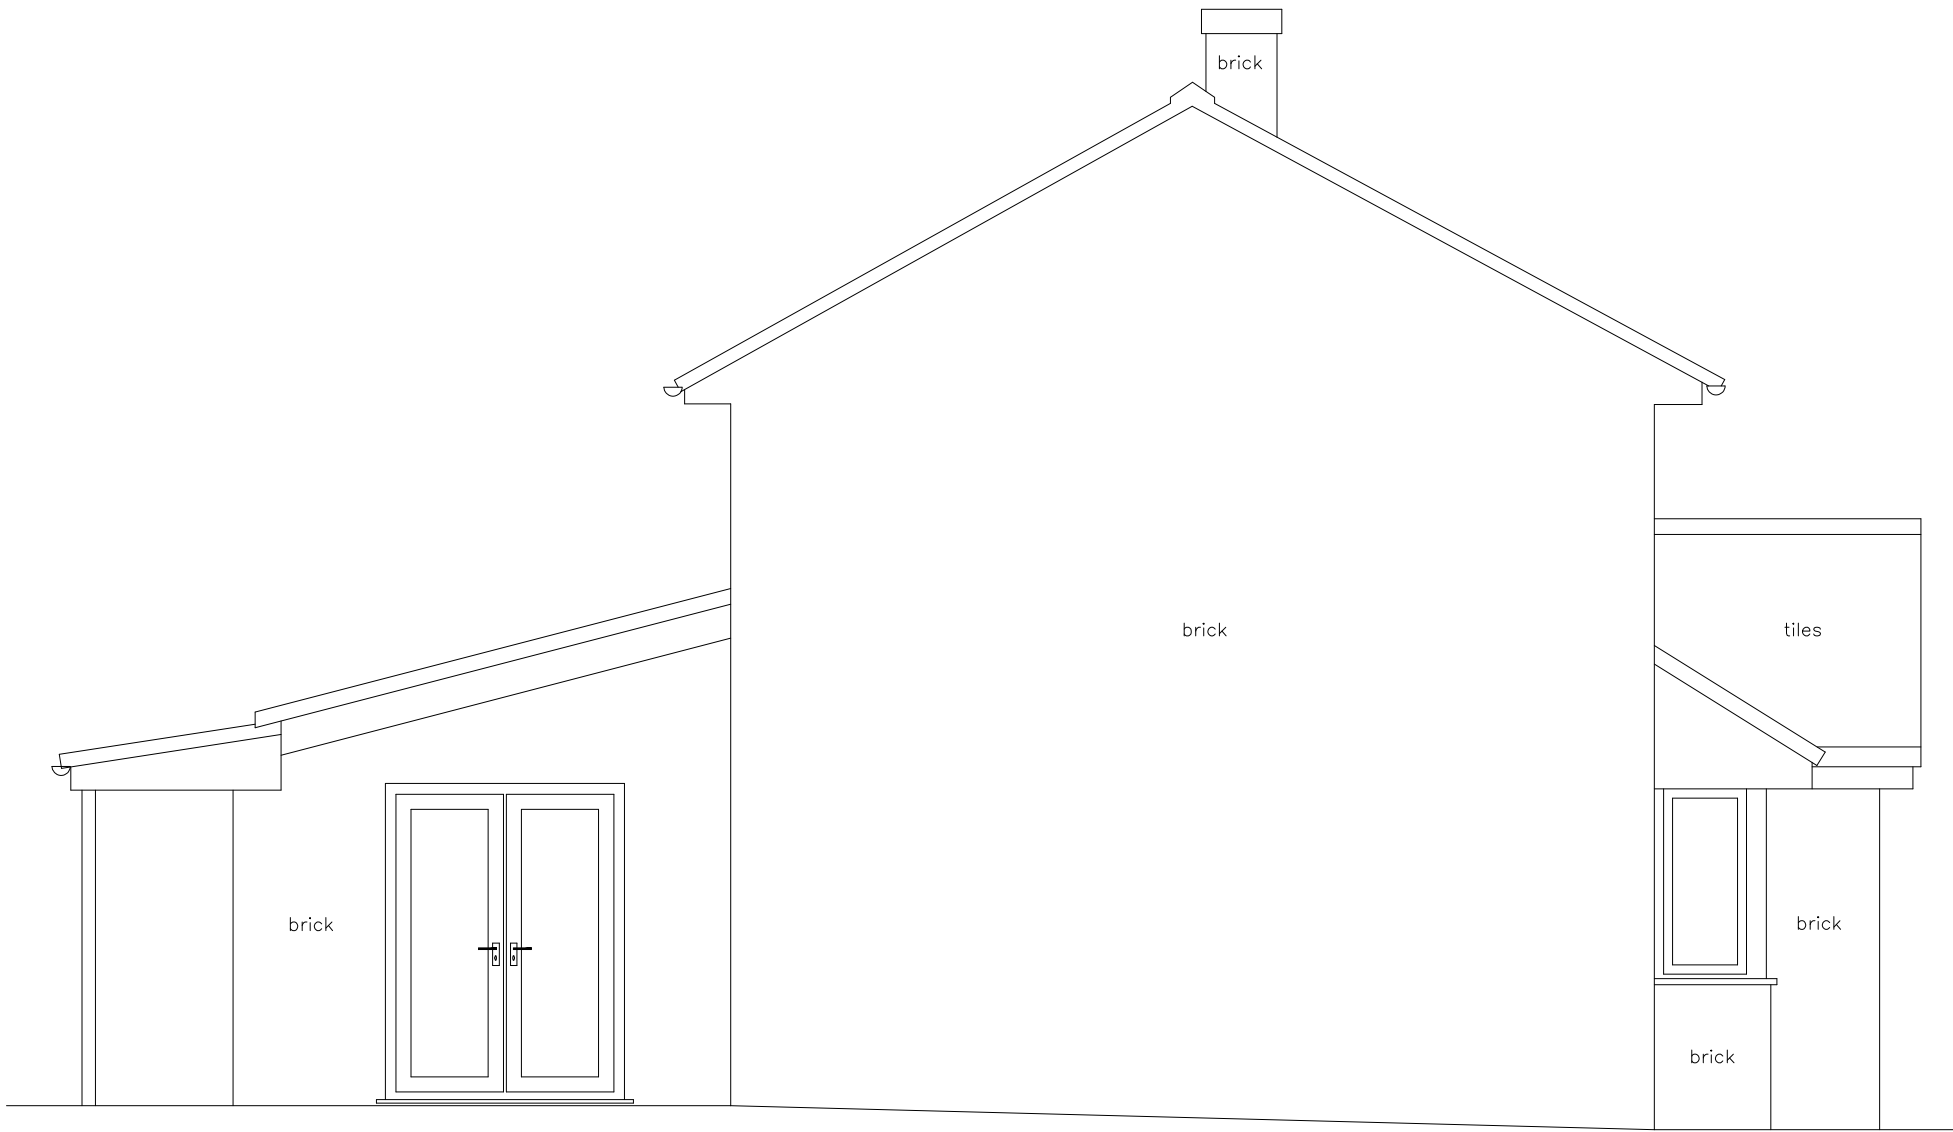

Datum 98.00m

LEFT ELEVATION

LEGEND

Topographical Abbreviations

A/R	Assumed Route	MKR	Marker
BH	Borehole	MT	Mercury Telecom Cover
BOL	Bollard	OHC	Overhead Cable
BT	British Telecom Cover	OHP	Overhead Pipe
BW	Barbed Wire Fence	OSBM	Ordnance Survey Bench Mark
BWK	Brickwork	PB	Post Box
CATV	Cable TV Cover	PGM	Permanent Ground Marker
CB	Close Boarded Fence	PF	Post & Rail Fence
CCTV	Closed Circuit TV	PW	Post & Wire Fence
CHLK	Channline Fence	PWM	Post & Wire Mesh Fence
CHPL	Chestnut Paling Fence	RE	Rodding Eye
CL	Cover Level	RG	Road Gully
CM	Cable Marker	RN	Road Name
CP	Catch Pit	RS	Road Sign
CPL	Catch Pit Base Level	RW	Retaining Wall
DIA	Diameter	RWP	Rain Water Pipe
DK	Drip Kerb	SAP	Sapping
DP	Down Pipe	SC	Stop Cock
EJB	Electricity Junction Box	SPR	Spread
EC	Electricity Cover	STA	Traverse Station
EP	Electricity Pole	SV	Stop Valve
ER	Earthing Rod	SVP	Soil Vent Pipe
FCL	Finished Ceiling Level	SW	Storm Water
FI	Fire Hydrant	TB	Telephone Box
FIG	Feed Into Ground	TBM	Temporary Bench Mark
FW	Foul Water	TFR	Taken From Records
GU	Gully	TJB	Telephone Junction Box
GV	Gas Valve	TPT	Trail Pit
H	Height	TL	Traffic Light
IC	Inspection Cover	TP	Telephone Pole
IL	Invert Level	UTL	Unable To Lift
IR	Iron Railing Fence	UTT	Unable To Trace
KO	Kerb Outlet	VP	Vent Pipe
LB	Litter Bin	WKH	Water Key Hole
LC	Lamp Column	WM	Water Meter
LP	Lamp Post	WV	Water Valve
MH	Manhole		

Measured Building Abbreviations

Room Height	ELEC	Electricity	
Floor To Sill	HTR	Heater	
Sill To Head	HWT	Hot Water Tank	thermostat
Floor To Head	Radiator		
Door Height	switch		
Underside	double switch		tv socket
T/S	Rooflight	socket	telephone socket
S/C	Fireplace	double socket	fuse
RP	Sliding door		
SD	Floorboards		
PB	Cupboard		

NOTES

All coordinates are based on a local grid.
The datum has been assigned a known value of 100.00m as shown on the drawing (TBM).
All dimensions are in meters unless otherwise specified

REVISIONS

03			
02			
01			
00	OH	First Complete Issue	28/05/2024
Prelim	—	Preliminary — Not Complete	—
Rev.	QA Check	Description	Date



20 COLLETON DRIVE, RG10 0AX

MEASURED BUILDING AND TOPOGRAPHICAL SURVEY

CLIENT NAME		ANNE OWEN ARCHITECTURE			
DRAWING NUMBER		21322 / P / 05			
SURVEYED	KP	DRAWN	KP/OH	SCALE	1:50
DATE	10/05/24	DATE	28/05/24	SHEET	05 of 06
www.XPSurveys.co.uk		info@XPSurveys.co.uk		T +44 (0) 333 335 5085	
A1 Sheet — 841mm x 594mm		© COPYRIGHT XPSURVEYS LIMITED			