


Client: Mr. Shazam Chaudhury


- REVISION/S:
- A. 2025-07-01. Elevations amended following changes made to the floor plans, as per Planner's comments been received. SASi
 - B. 2025.07.10. Elevations further amended following changes made to the floor plans, as per Planner's comments been received. SASi
 - C. 2025.07.14. Party wall side elevation amended as per Planner's comments. SASi

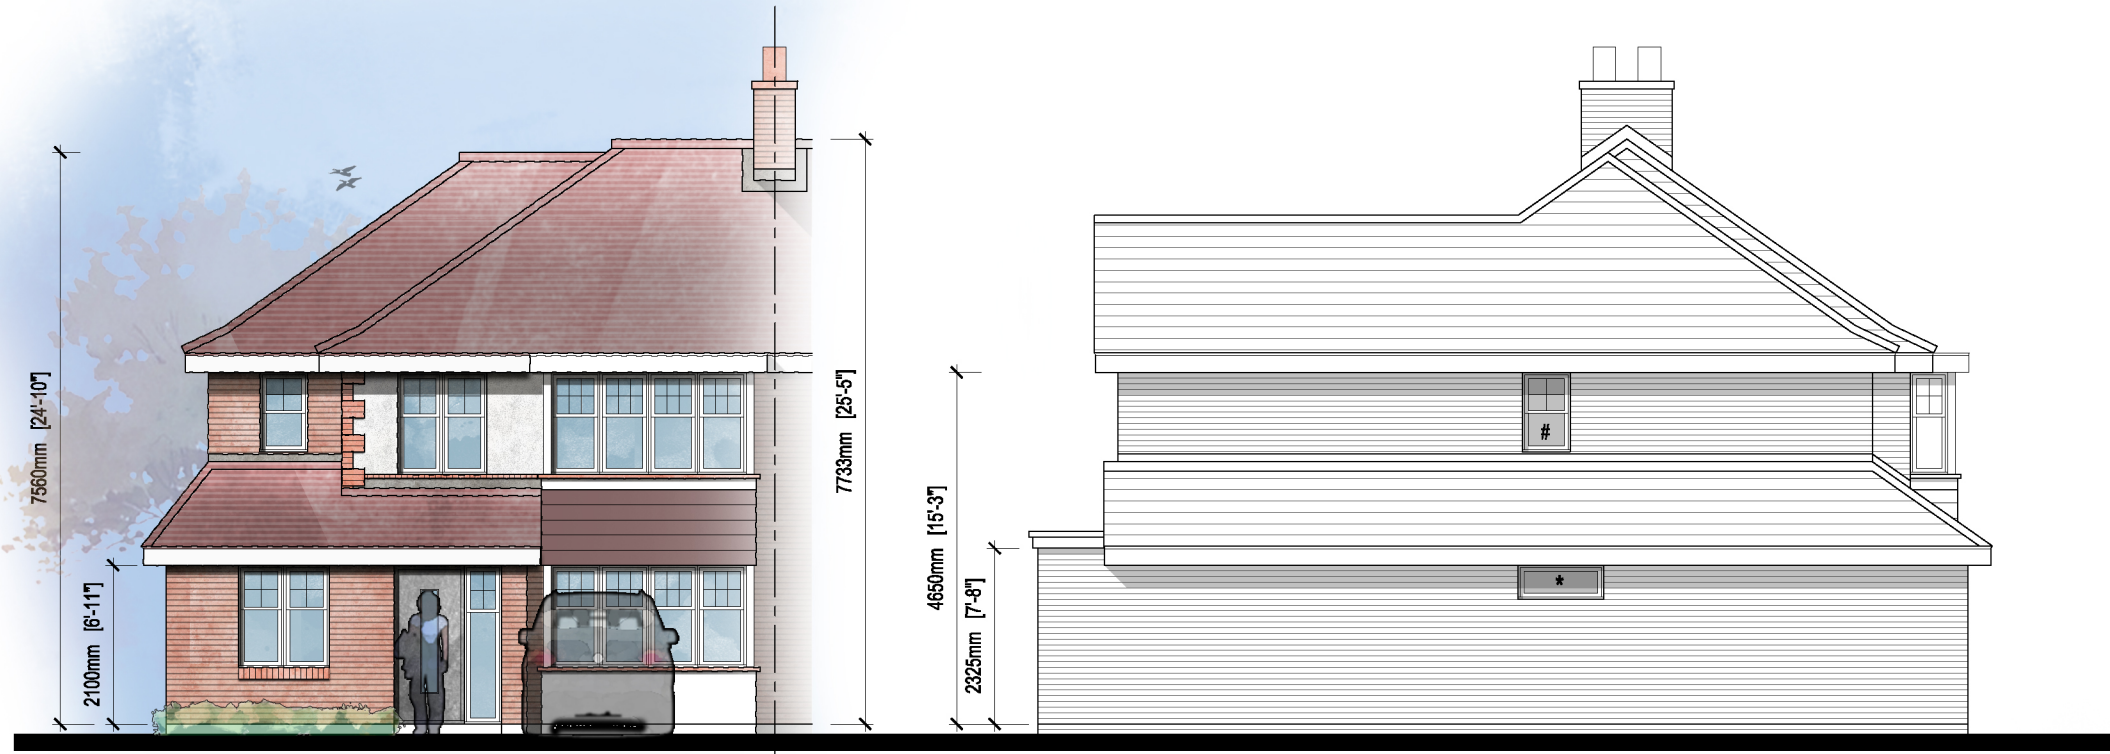

Proposed Front Elevation

Proposed Side Elevation

* Fixed Shut and opaque glazed high window
Opaque glazed bathroom window window

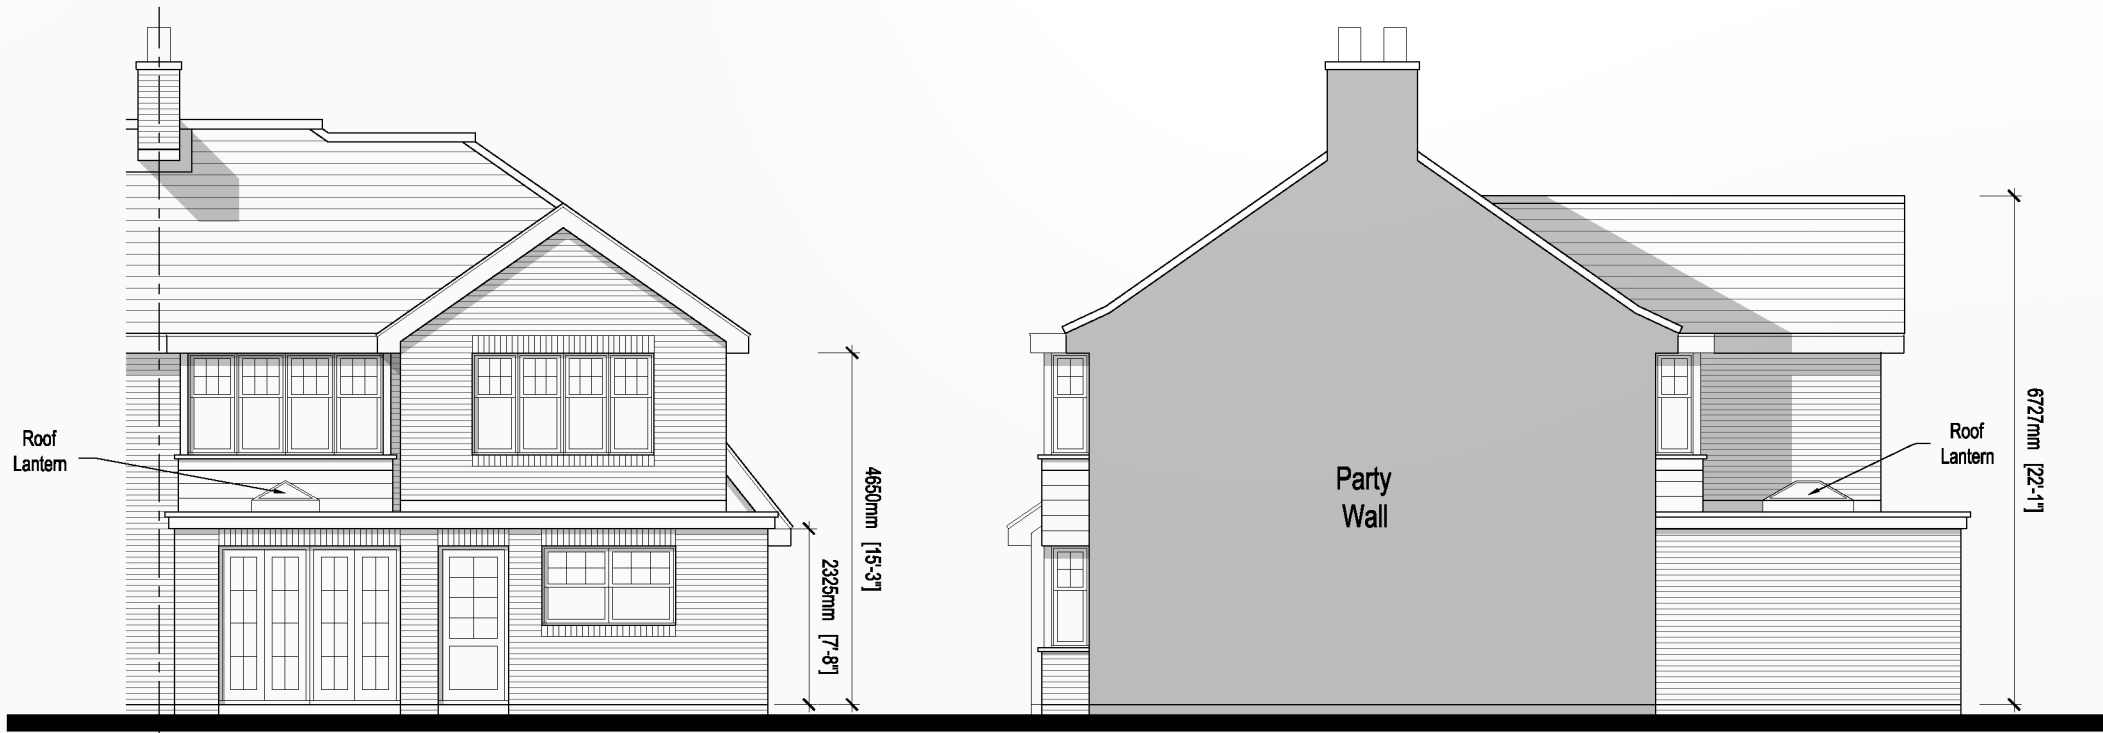

Proposed Rear Elevation

Proposed Side Elevation

Note: Materials used in the construction of the proposed extension will match those of the main dwelling in order to comply with the relevant conditions of the Household Planning Application Order.

