


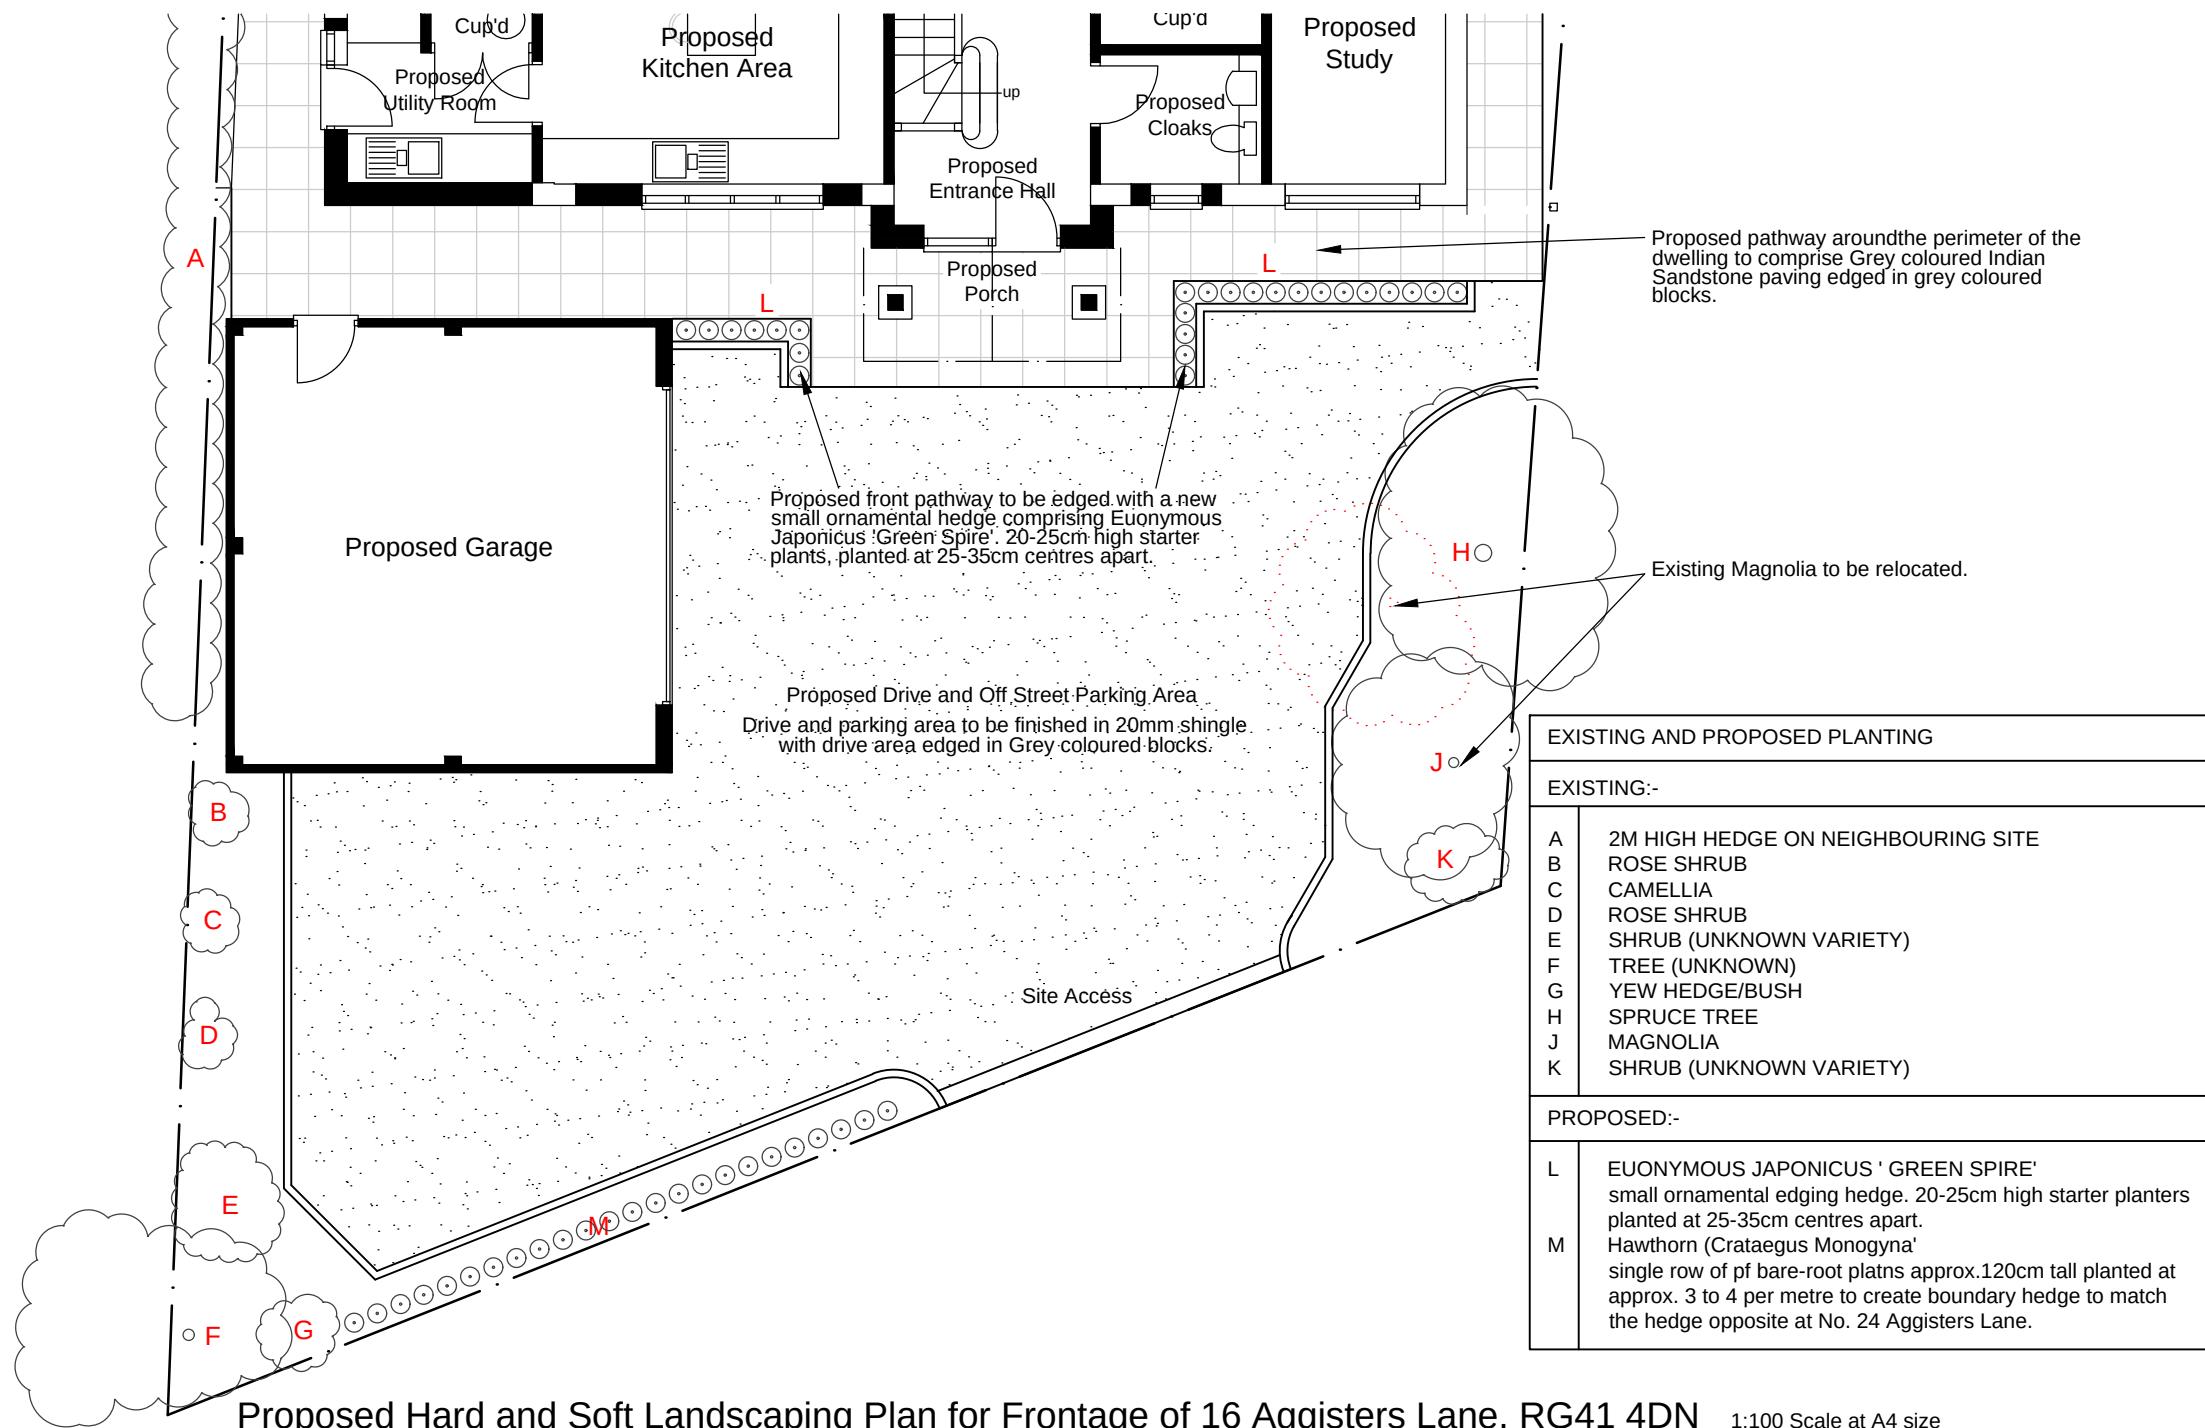

Proposed Hard and Soft Landscaping Plan for Frontage of 16 Aggisters Lane, RG41 4DN 1:100 Scale at A4 size