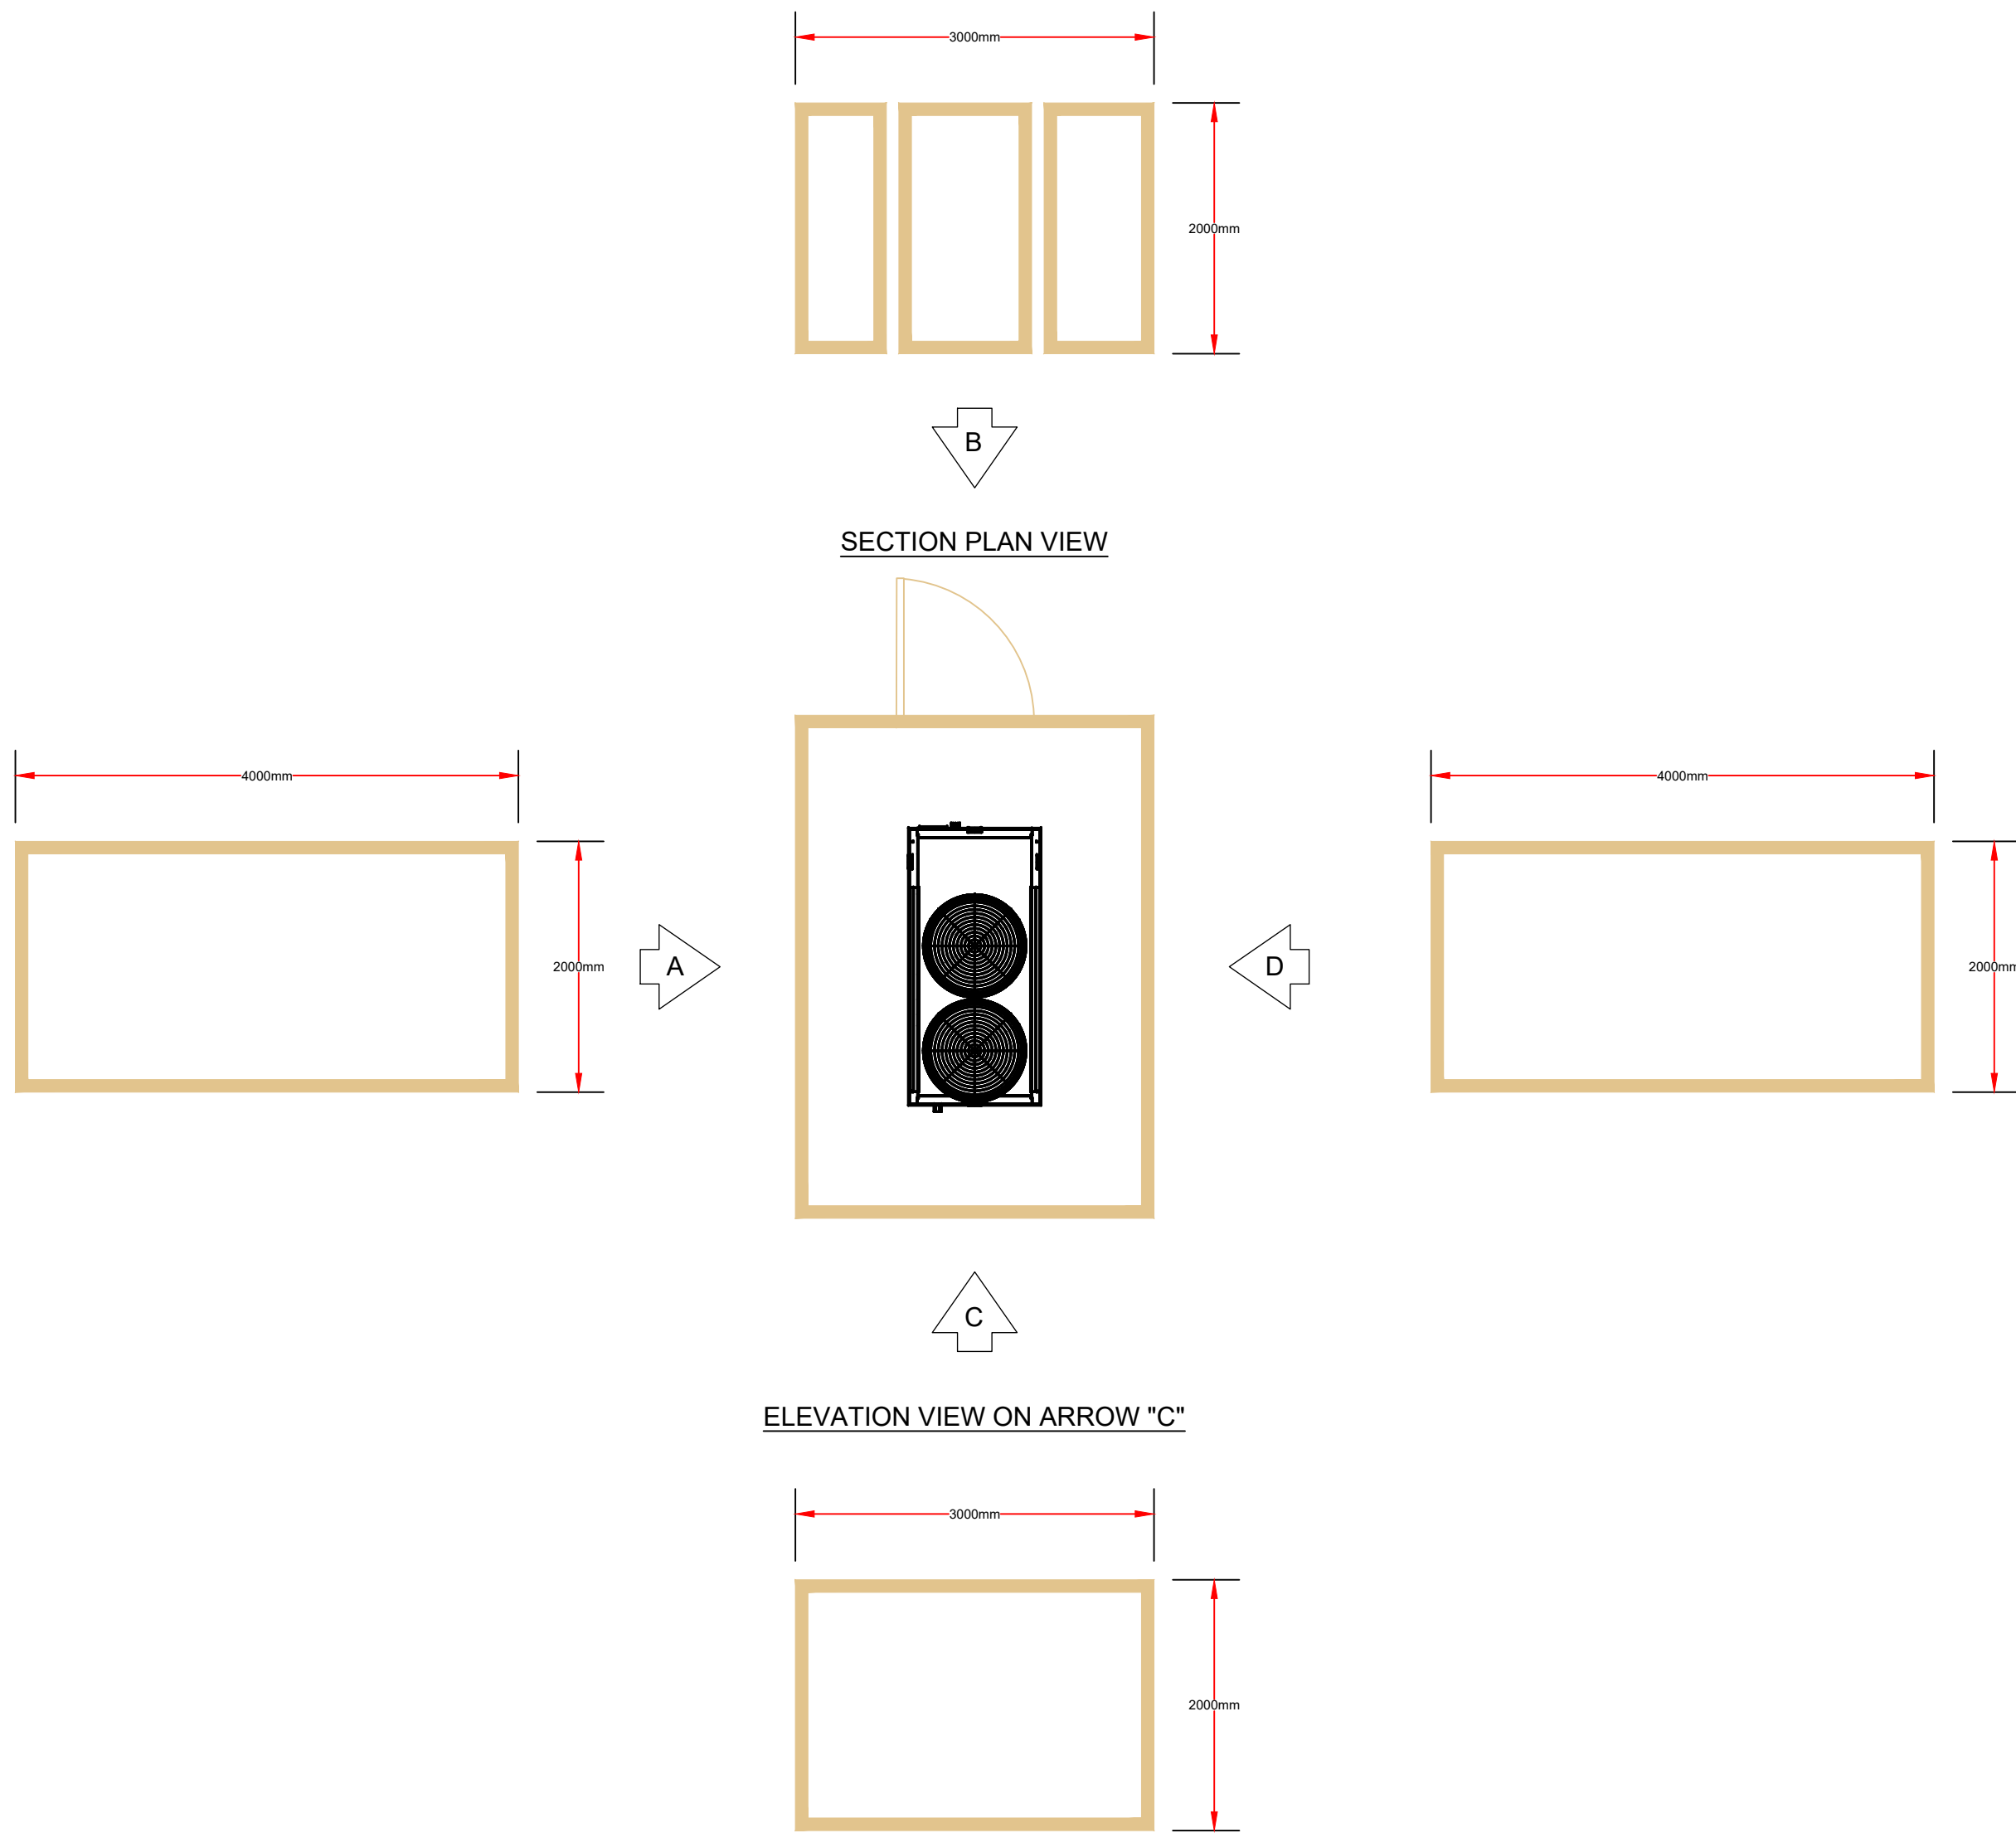


PL1	EH	19/02/26	PLANNING ISSUE	
REV	CHECKED	DATE	DESCRIPTION	
REVISION SCHEDULE				
CLIENT				
ESOS ENERGY LTD				
BLOK				
5TH FLOOR				
1 CASTLE PARK				
BS2 0JA				
PROJECT TITLE				
THE FOREST SCHOOL SALIX PSDS 4				
HEATING REPLACEMENT				
DRAWING TITLE				
PROPOSED SPORTS BLOCK PLANT COMPOUND				
ELEVATIONS				
Drawing No: 2110-HDE-00-DR-ME-00004				