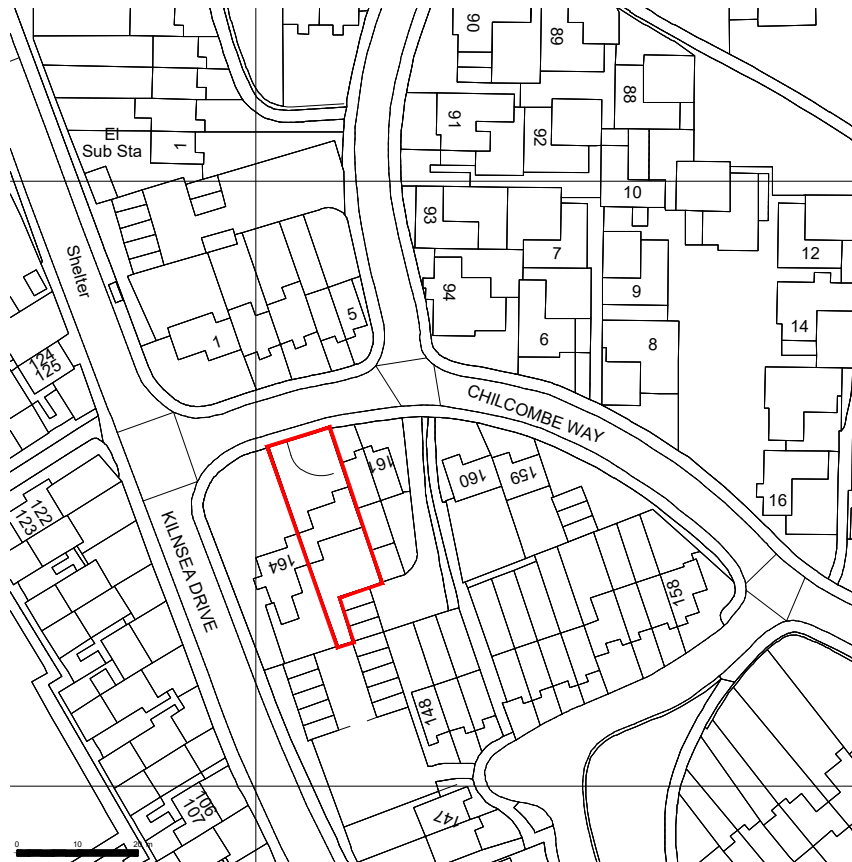


REV. | DATE | COMMENTS

PROJECT
163 Chilcombe Way,
Lower Earley,
Reading
RG6

DRAWING TITLE
Two storey front extension and single
storey front extension

LOCATION PLAN

Planning & Technical Services

28 Shepherds Hill, Earley, Reading,
Berkshire, RG6 1BB
mob: 07714 100537
e-mail: steve@sk-tec.co.uk

CLIENT
Mr & Mrs Lowery

SCALE 1:1250 (A4)

DATE Dec 25

DRG. No. 25/976-03

REV.

LOCATION PLAN (1:1250)

0 10 20 30 40 50 60 70 80 90 100
Scale m

Crown Copyright and database rights OS 100047474