


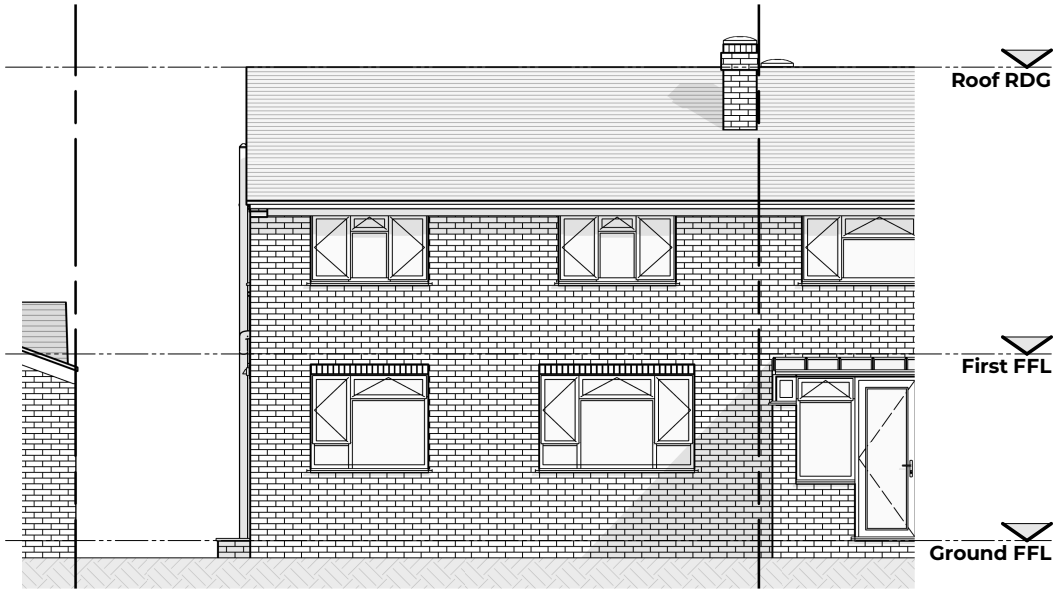


PROPOSED SOUTH (FRONT) ELEVATION
Scale 1 : 100



PROPOSED EAST (SIDE) ELEVATION
Scale 1 : 100



PROPOSED NORTH (REAR) ELEVATION
Scale 1 : 100

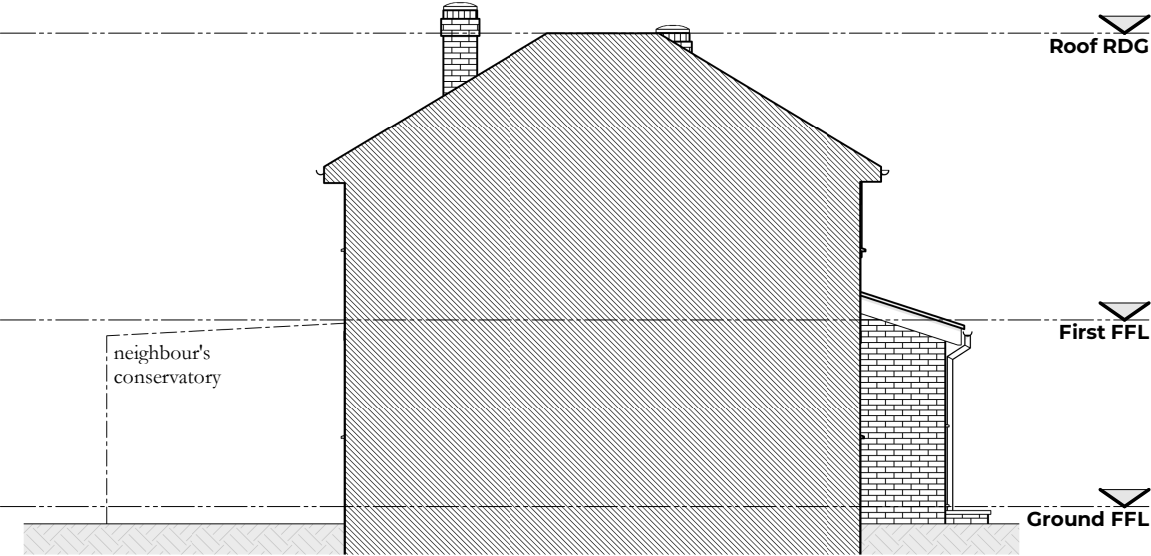

PROPOSED WEST (SIDE) ELEVATION
Scale 1 : 100

0	FIRST ISSUE	JMR	16/05/2025
Rev.	Revision Details	By	Date

Client

MS. C. SHEPPARD

Project Location

52 ANTRIM ROAD,
WOODLEY, READING,
BERKSHIRE. RG5 3NT

Project Description

SINGLE STOREY FRONT
EXTENSION

Drawing Title

PROPOSED ELEVATIONS

Drawn	JMR	Drawing No.	RTP-02225-009-0
Date	16/05/2025		
Scale	1 : 100	Sheet Size	A3