


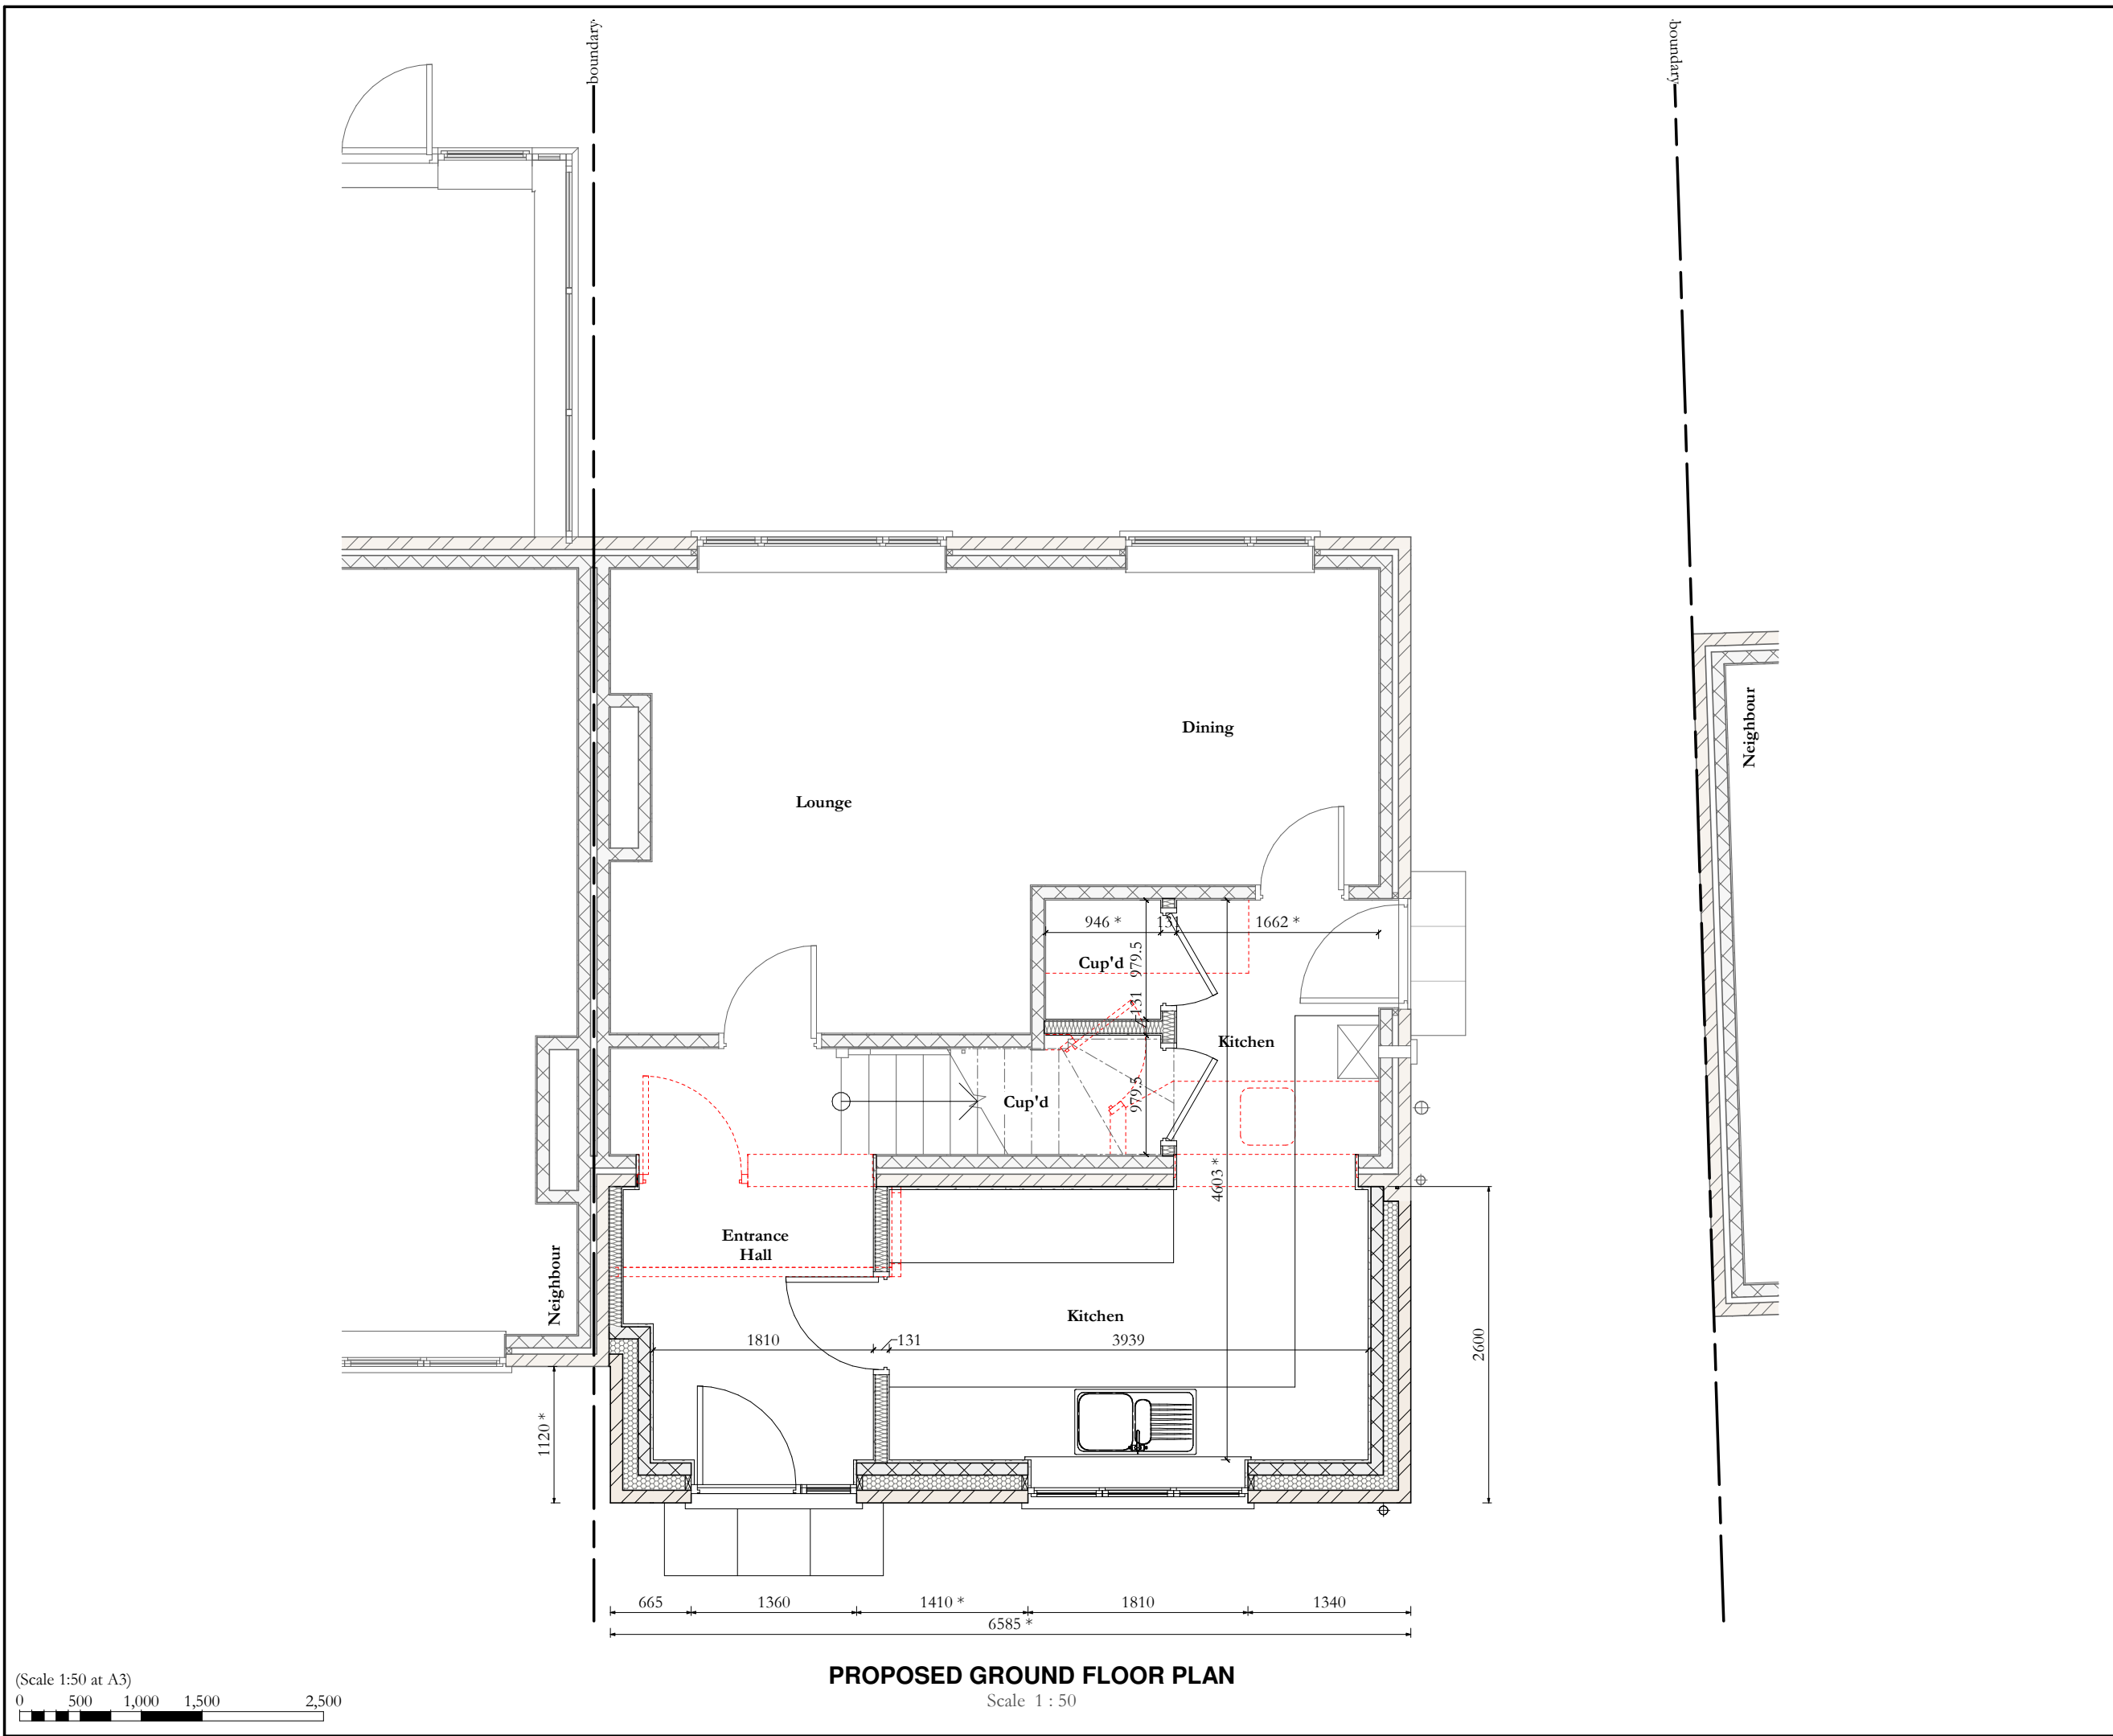

© Copyright of Redman Timbers Partnership. No disclosure or copy may be made without the written permission of Redman Timbers Partnership. All dimensions to be verified on site, all works to comply with current building regulations

* dimension is based on existing and shown as indicative only, to be checked & adjusted on site

0	FIRST ISSUE	JMR	16/05/2025
Rev.	Revision Details	By	Date

Client

MS. C. SHEPPARD

Project Location

**52 ANTRIM ROAD,
WOODLEY, READING,
BERKSHIRE. RG5 3NT**

Project Description

**SINGLE STOREY FRONT
EXTENSION**

Drawing Title

**PROPOSED GROUND FLOOR
PLAN**

Drawn	JMR	Drawing No.	RTP-02225-006-0
Date	16/05/2025		
Scale	1 : 50	Sheet Size	A3

Redman
Timbers
Partnership

Architctural & Building Surveying Services

www.RedmanTimbers.co.uk