


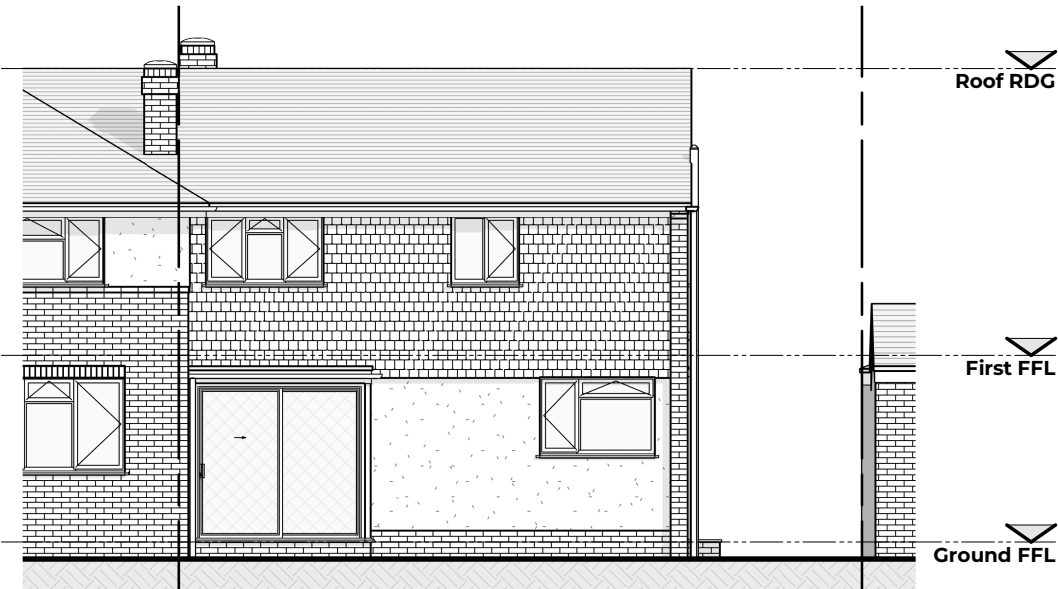


EXISTING SOUTH (FRONT) ELEVATION

Scale 1 : 100




EXISTING EAST (SIDE) ELEVATION

Scale 1 : 100

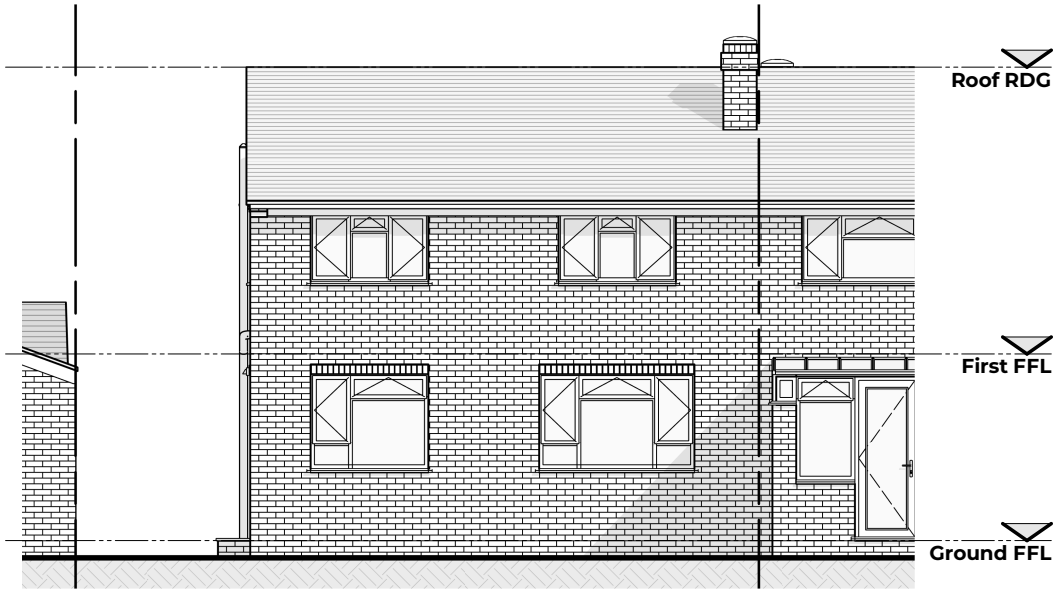

EXISTING NORTH (REAR) ELEVATION

Scale 1 : 100

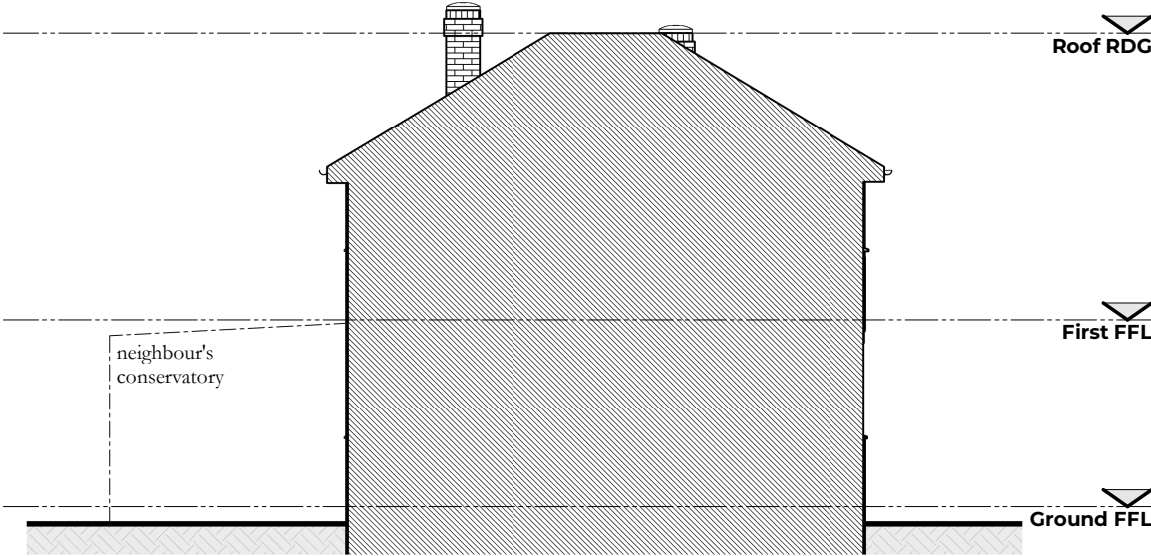

EXISTING WEST (SIDE) ELEVATION

Scale 1 : 100

|      |                  |     |            |
|------|------------------|-----|------------|
| 0    | FIRST ISSUE      | JMR | 16/05/2025 |
| Rev. | Revision Details | By  | Date       |

Client

MS. C. SHEPPARD

Project Location

52 ANTRIM ROAD,  
WOODLEY, READING,  
BERKSHIRE. RG5 3NT

Project Description

SINGLE STOREY FRONT  
EXTENSION

Drawing Title

EXISTING ELEVATIONS

|       |            |             |                 |
|-------|------------|-------------|-----------------|
| Drawn | JMR        | Drawing No. | RTP-02225-005-0 |
| Date  | 16/05/2025 |             |                 |
| Scale | 1 : 100    | Sheet Size  | A3              |

Redman  
Timbers  
Partnership

Architectoral & Building Surveying Services

www.RedmanTimbers.co.uk