




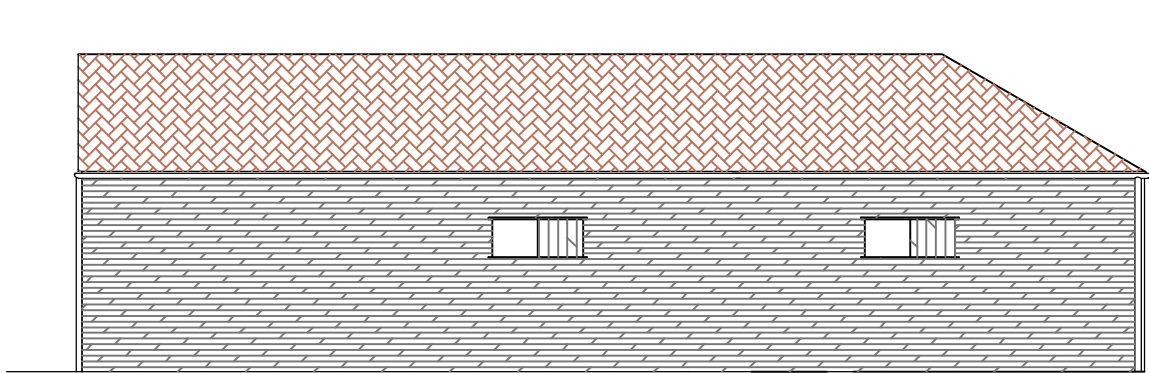


North-eastern elevation

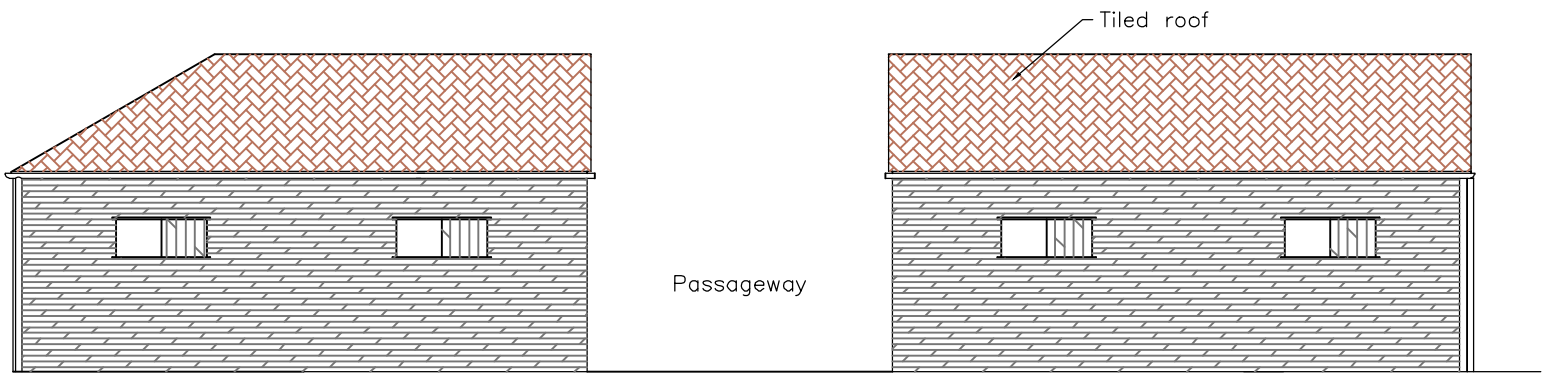


North-western elevation

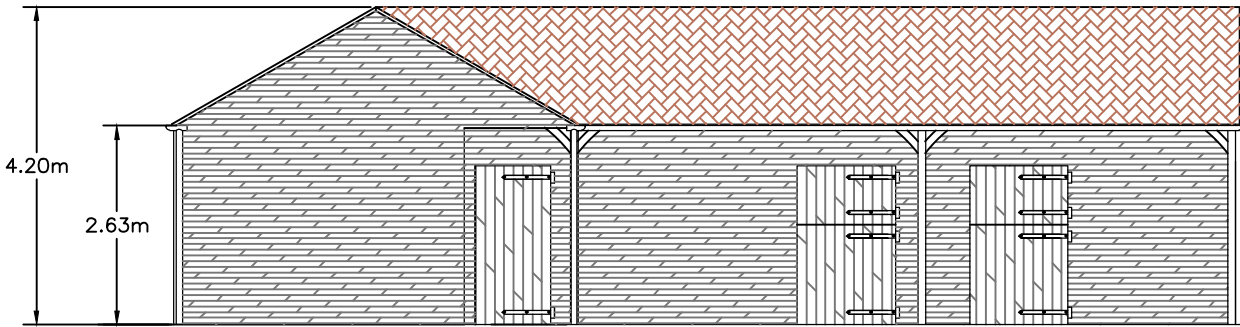

South-western elevation

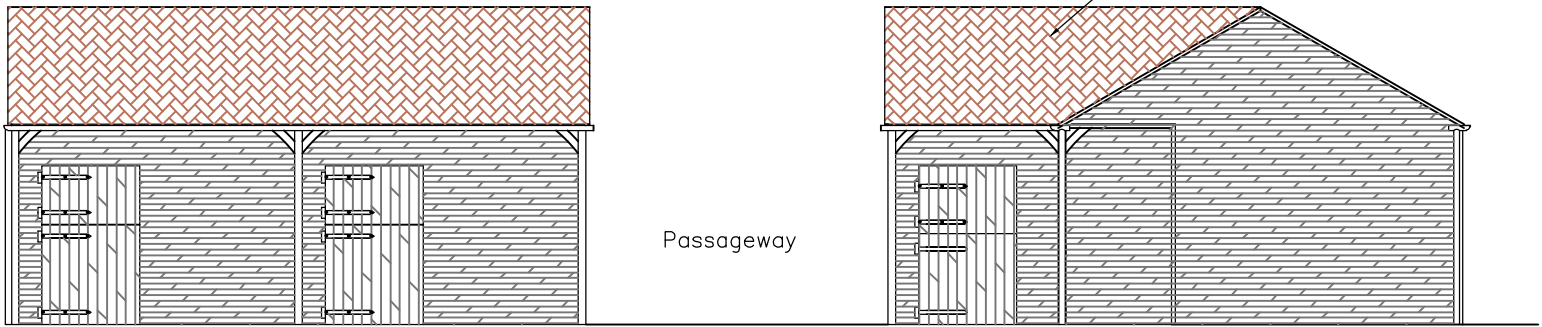

South-eastern elevation

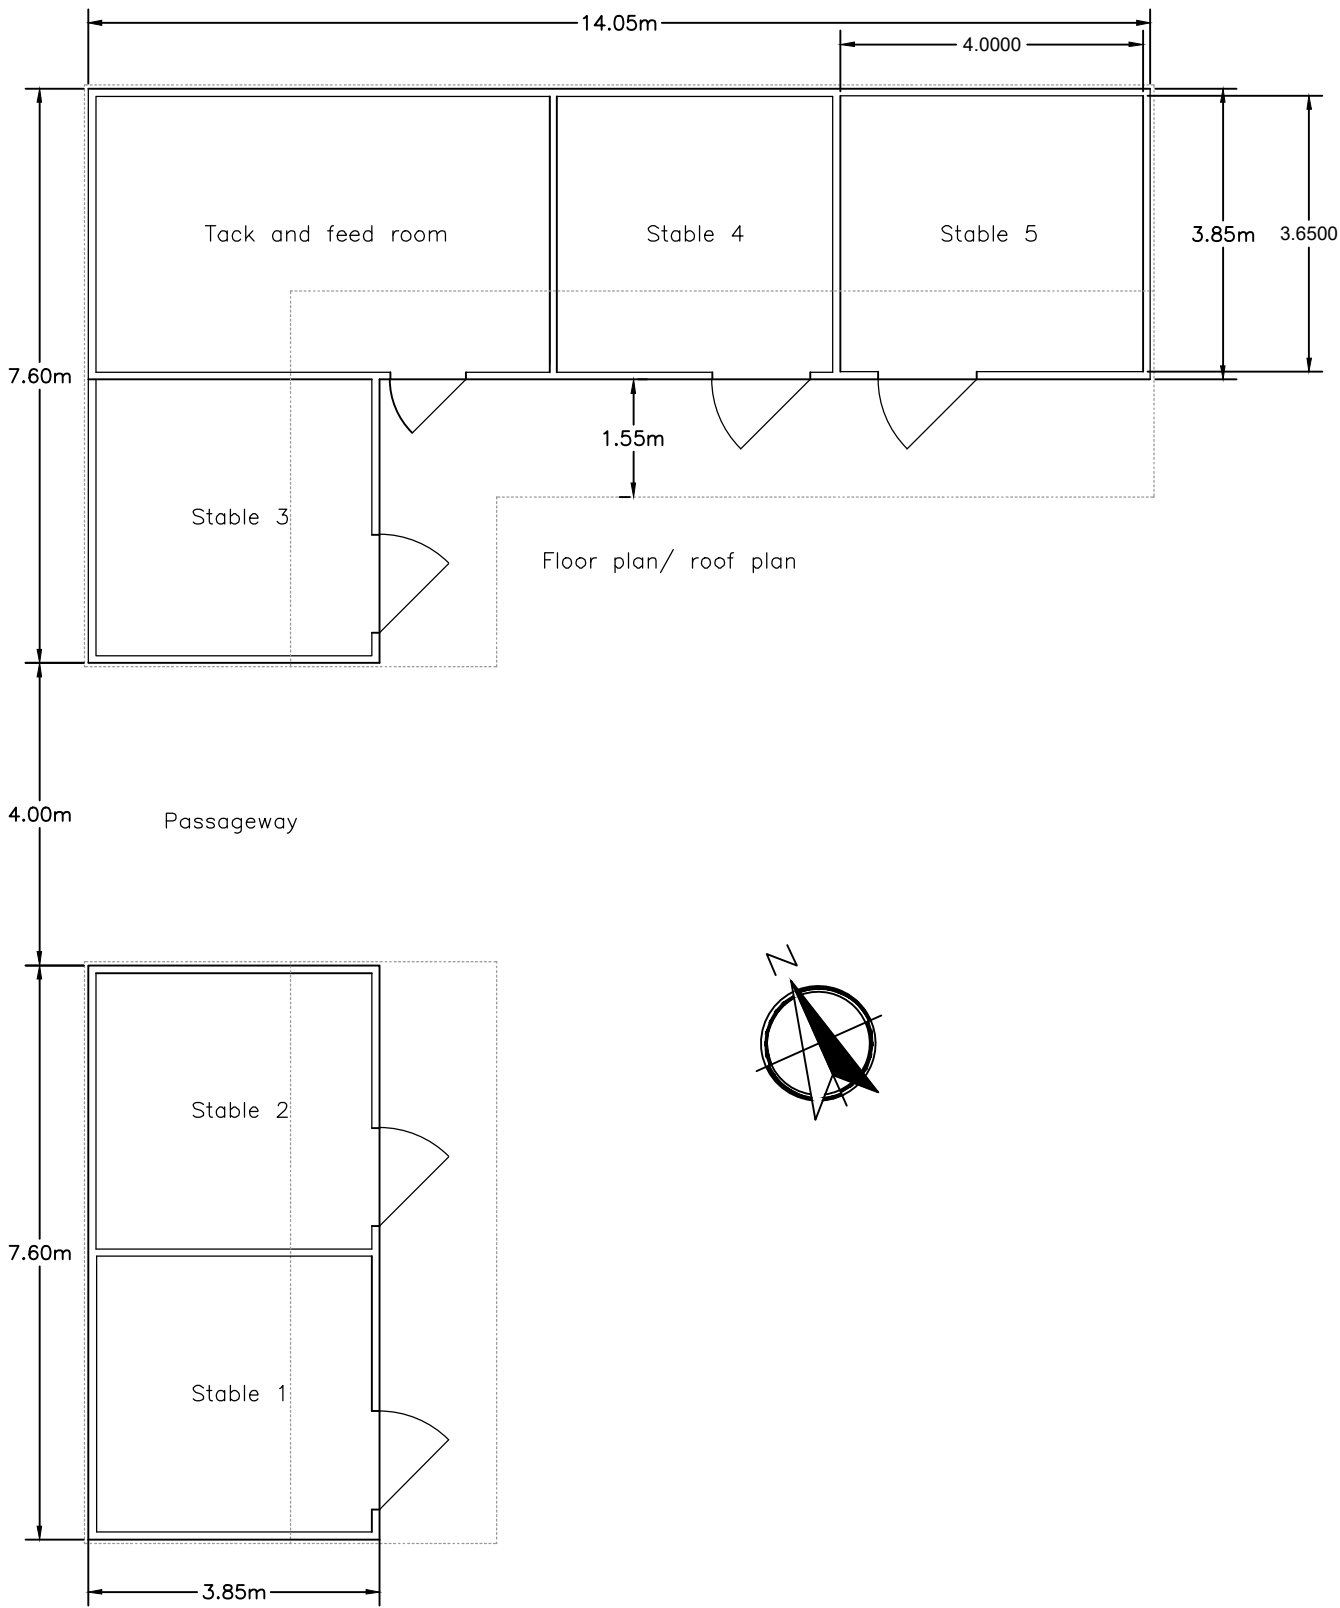

Total stables floor area = 91m2
Total stable volume = 342m3

Rev.	Comment	Date
Drawing title STABLES – PROPOSED ELEVATIONS		
Contract NUTBEAN FARM NUTBEAN LANE SWALLOWFIELD RG7 1XL		
Reading Agricultural Consultants Ltd Gate House Beechwood Court Long Toll Woodcote RG8 0RR 01491 684233 www.readingagricultural.co.uk 		
Ref. RAC/9855/21	Rev.	
Drawn by AL	Checked by	
Scales 1:100@A2	Date Nov 2024	