


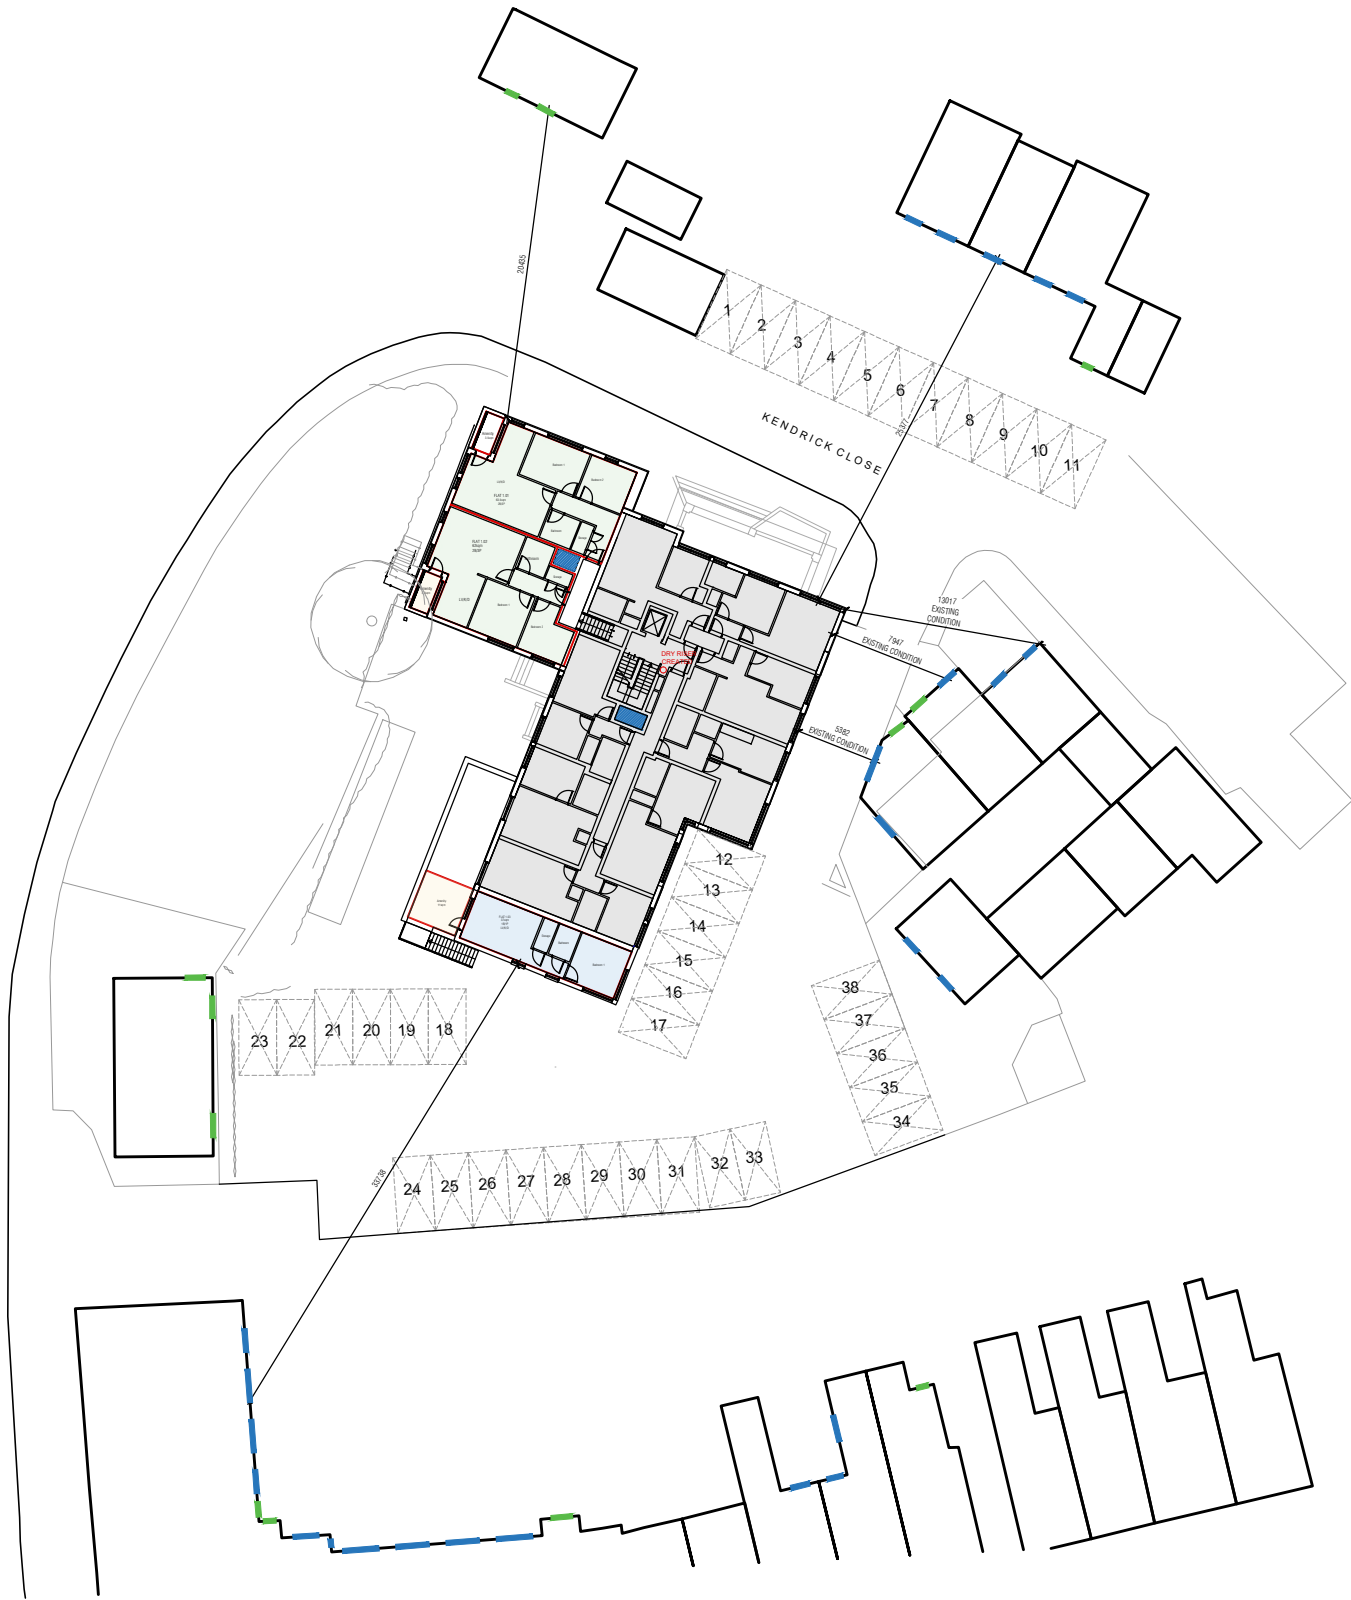

KEY:

- Habitable Room Windows
- Non-Habitable Room Window

PROJECT:  
**ASCOT HOUSE**  
FINCHAMPSTEAD ROAD,  
WOKINGHAM, RG40 2NW

CLIENT:  
KLARA HOMES  
DRAWING TITLE:  
CONTEXT ANALYSIS PLAN  
FIRST FLOOR

|               |           |   |        |
|---------------|-----------|---|--------|
| xx            | xx        | xx   | xx     |
| REV.          | DATE.     | AMENDMENT.   | DRAWN. |
| PROJECT NO.   | REVISION. | DRAWING NO.<br><b>216</b>                                                                                      |        |
| 25.521        | P02       |   |        |
| DATE.         | SCALE.    |   |        |
| FEB' 25       | 1:500@A3  |   |        |
| <b>FRONT.</b> |           | 171 HIGH STREET, RAYLEIGH, ESSEX, SS6 7QA.<br>TEL: +44 (0)1702 831 415   EMAIL: HELLO@FRONT-ARCHITECTURE.CO.UK |        |