


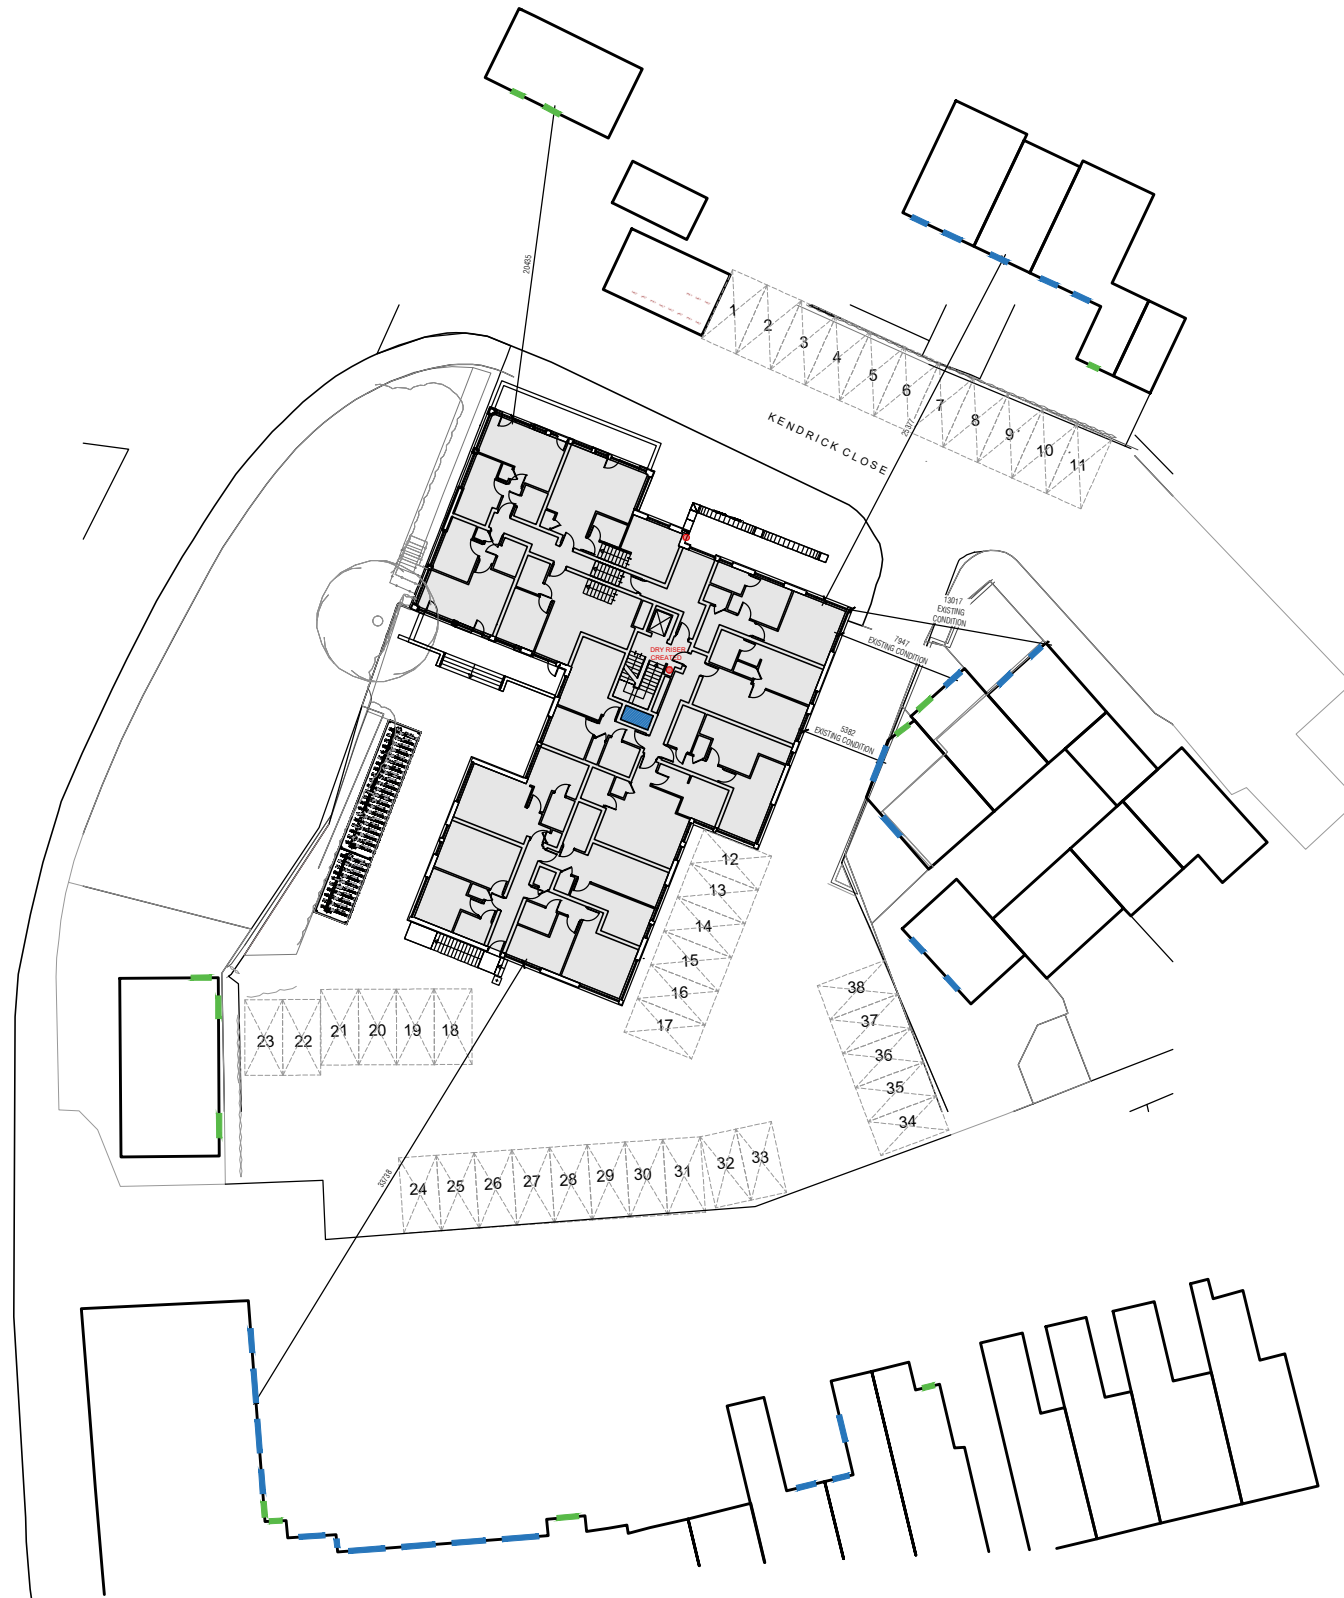

KEY:

- Habitable Room Windows
- Non-Habitable Room Window

PROJECT:
ASCOT HOUSE
FINCHAMPSTEAD ROAD,
WOKINGHAM, RG40 2NW

CLIENT:
KLARA HOMES
DRAWING TITLE:
CONTEXT ANALYSIS PLAN
//

xx	xx	xx	xx
REV.	DATE.	AMENDMENT.	DRAWN.
PROJECT NO.	REVISION.	DRAWING NO. 215	
25.521	P02		
DATE.	SCALE.		
FEB' 25	1:500@A3		
FRONT.		171 HIGH STREET, RAYLEIGH, ESSEX, SS6 7QA. TEL: +44 (0)1702 831 415 EMAIL: HELLO@FRONT-ARCHITECTURE.CO.UK	