



PROPOSED CONTEXT ELEVATION - SOUTH

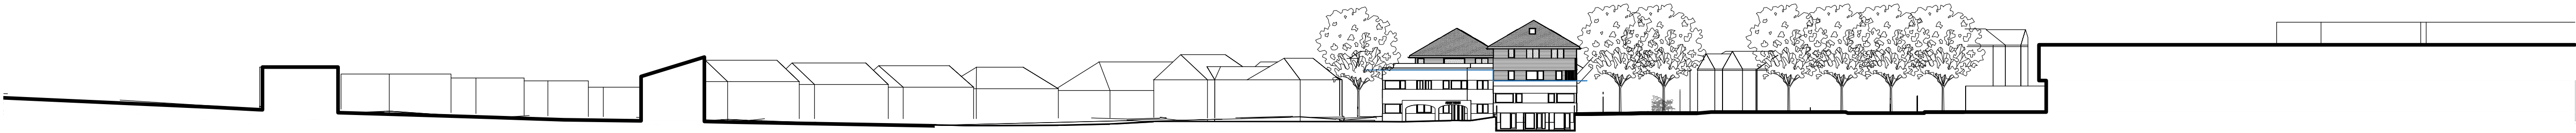

PROPOSED CONTEXT ELEVATION - NORTH

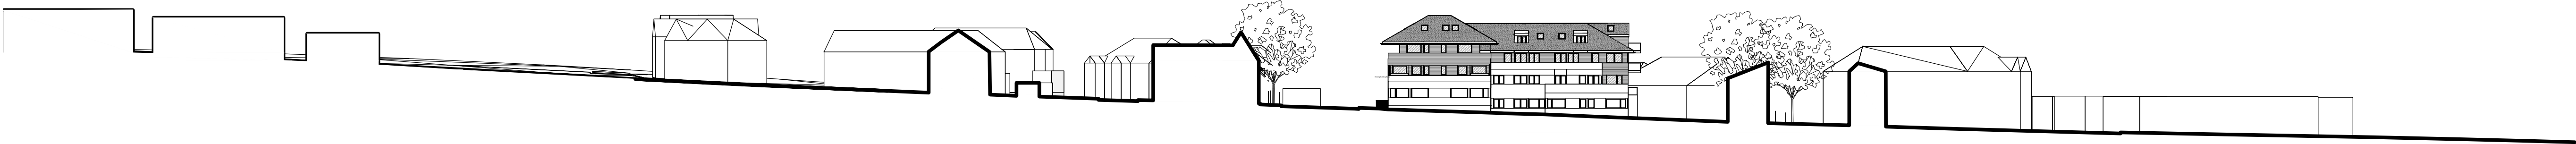

PROPOSED CONTEXT ELEVATION - WEST

REV.	DATE	AMENDMENT	REV.
1			

PROJECT

ASCOT HOUSE
FINCHAMPSTEAD ROAD,
WOKINGHAM,
RG40 2NW

DRAWING TITLE
PROPOSED CONTEXT ELEVATIONS

CLIENT
KLARA HOMES

DRAWN	PROJECT NO.	DRAWING NO.
GR.	25.521	213
CHECKED	SCALE	
//	1:500@A1	
DATE	REVISION	
FEB' 25		P02