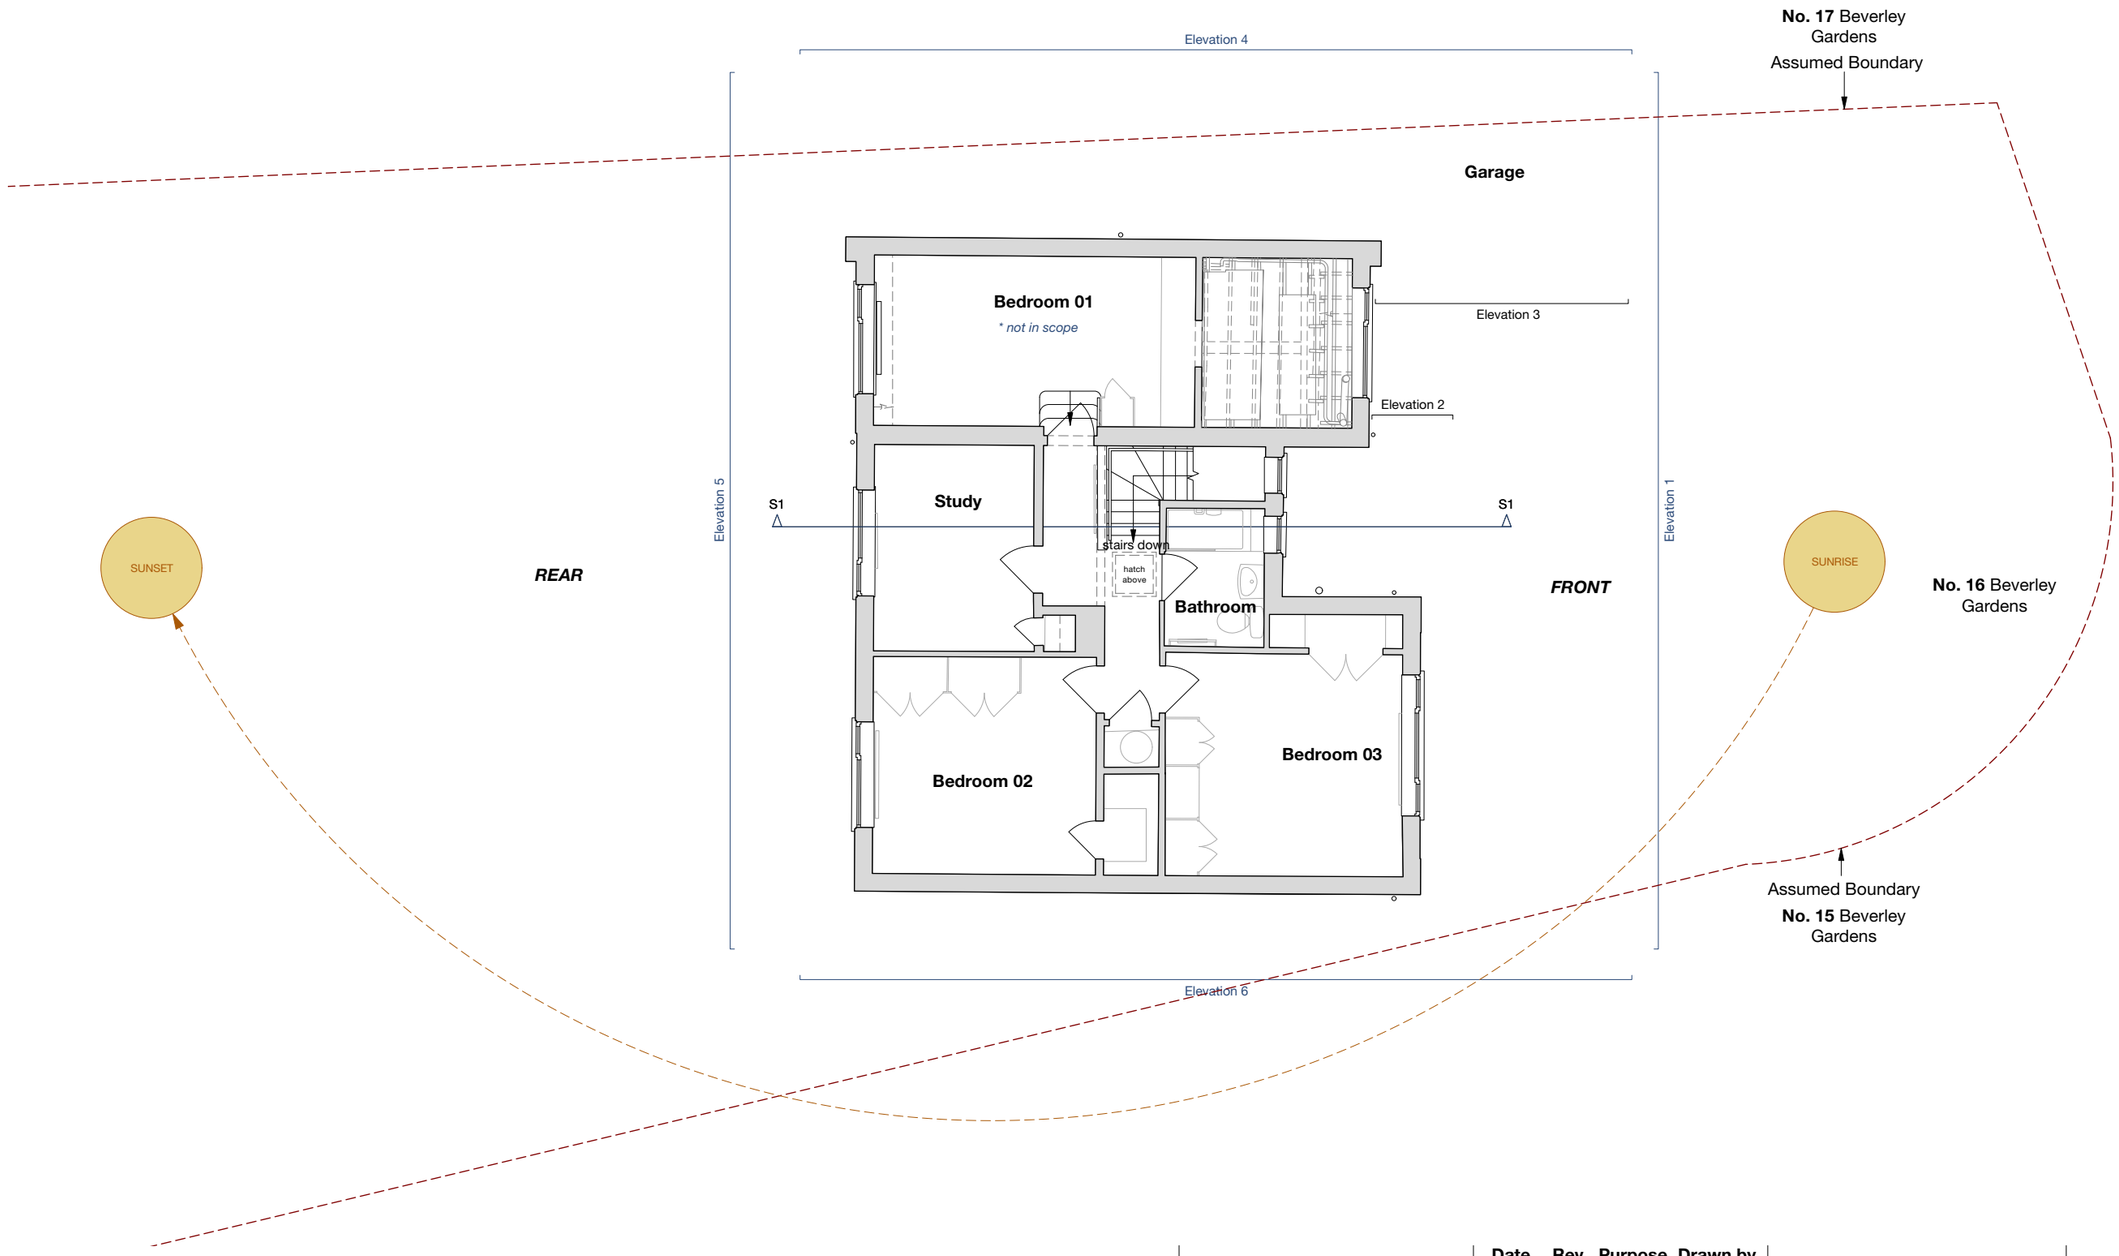


N

0 1m 5 10 15 20 M

EXISTING
FIRST FLOOR
PLAN

1:100 @ A3

Date	Rev.	Purpose	Drawn by
10.08.26	A	Feasibility	CP
01.09.26	B	Feasibility	CP
29.09.26	C	Planning	CP
07.10.26	D	Planning	CP
19.10.26	E	Planning	CP

LOUD Architects.

71-75 Shelton Street
Covent Garden, London UK
WC2H 9JQ

02034884199
www.loudarchitects.com
info@loudarchitects.com

LØUD ARCHITECTS

16 Beverley Gardens, Wargrave, Reading RG10 8ED

ALL DIMENSIONS ARE TO BE CHECKED ON SITE. ALL OMISSIONS AND DISCREPANCIES TO BE REPORTED TO THE ARCHITECT IMMEDIATELY. THIS DRAWING IS TO BE READ IN CONJUNCTION WITH ALL CONSULTANTS INFORMATION. LOUD ARCHITECTS RETAIN COPYRIGHT OF ALL INFORMATION IN THIS DRAWING

Drawing status: **Planning**

Drawing number: LA091 Rev: **E**

Date issued: 19.10.26