




REAR ELEVATION

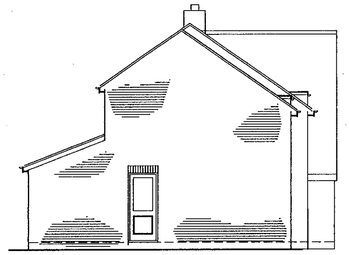


SIDE ELEVATION

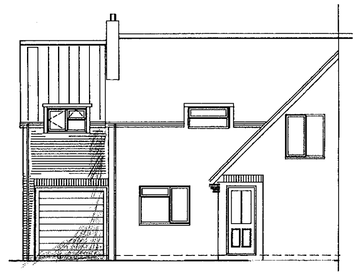


FRONT ELEVATION

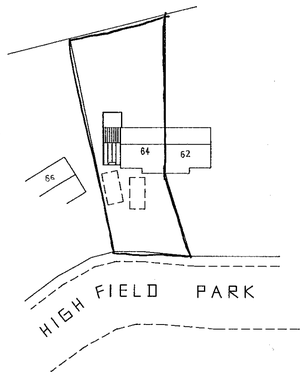


BLOCK PLAN 1:500

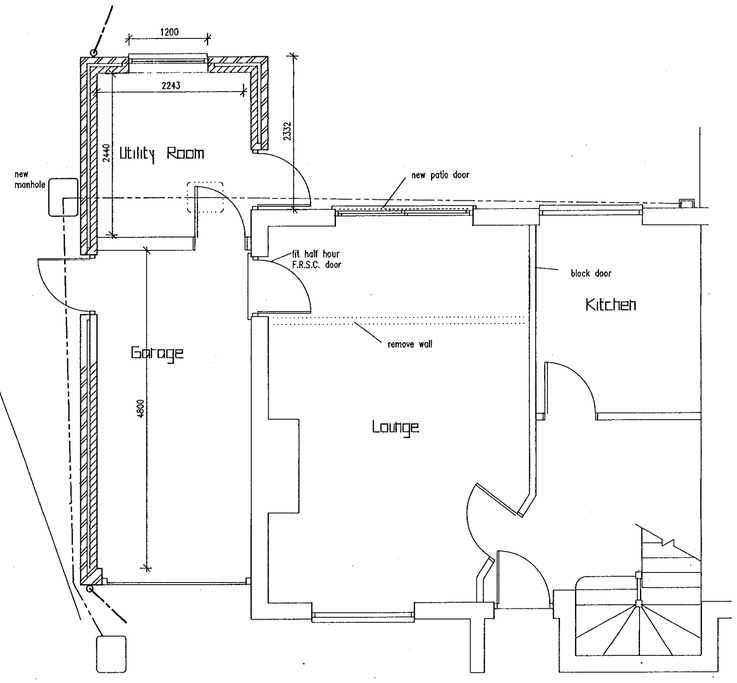

FLOOR LAYOUT PLAN

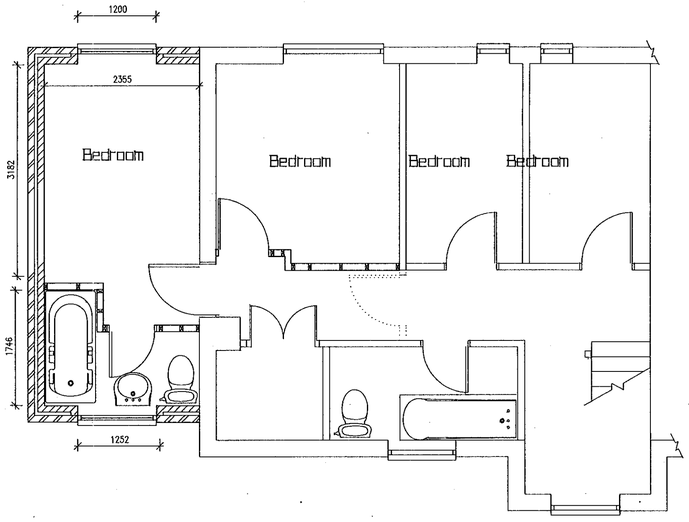

FIRST FLOOR PLAN

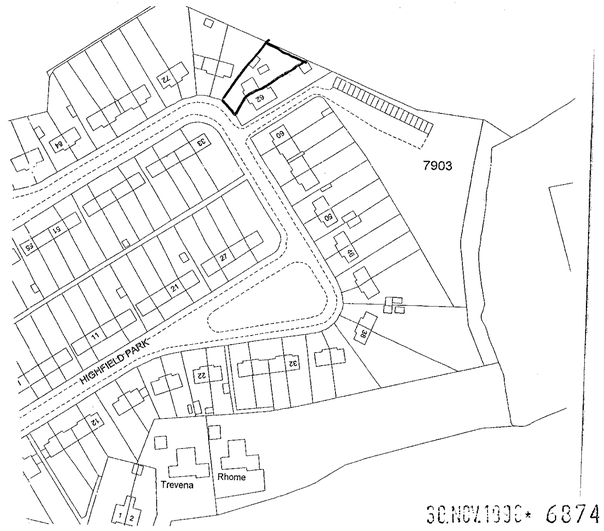

APPROVED

LOCATION PLAN 1:1250

REVISIONS

Rev.	Description	Date

JOB TITLE


Mr & Mrs J.Dowling
64 Highfield Park
Upper Wargrave

TITLE


Side Extension

SCALE	DATE	DRAWING No.
1:50 1:100	23/11/98	JDL :01


Rev 4/1/99

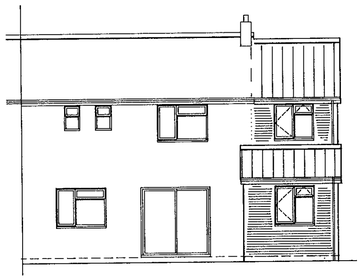


REAR ELEVATION

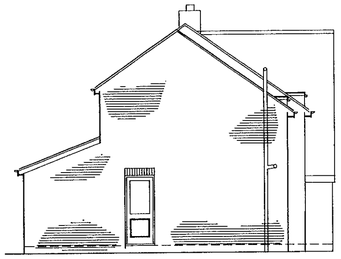

SIDE ELEVATION

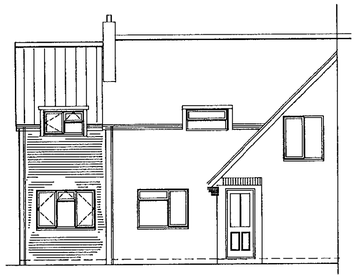


FRONT ELEVATION

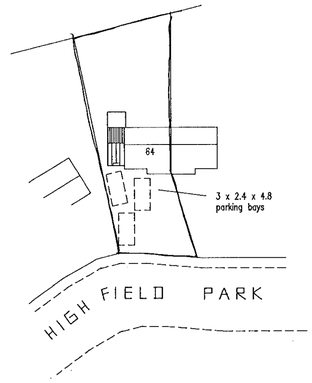

BLOCK PLAN 1:500

DELEGATED

05 JUN 2000* 1691

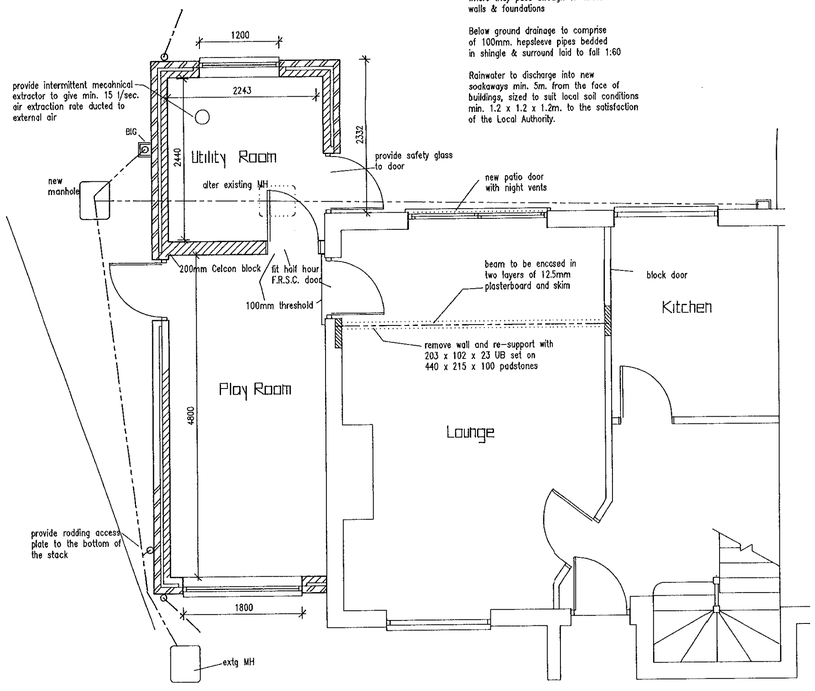


NOTES :-

All pipes to be provided with lintels where they pass through or under walls & foundations

Below ground drainage to comprise of 100mm. hepsleeve pipes bedded in shingle & surround laid to fall 1:60

Rainwater to discharge into new soakaways min. 5m. from the face of buildings, sized to suit local soil conditions min. 1.2 x 1.2 x 1.2m. to the satisfaction of the Local Authority.

FLOOR LAYOUT PLAN

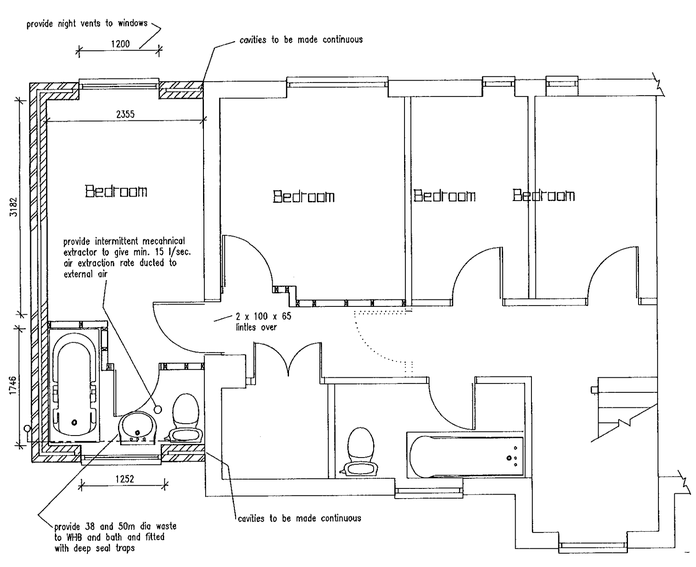

FIRST FLOOR PLAN



REVISIONS

Rev.	Description	Date
A	Construction detail added	20/2/99
B	Garage conversion	20/4/2000

JOB TITLE

Mr & Mrs J.Dowling
64 Highfield Park
Upper Wargrave

TITLE

Side Extension

SCALE 1:50 1:100

DATE 23/11/98

DRAWING No. JDL :01 B