


existing side elevation




rear elevation



front elevation

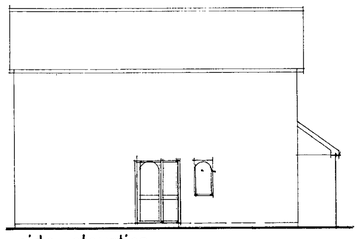


side elevation

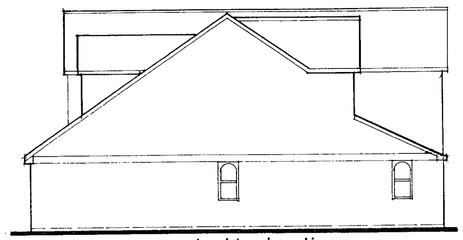


proposed side elevation




rear elevation

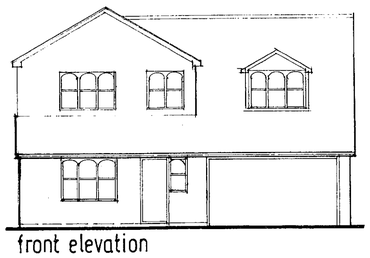


front elevation

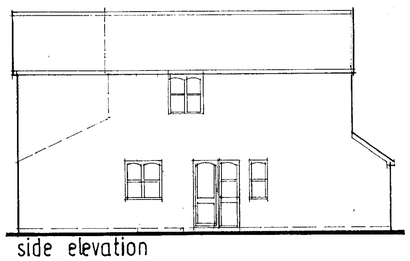


side elevation

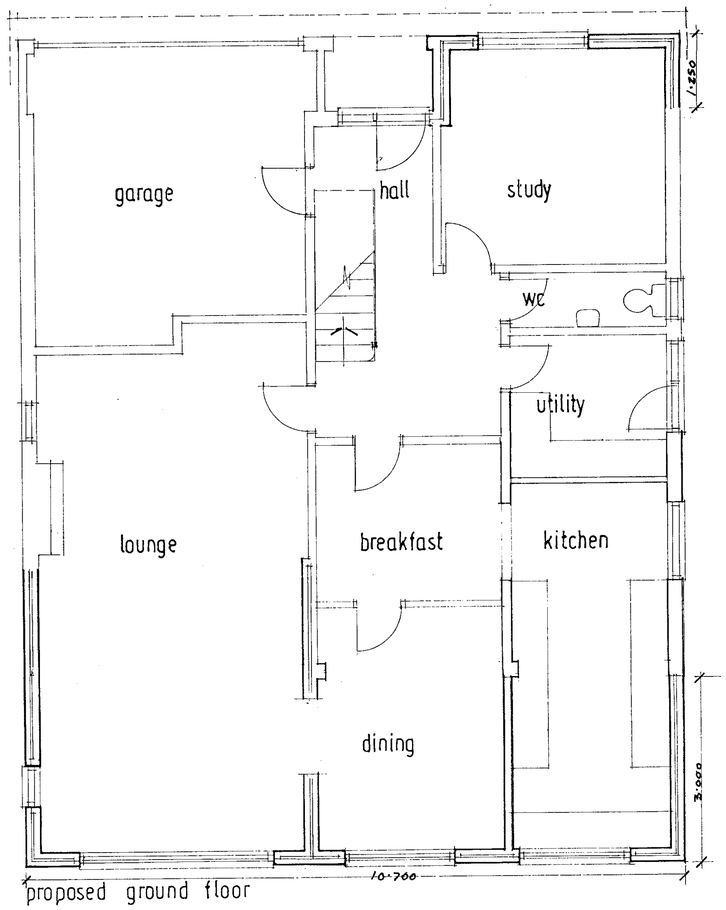


proposed ground floor

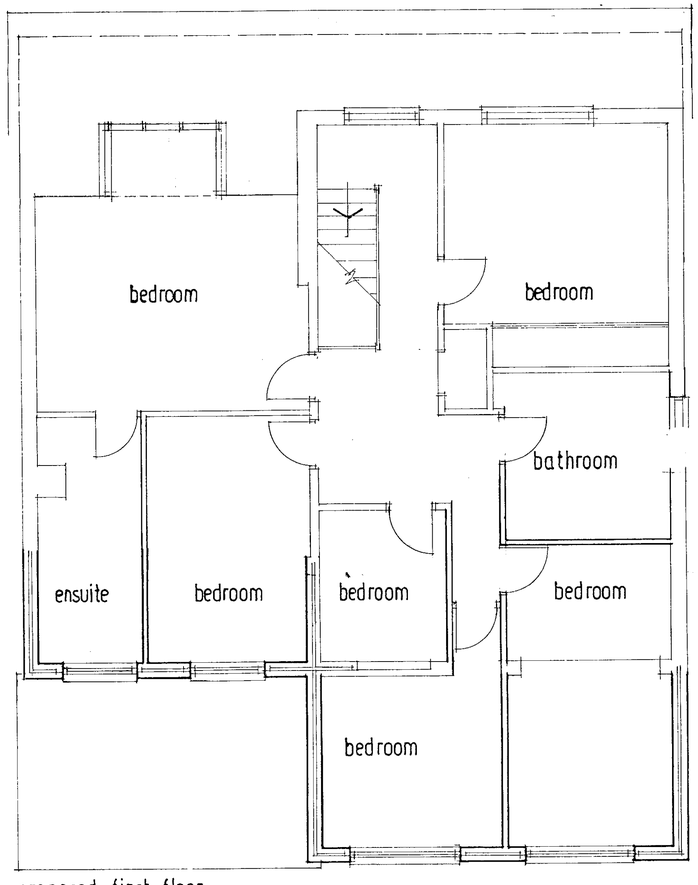

proposed first floor

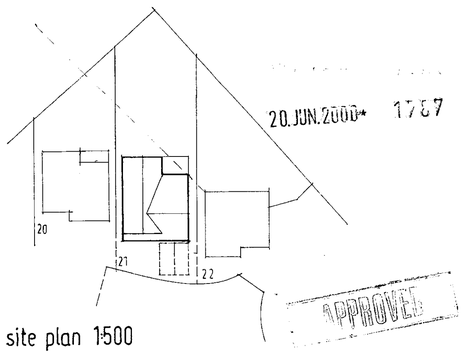

site plan 1:500

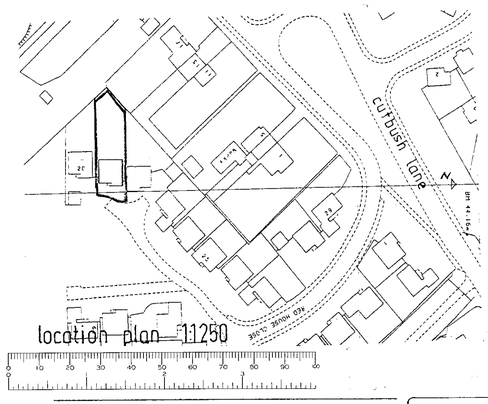

location plan 1:1250

C A ASSOCIATES
building design services
18 Cinnamon Close, Earley
Reading, Berkshire RG6 5QP
Tel / fax: 0118 9869 330

client: Mr.Mrs.R.Kindh 21 Redhouse Close, Lower Earley.

drawn: cg

date: june 2000

job: Single storey front extension, single and two storey rear extension

scale: 1:50 - 1:100 rev:

no CA00379

PD 24/01