

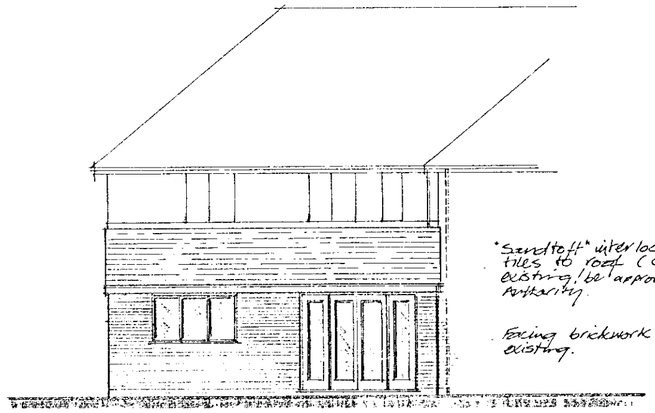



REAR ELEVATION

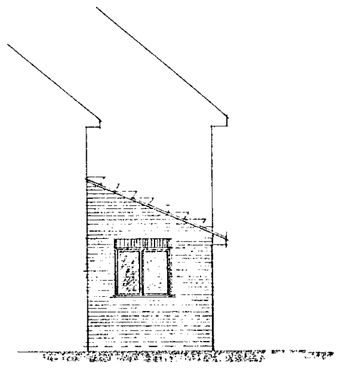


SIDE

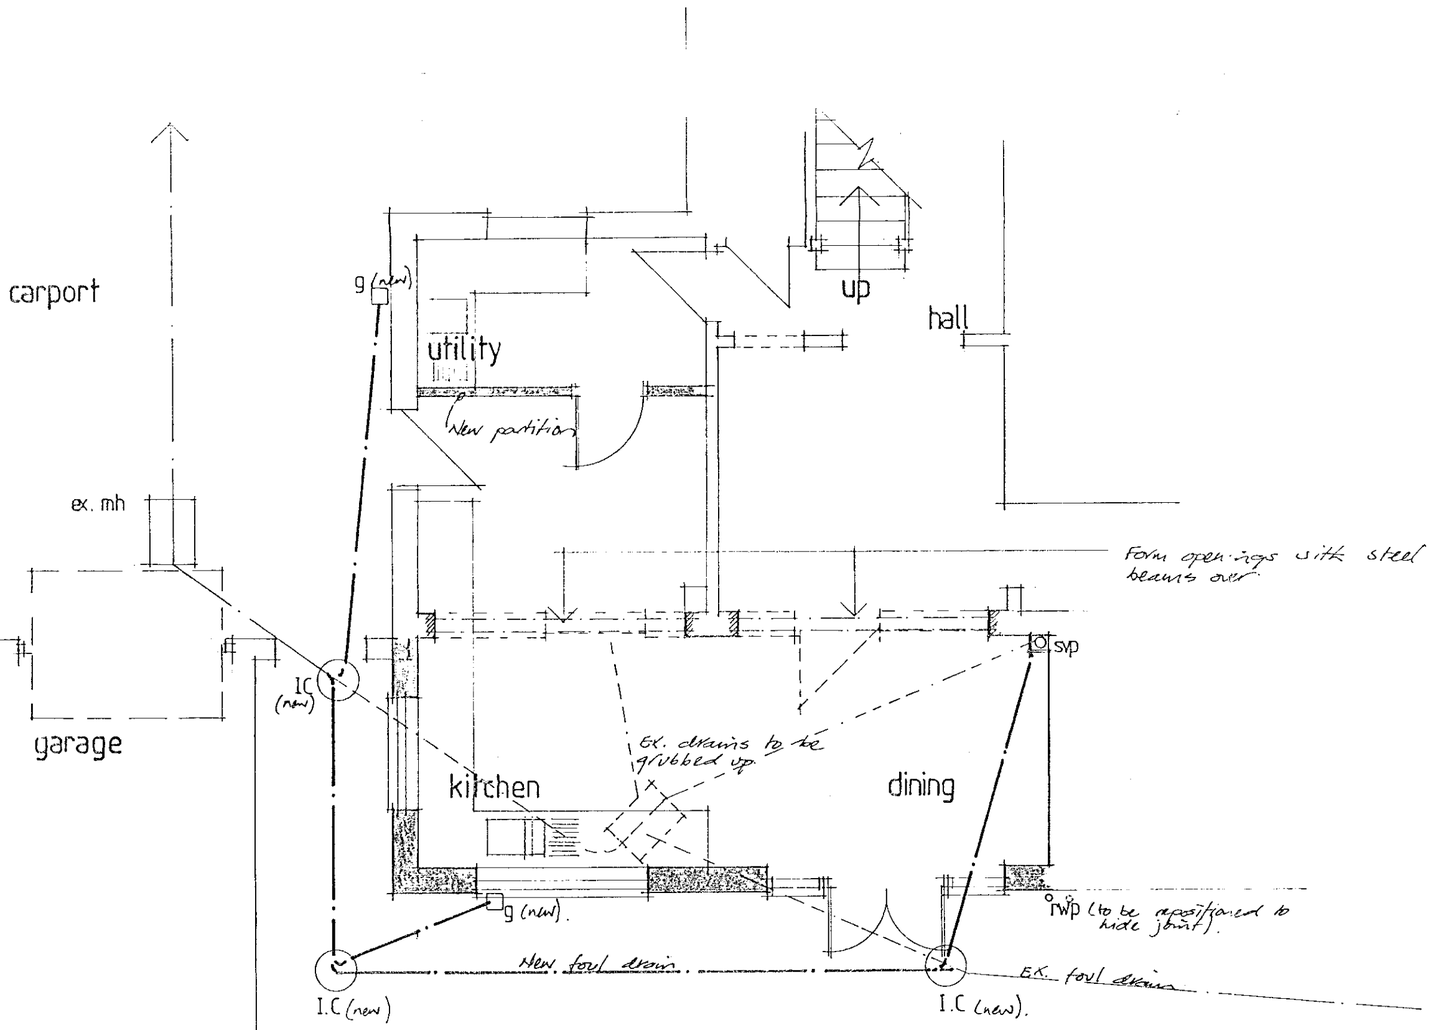

GROUND FLOOR PLAN

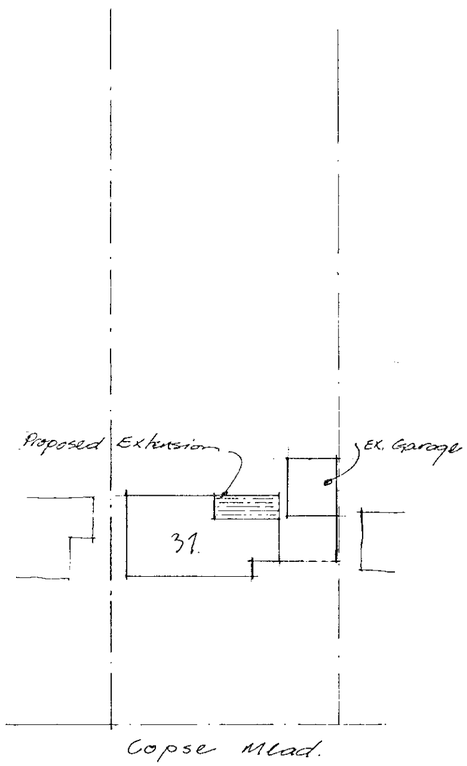

BLOCK PLAN 1:500 (approx.)

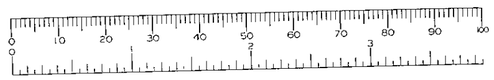

APPROVED

LOCATION PLAN
1:2500 (approx.)

07 JUN 2000

title Single Storey Rear Extension to 31 Copse Mead Woodley Reading - Berks

client Mr + Mrs Cheng.

scale	drg no.	date	rev.
1:100, 1:50	00/30 - 01	April '00.	

1/01

OK 15/9/00.