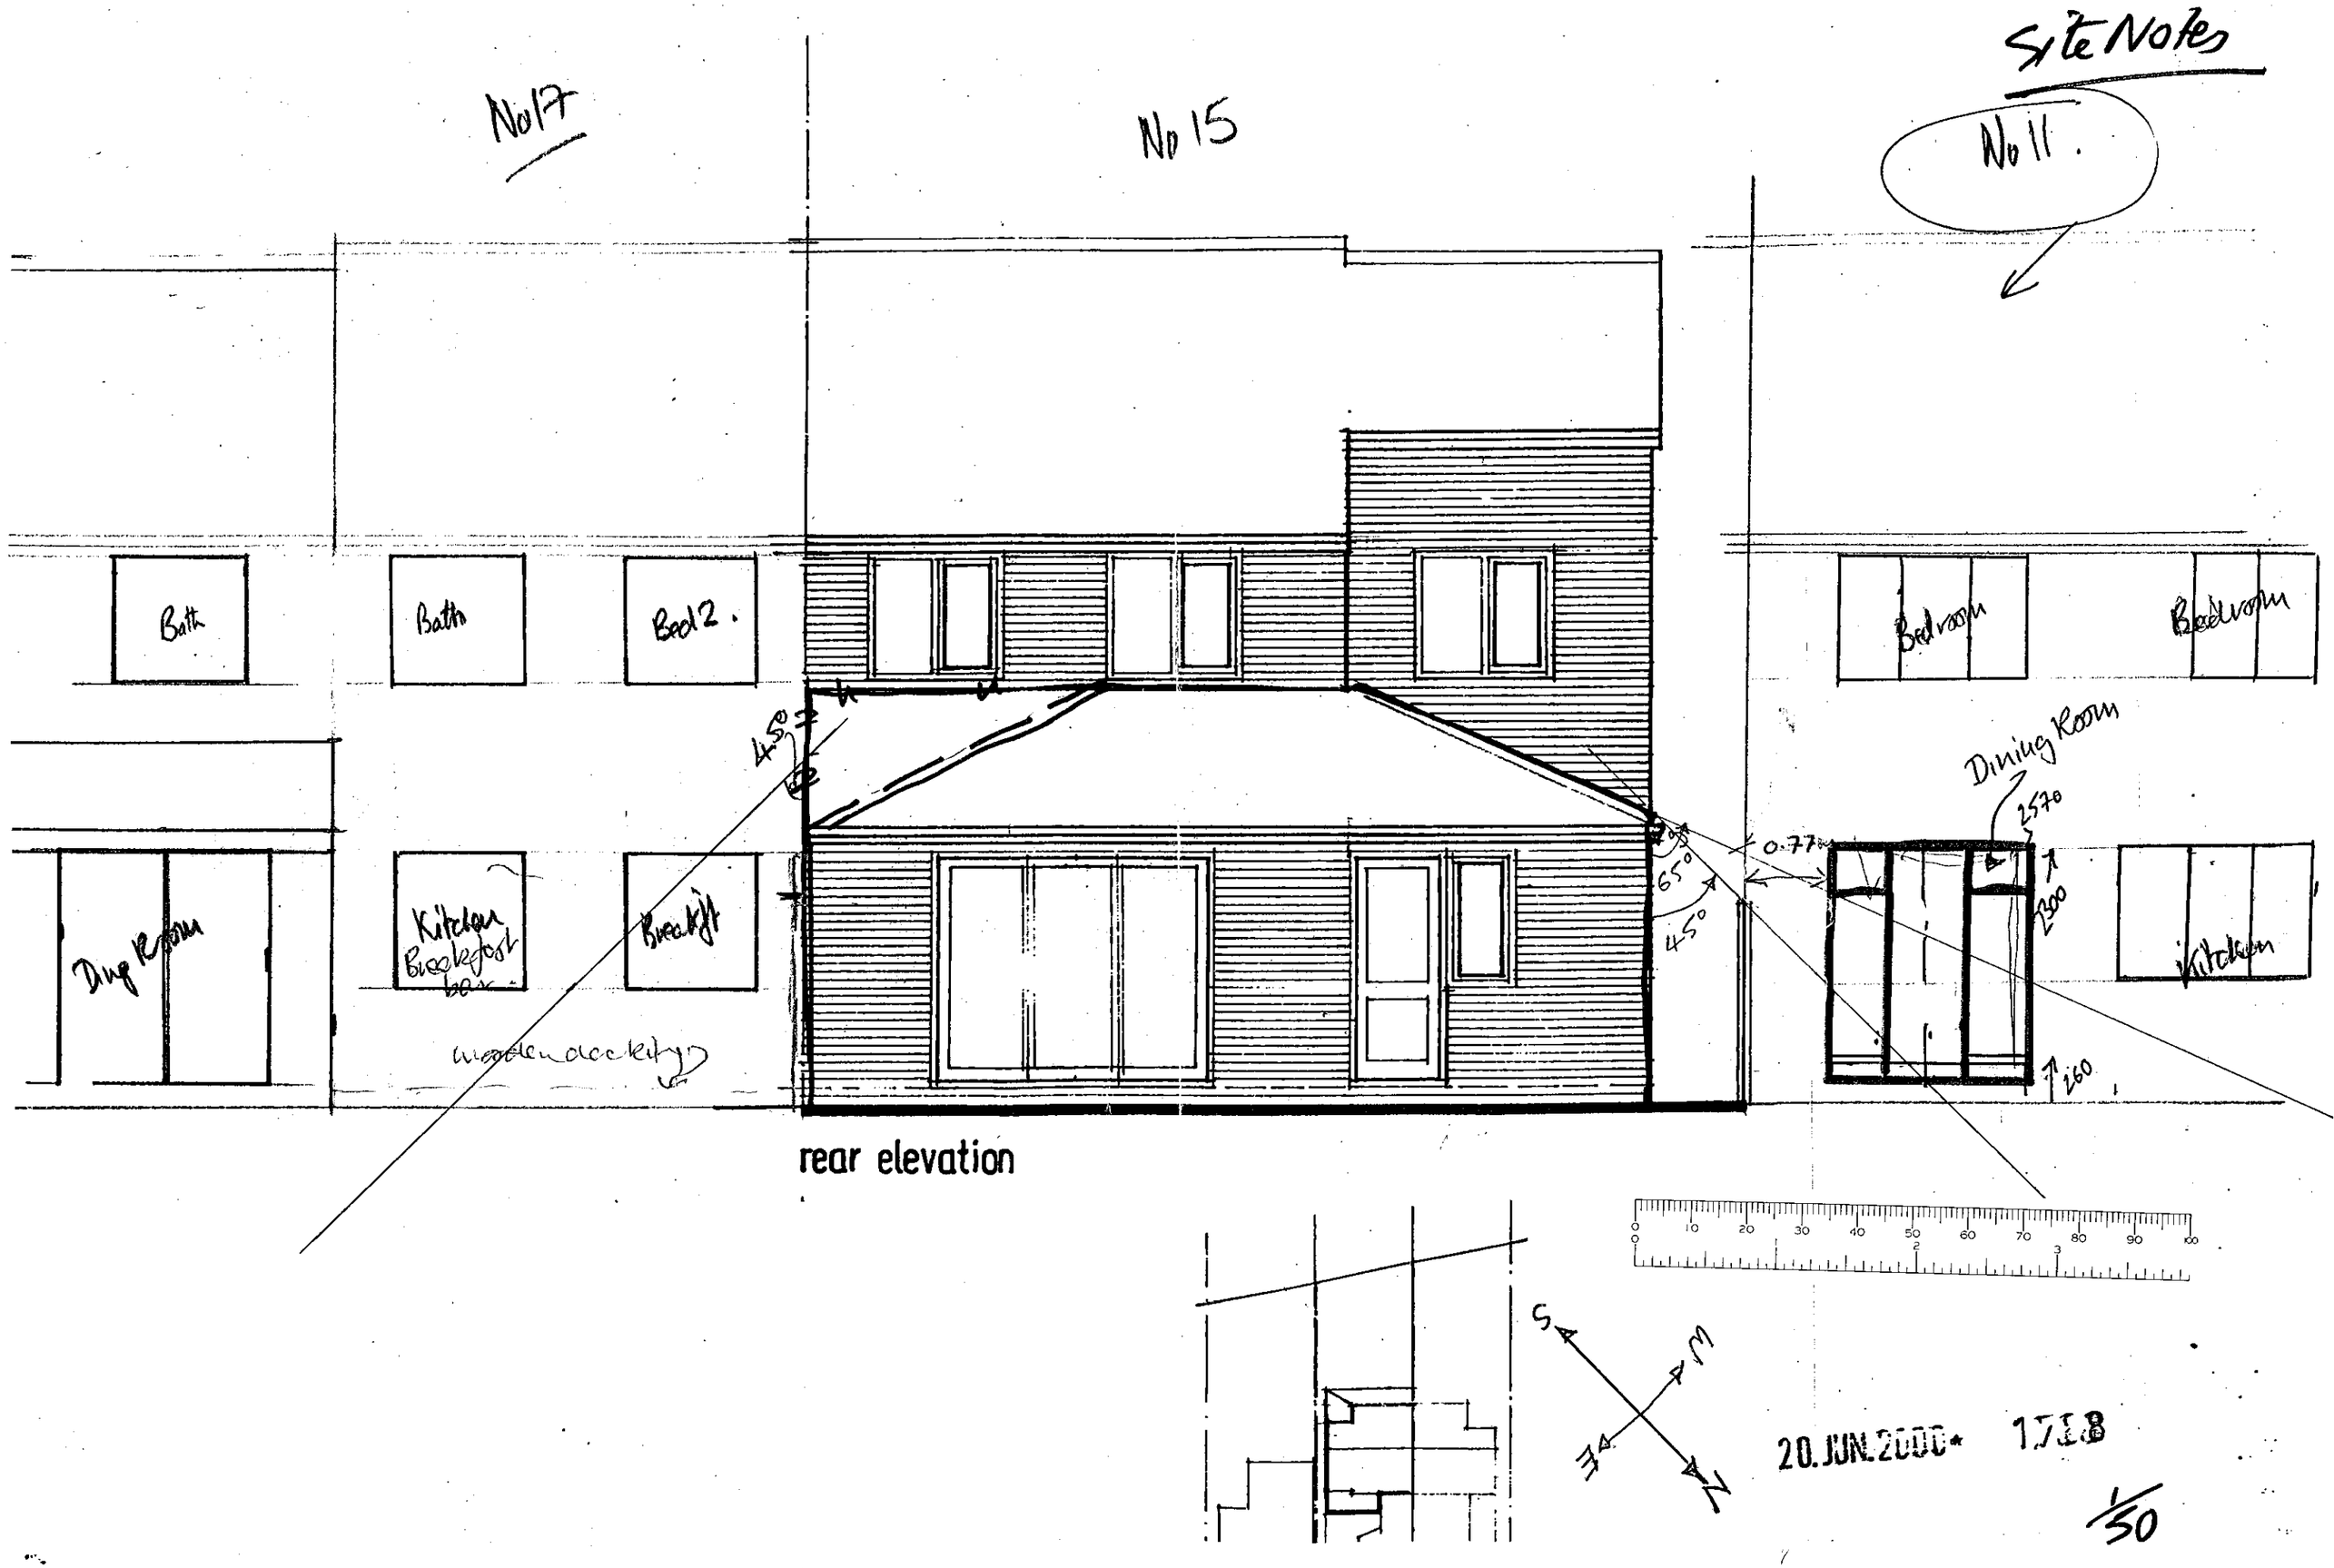
Site Notes
No 17
No 15
No 11.
Bath
Bath
Bed 2.
Bedroom
Bedroom
Dining Room
Kitchen
Breakfast bar
Breakfast
Dining Room
Kitchen
wooden decking
45°
65°
45°
0.77
2570
2300
260
rear elevation
S
W
E
N
20.JUN.2000* 1718
1/50

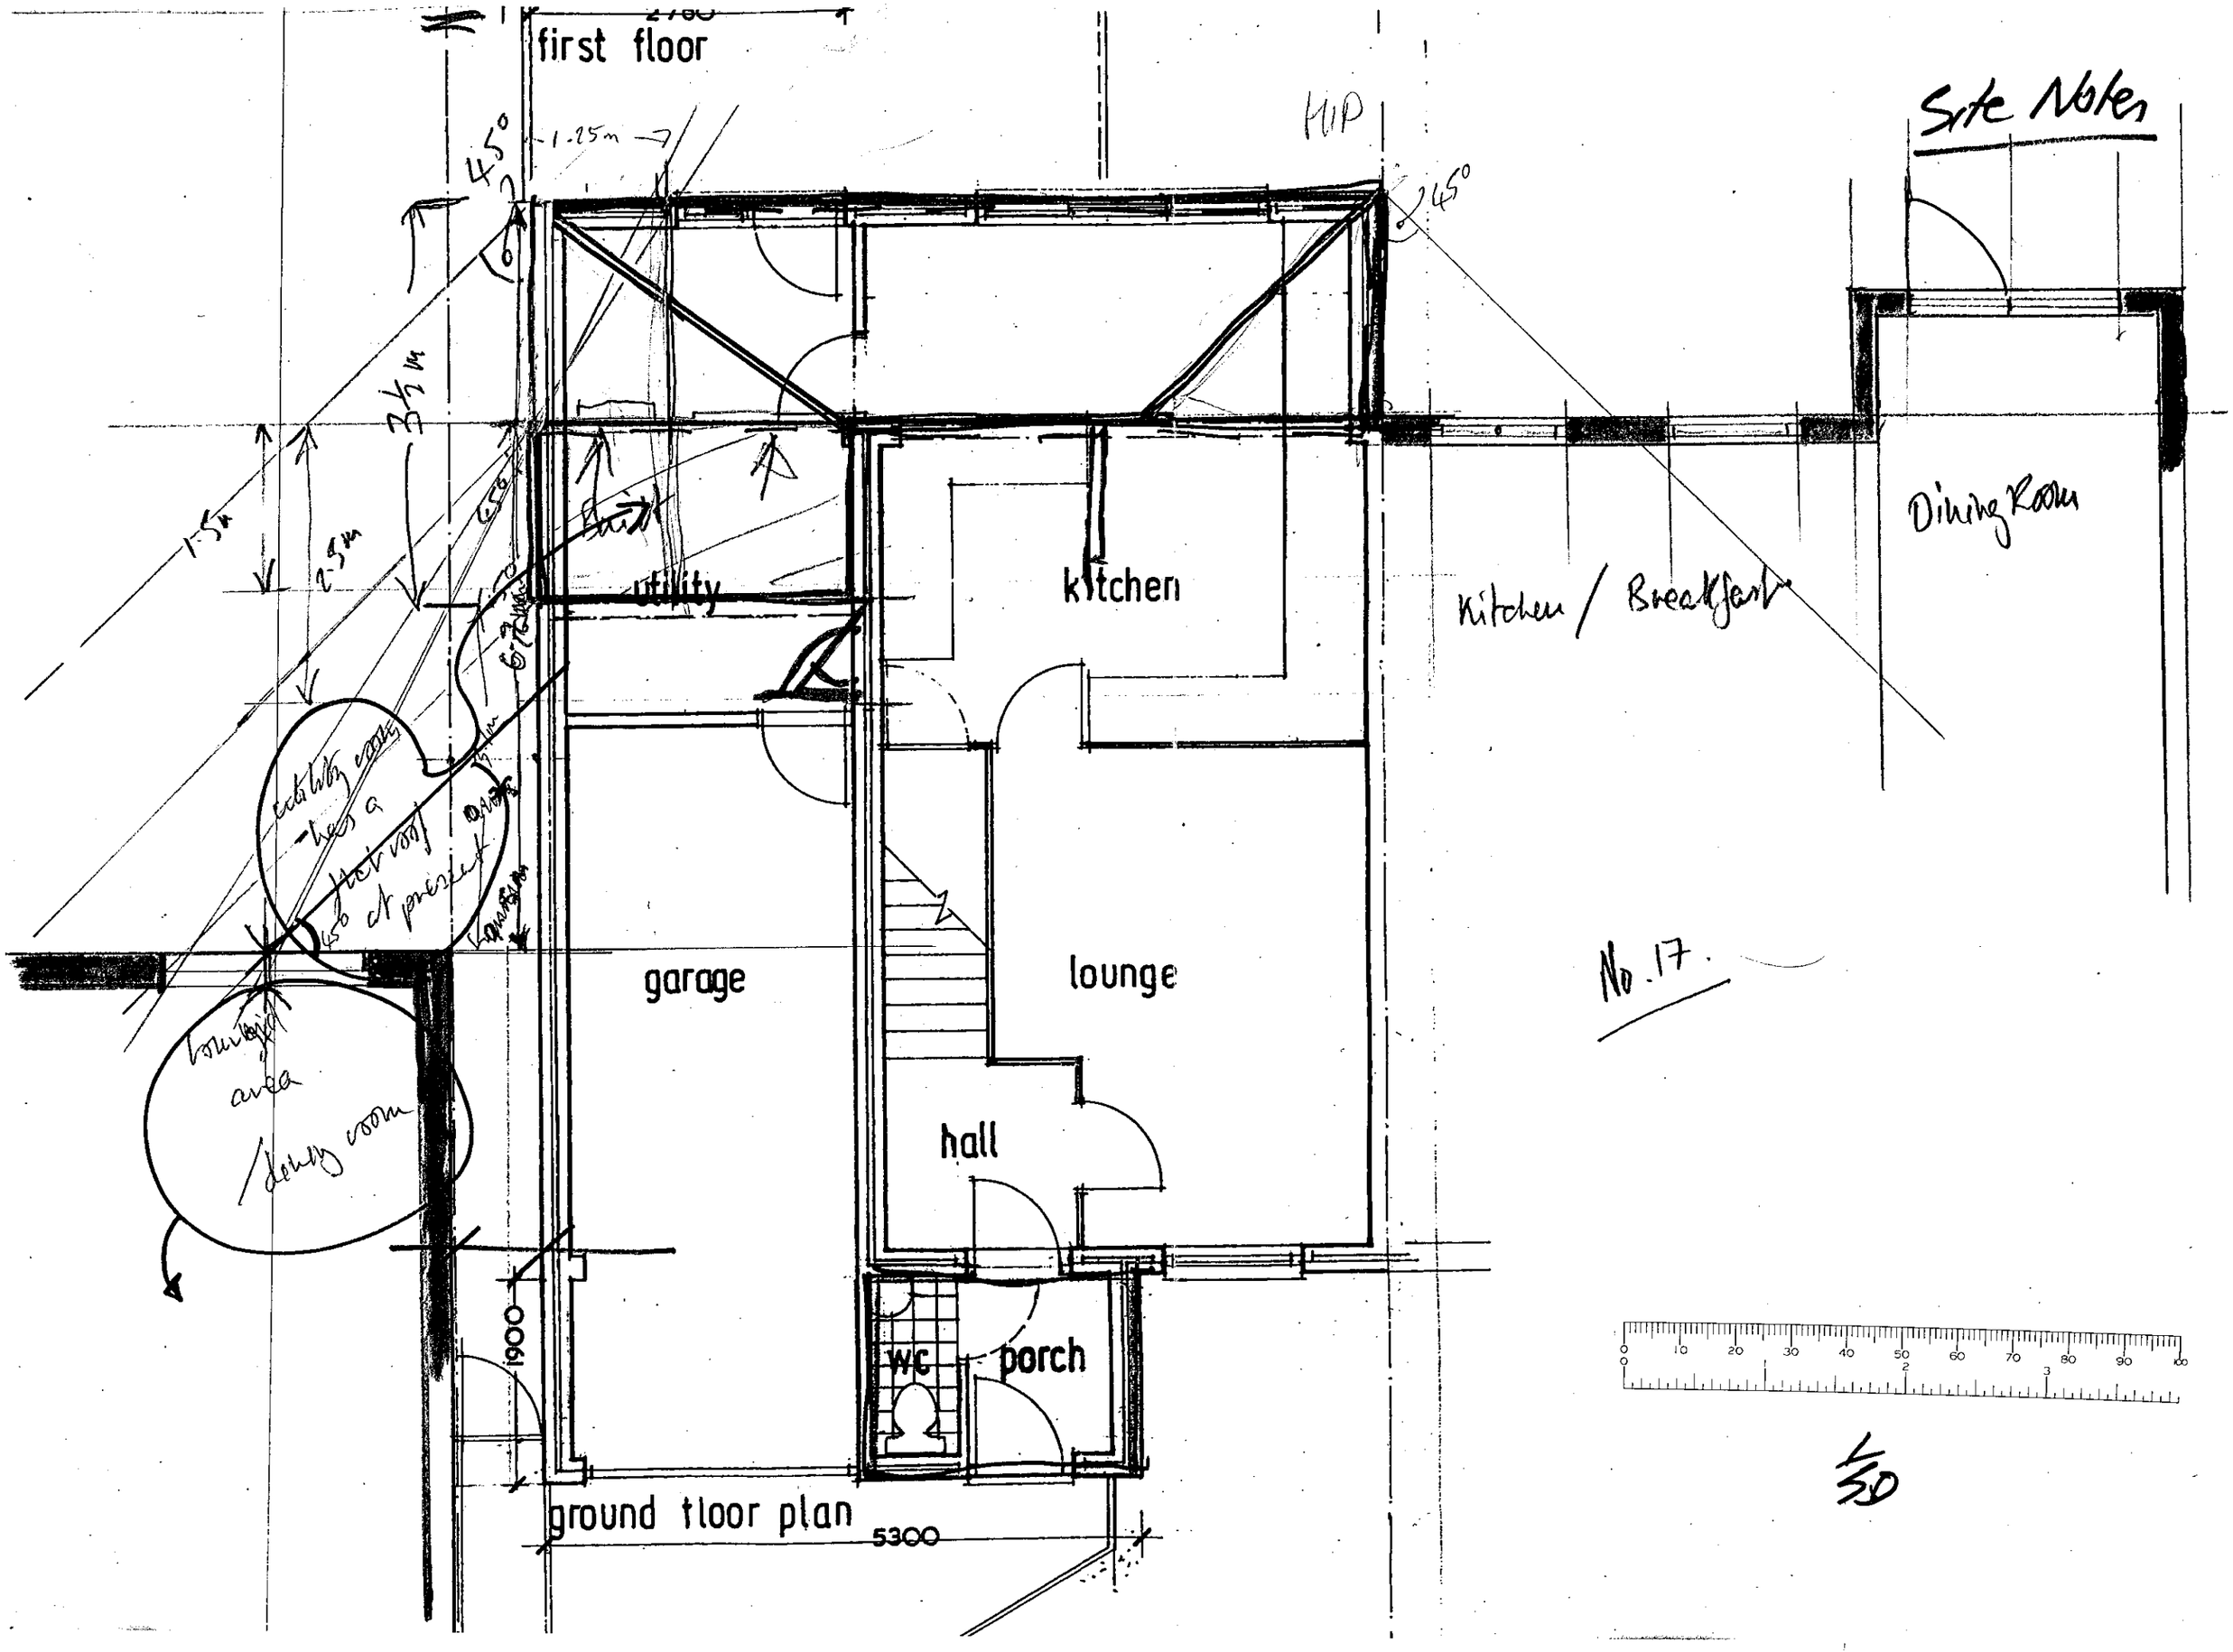

first floor
Site Notes
HIP
45°
1.25m
3½m
1.5m
2.5m
utility
kitchen
Kitchen / Breakfast
Dining Room
garage
lounge
hall
wc
porch
No. 17.
1900
ground floor plan
5300

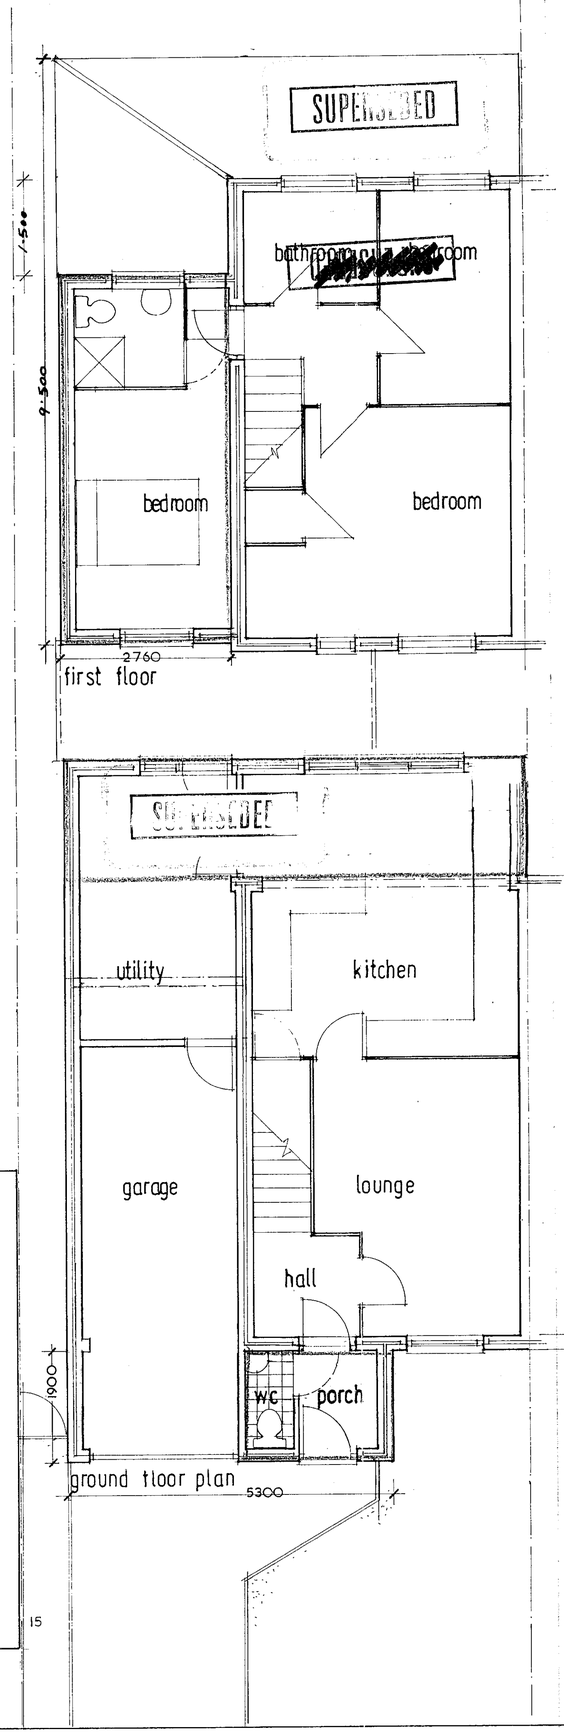


front elevation

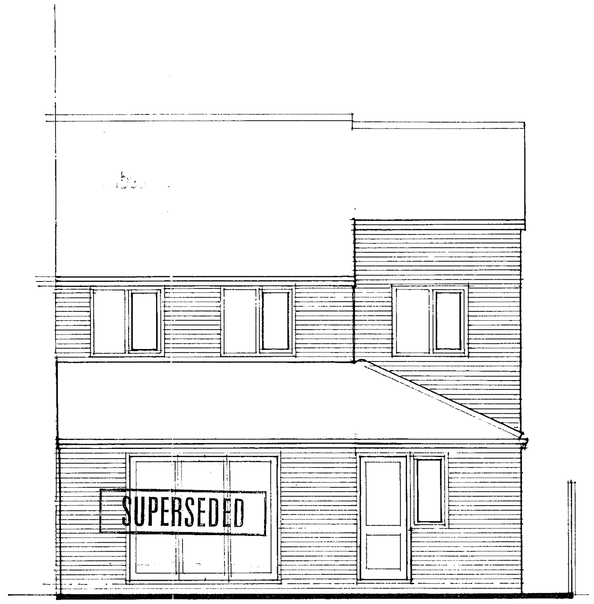

rear elevation

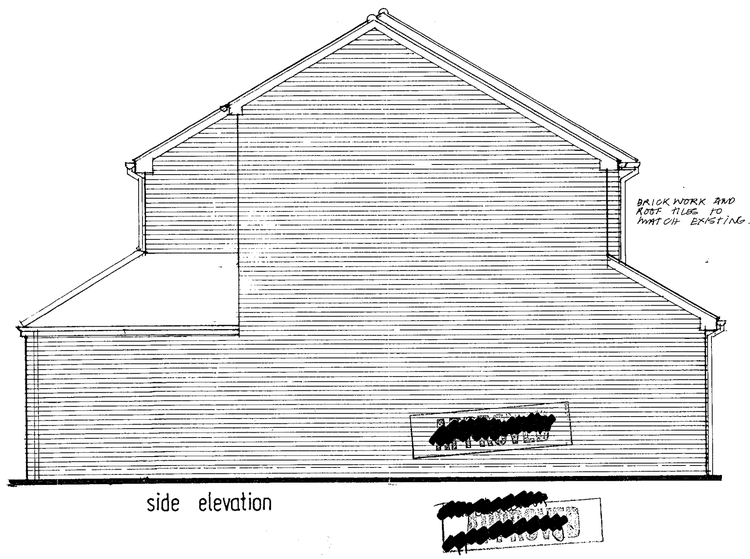

side elevation

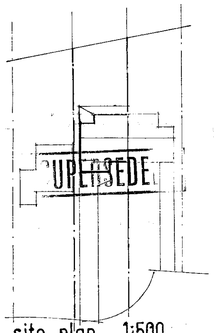

site plan 1:500

20.JUN.2000* 1788

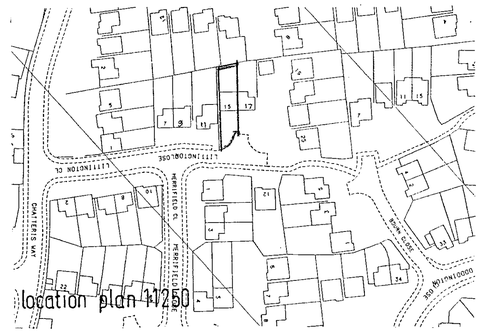

location plan 1:1250

A: 12.6.98 REDUCE EXTENSION AT REAR BY 1.5 METRES.
B 14.6.2000 EXTENDED KITCHEN & UTILITY BY 2 METRES.

C A ASSOCIATES
building design services
18 Cinnamon Close, Earley
Reading, Berkshire RG6 5GP
Tel / fax: 0118 9869 330

client: Mr.Mrs.N.Campbell 15 Littington Close, L.Earley.

drawn: CG
date: feb98

job: Bedroom with ensuite over existing garage with new porch and extended kitchen/utility

scale: 1:50 rev:
no CA98:309 B